



North



Garden Plan
Scale 1:250

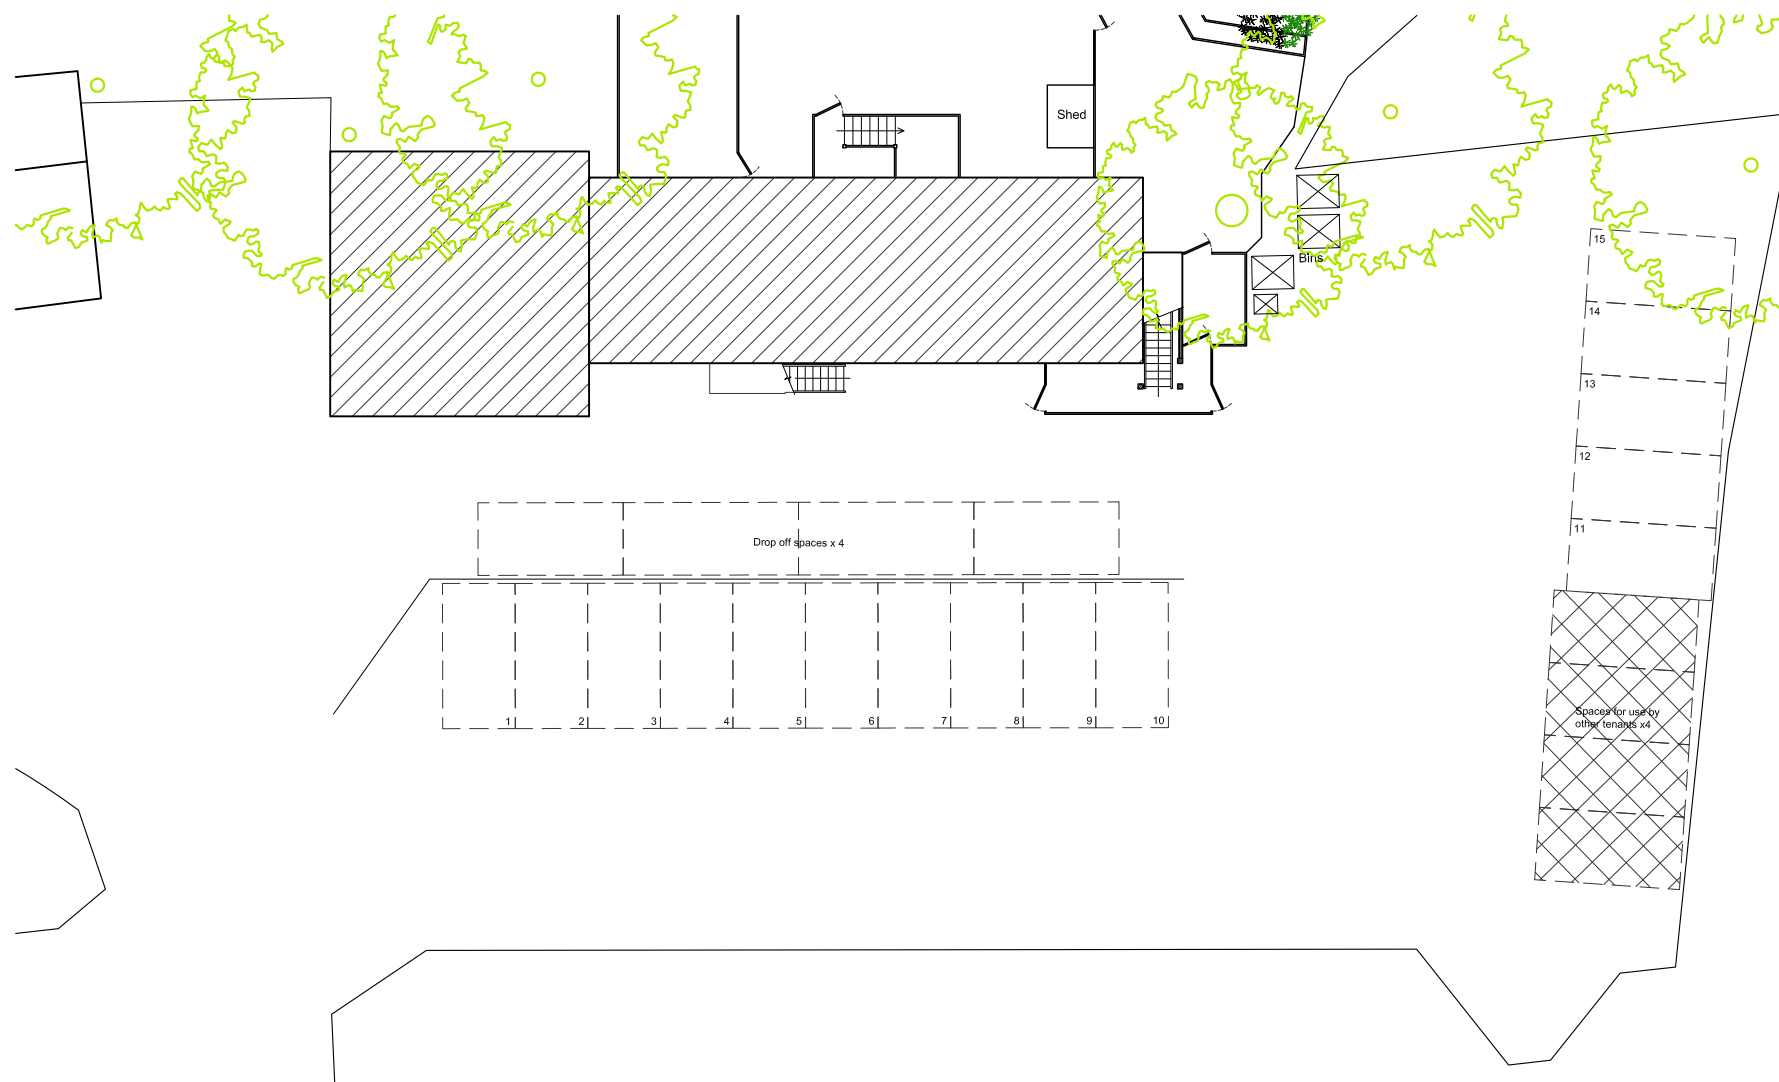

Car Parking Plan
Scale 1:250

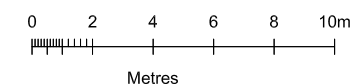

101.9

Site	Rose Cottage - 4626								Address	The Old Sawmills, Coyhold Lane,	
Title	Existing Garden and Parking Plan									Haywards Heath, West Sussex,	
Drawn	SM	Date	12-08-24	Rev	06	Status	PRO	Scale	1:250	RH16 1XT	