




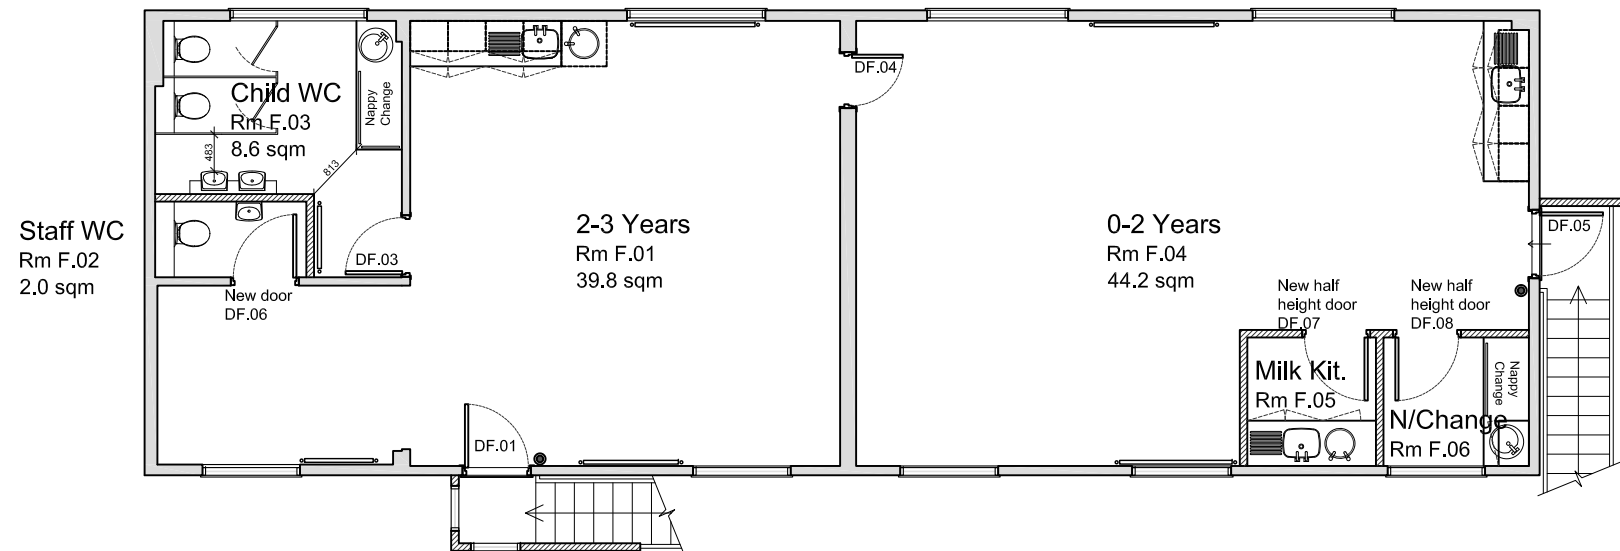

First Floor Plan

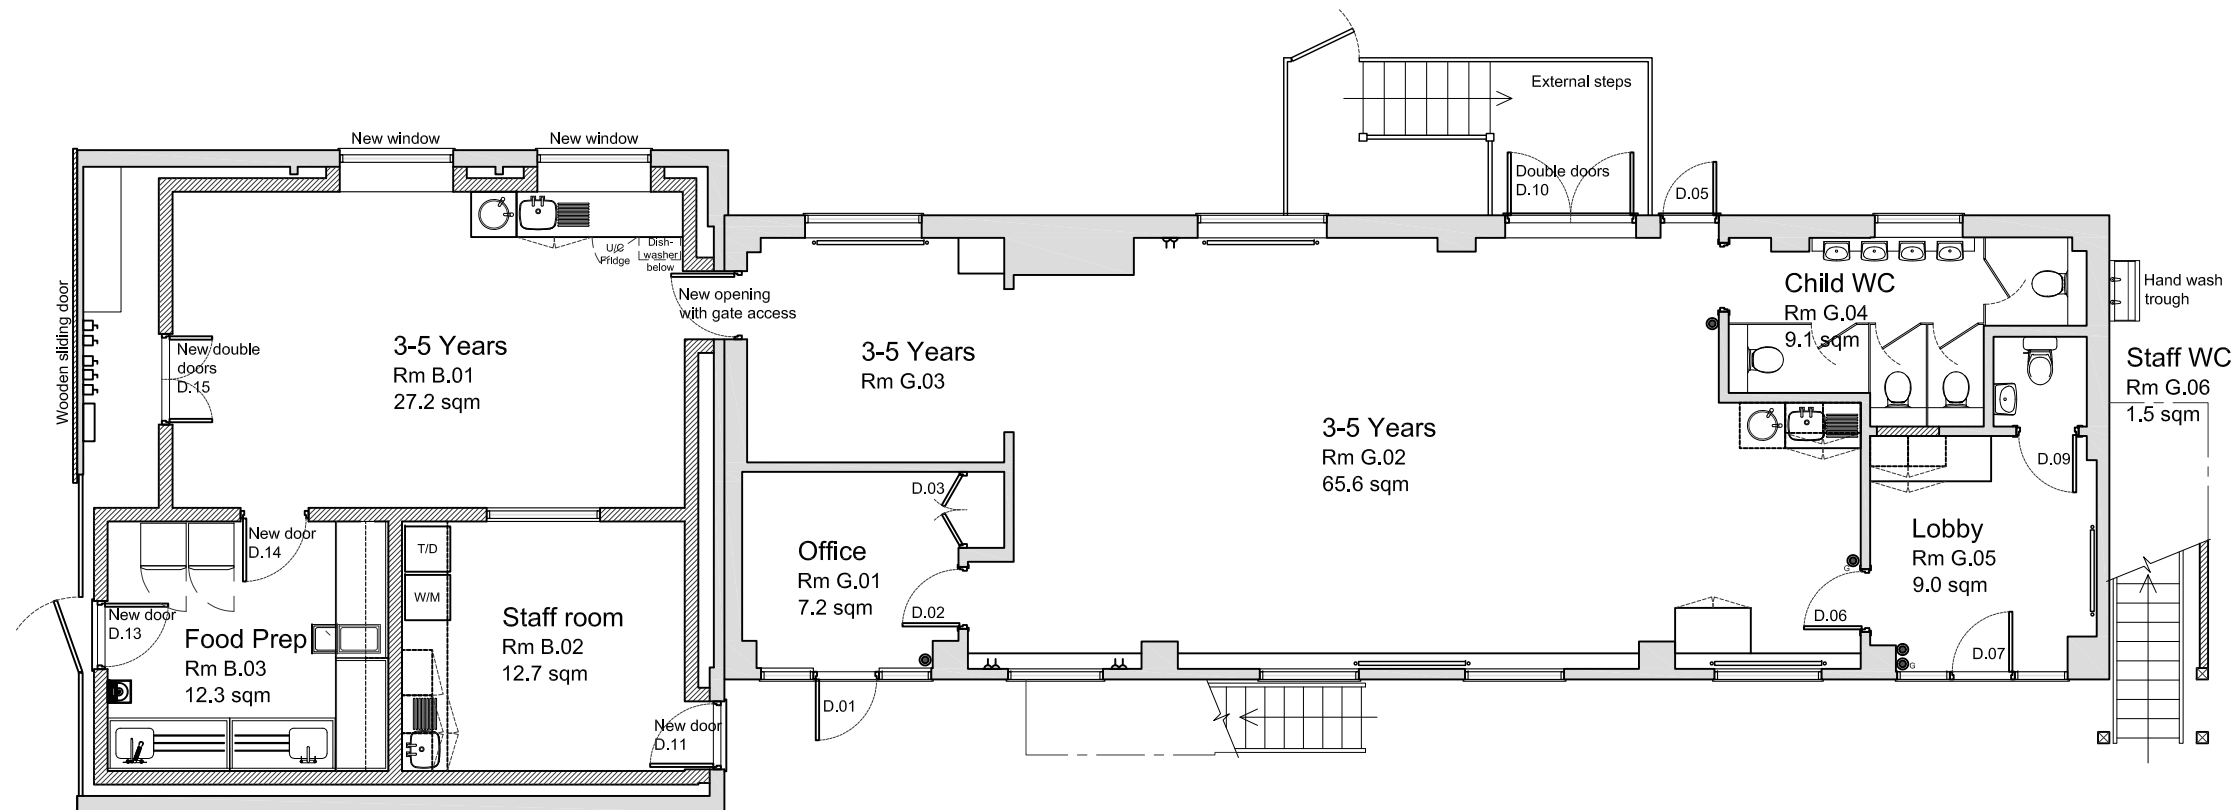

Ground Floor Plan

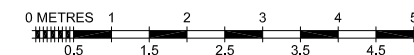

102

Site	Rose Cottage - 4626							Address	The Old Sawmills, Coyhold Lane,	
Title	Proposed Floor Plans GA								Haywards Heath, West Sussex,	
Drawn	SM	Date	12-08-24	Rev	06	Status	PRO	Scale	1:100	RH16 1XT