



Street Scene A-A




Street Scene B-B



Street Scene C-C



Street Scene D-D

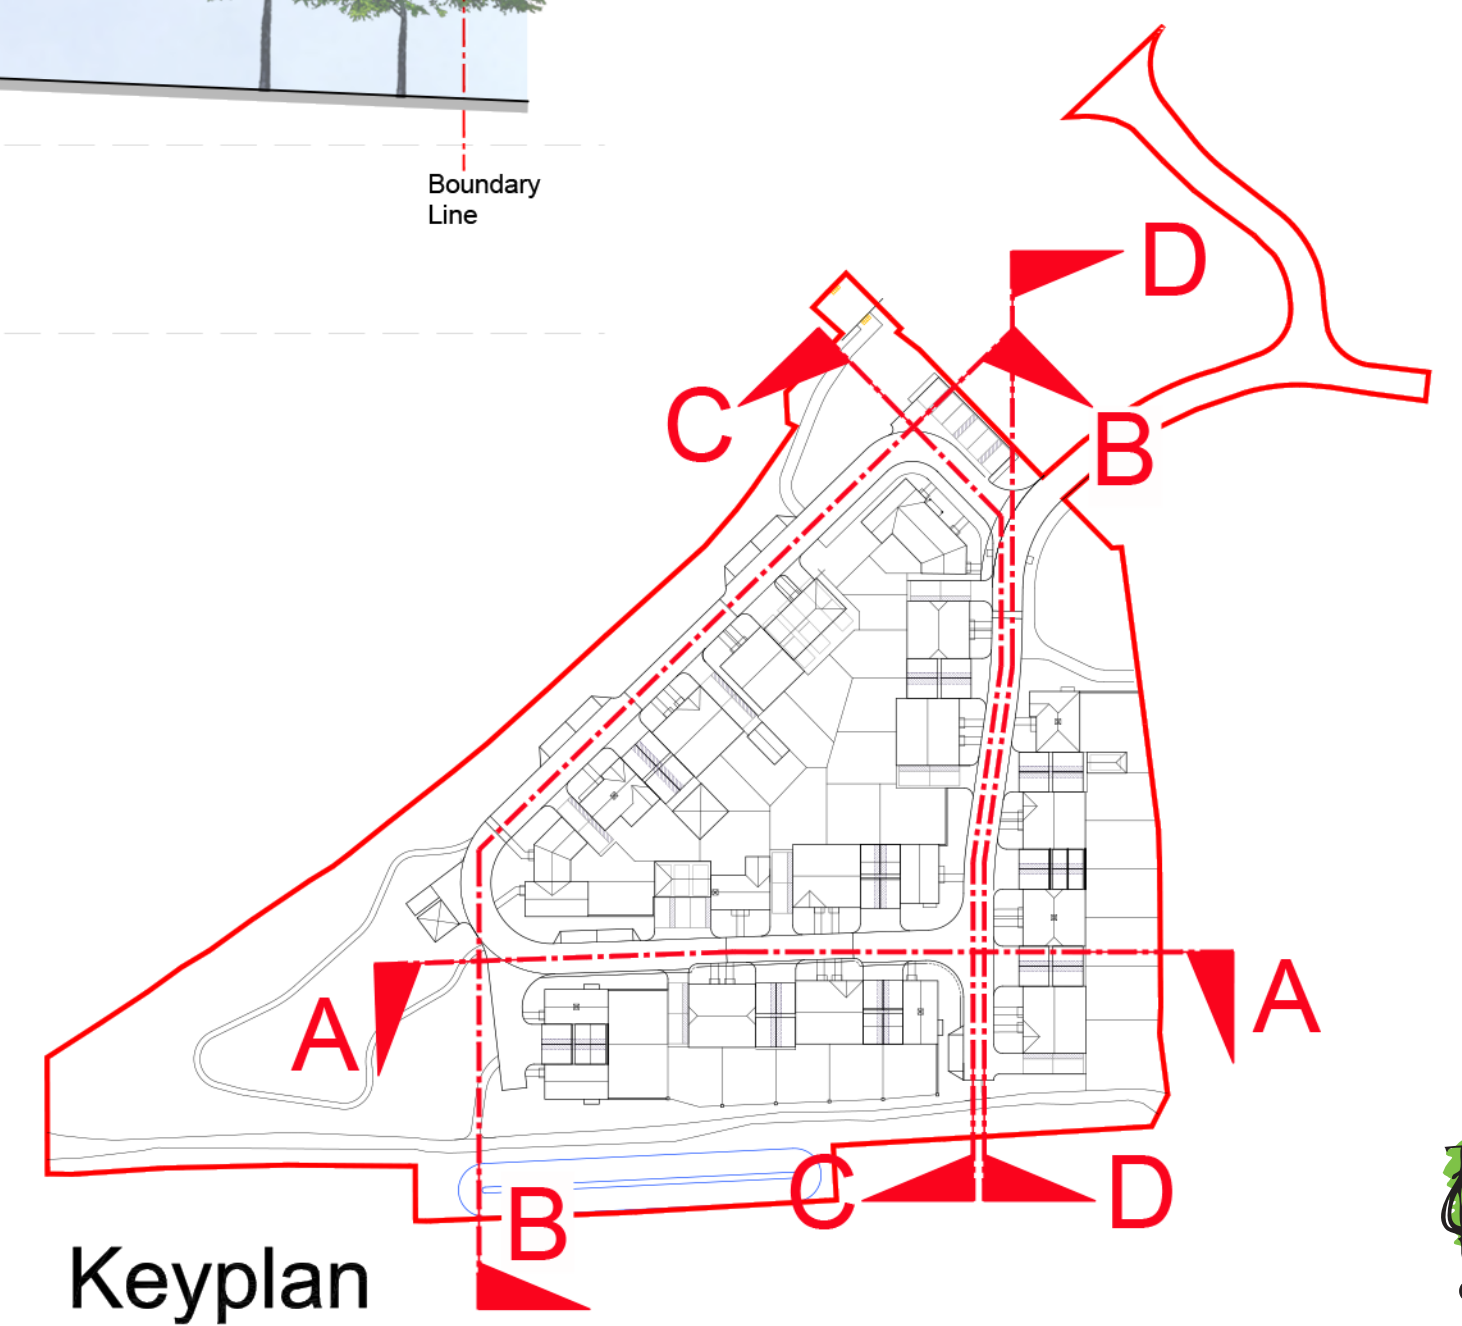

Keyplan



Coloured Street Scenes
Land South of Bolney Road, Ansty
22129 / C105A
Scale 1:500 @ A1 June 2026