


Street Scene A-A




Street Scene B-B

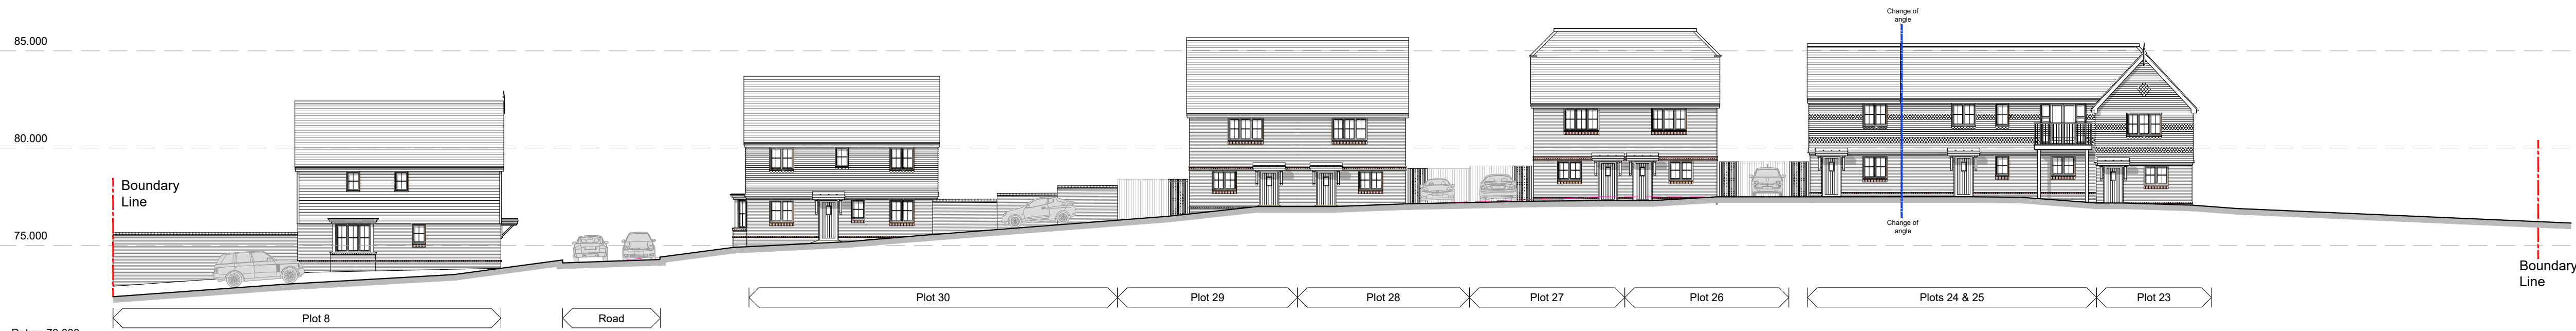

Street Scene C-C



Street Scene D-D

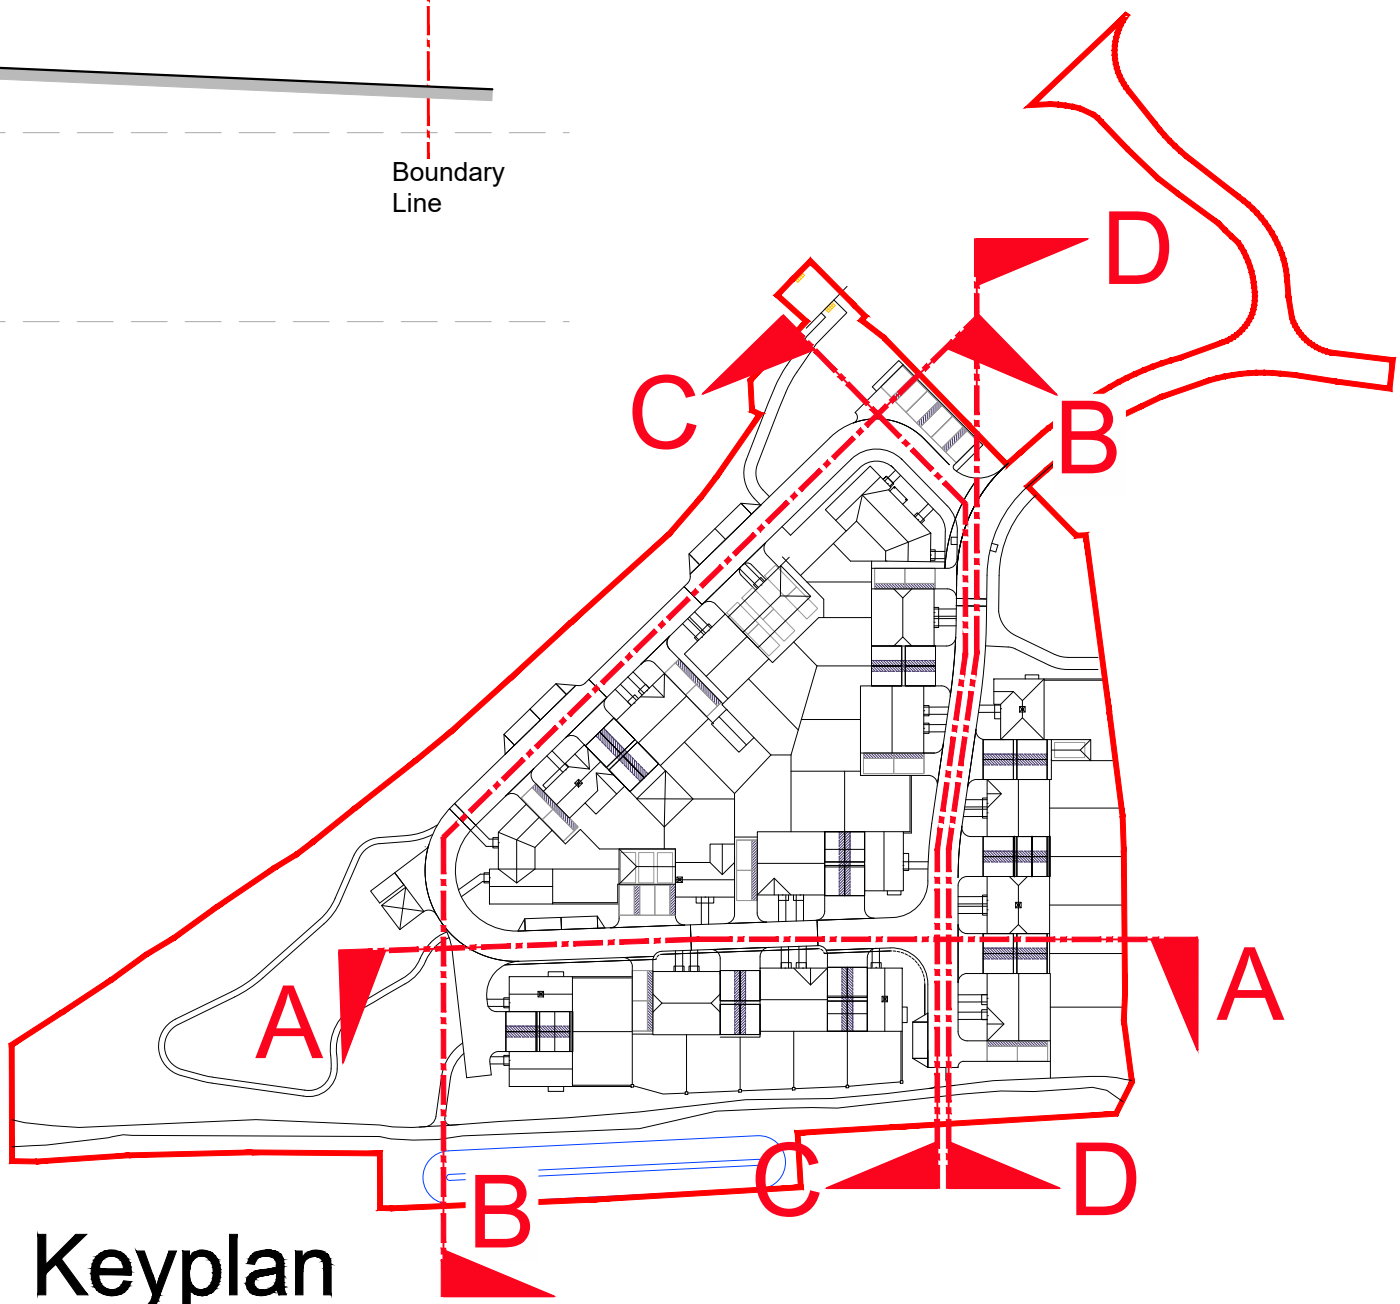

Keyplan

REV.	DATE	REVISIONS:	BY	REV.	DATE	REVISIONS:	BY	STATUS:
A	05/06/26	Amendments to layout in response to Planners comments	BH					

Planning

CLIENT: Devine Homes	PROJECT: Land South of Bolney Road Ansty
SCALE: 1:500 (A1 ORIGINAL)	DRAWING: Proposed Street Scenes
DRAWN: BH	22129
DATE: Feb./26	P105
	A

