


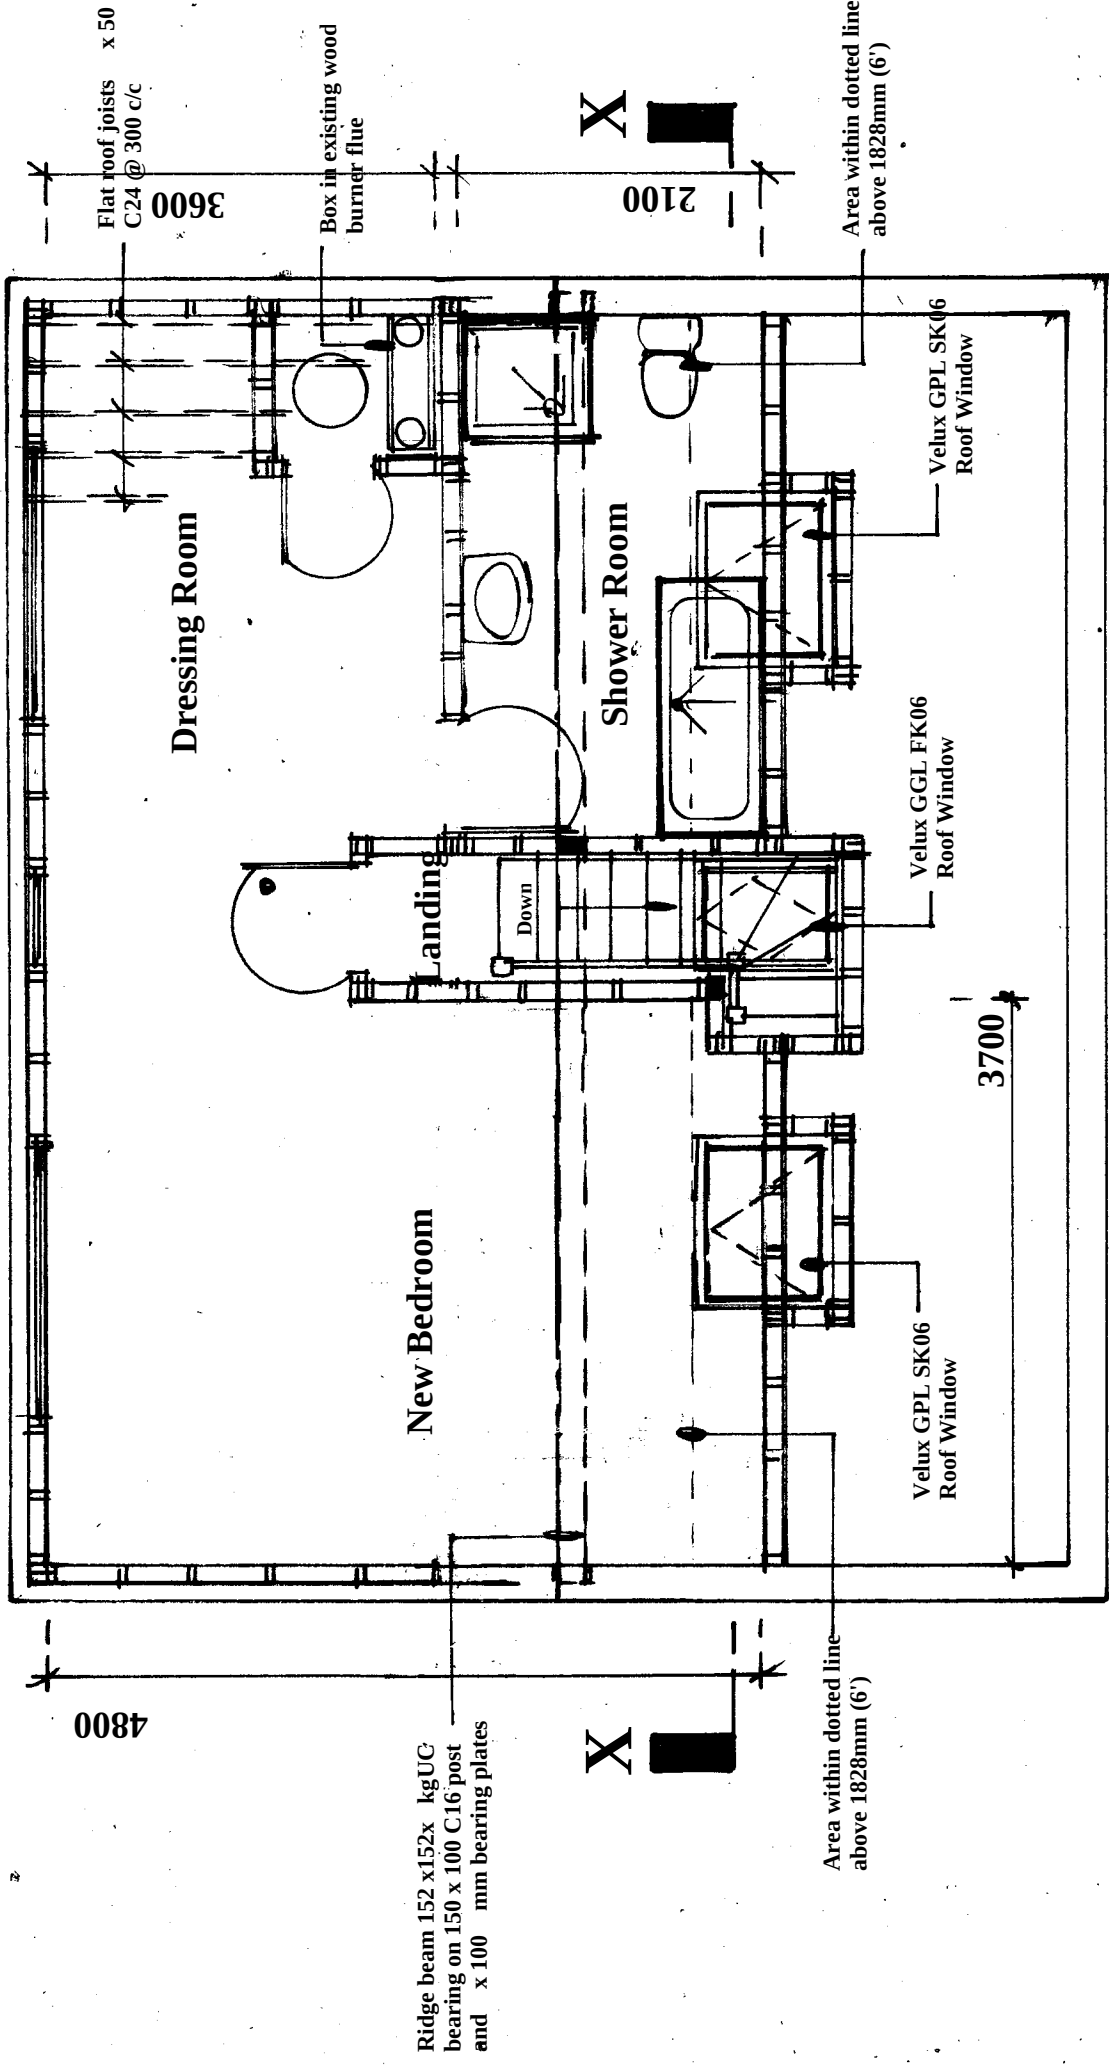

# Proposed Loft Room Plan

| Amendments | Date |
|------------|------|
| Client     |      |

|         |          |     |
|---------|----------|-----|
| DWG NO. | S13531/4 | REV |
|---------|----------|-----|