


Flat roof joists x 50 C24 @ 300 c/c

2x150x50
C16
Lintols

M12 Bolts

Ridge beam see plan

Existing Rafters
95x35 @ 600c/c

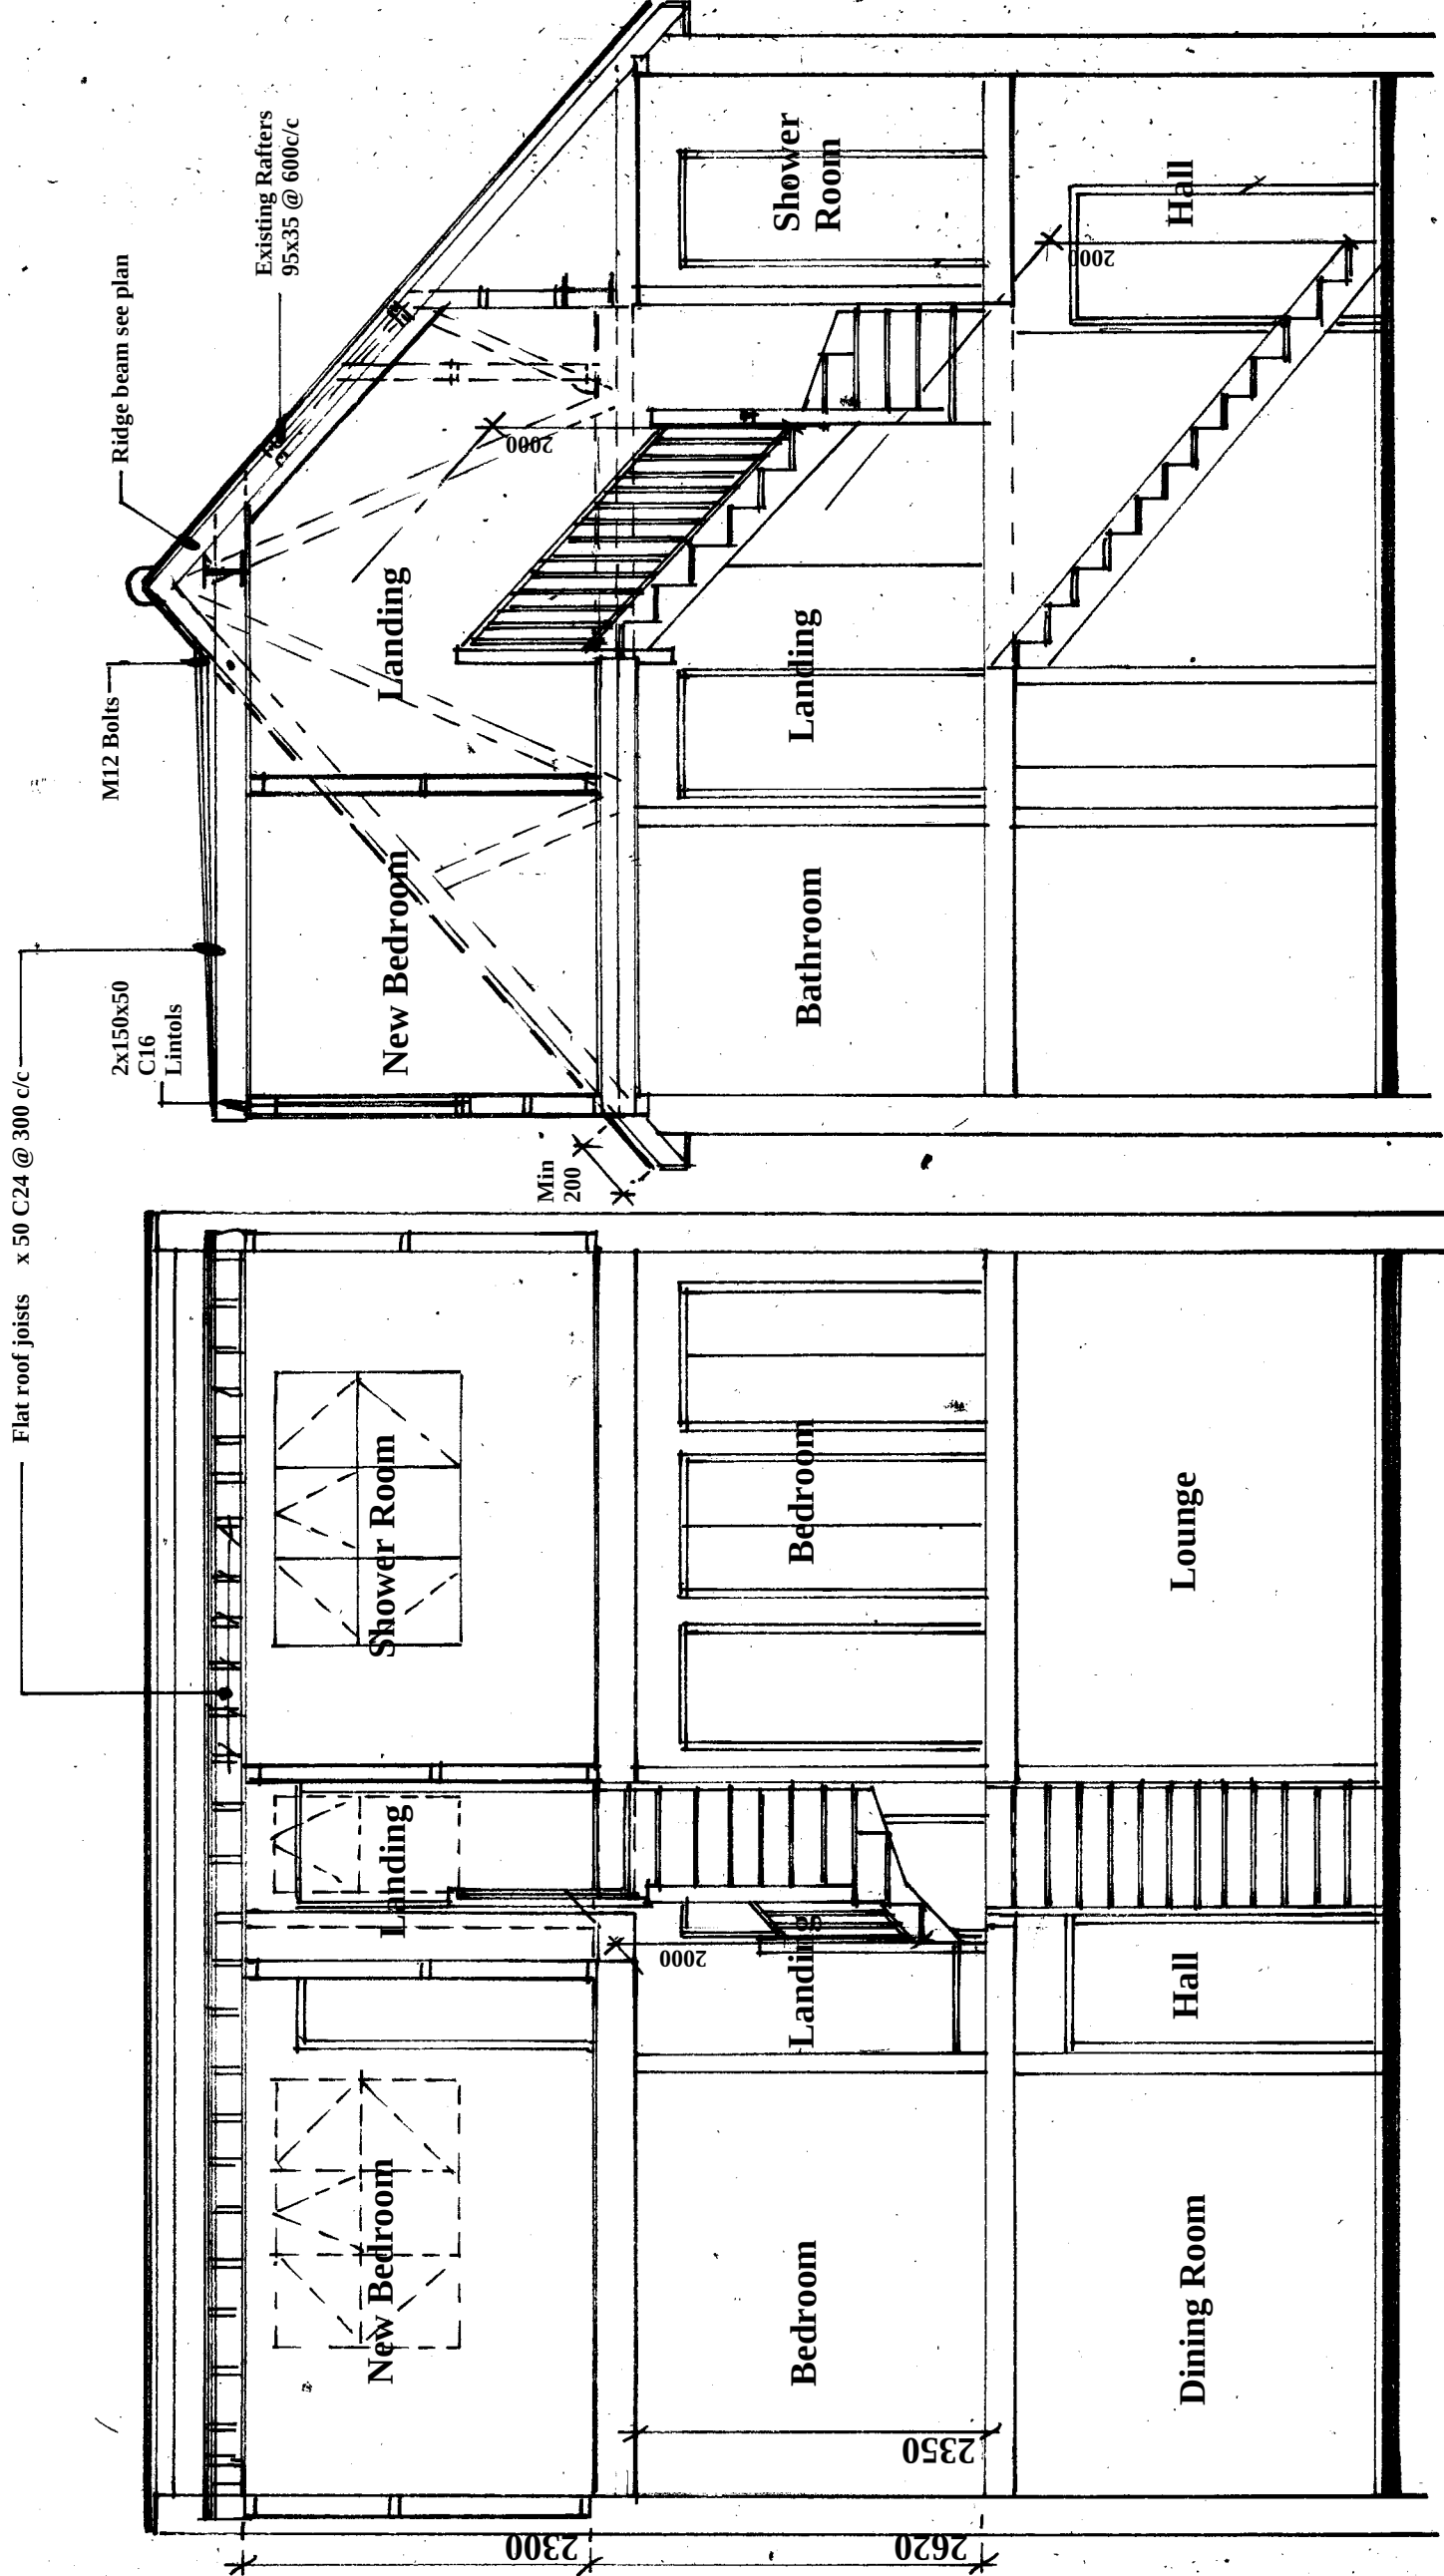

Section X-X

Section Y-Y

2620

2300

2350

2000

2000

Amendments

Client

Date

Mr Farrell

Site Address

37 Sycamore Drive
Burgess Hill
West Sussex
RH15 0GG

Proposal

Loft Conversion

Drawing Title

Sections

Date 20/05/26

Drawn

S. Burrows

Scales

1:50

DWG NO.

S13531/5

REV