
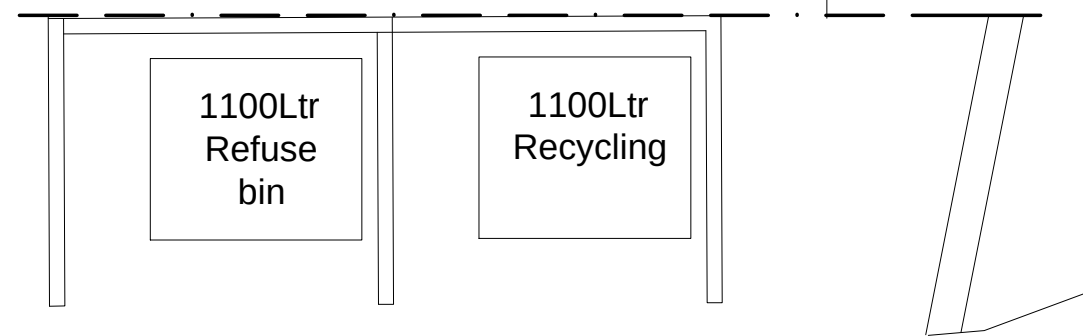
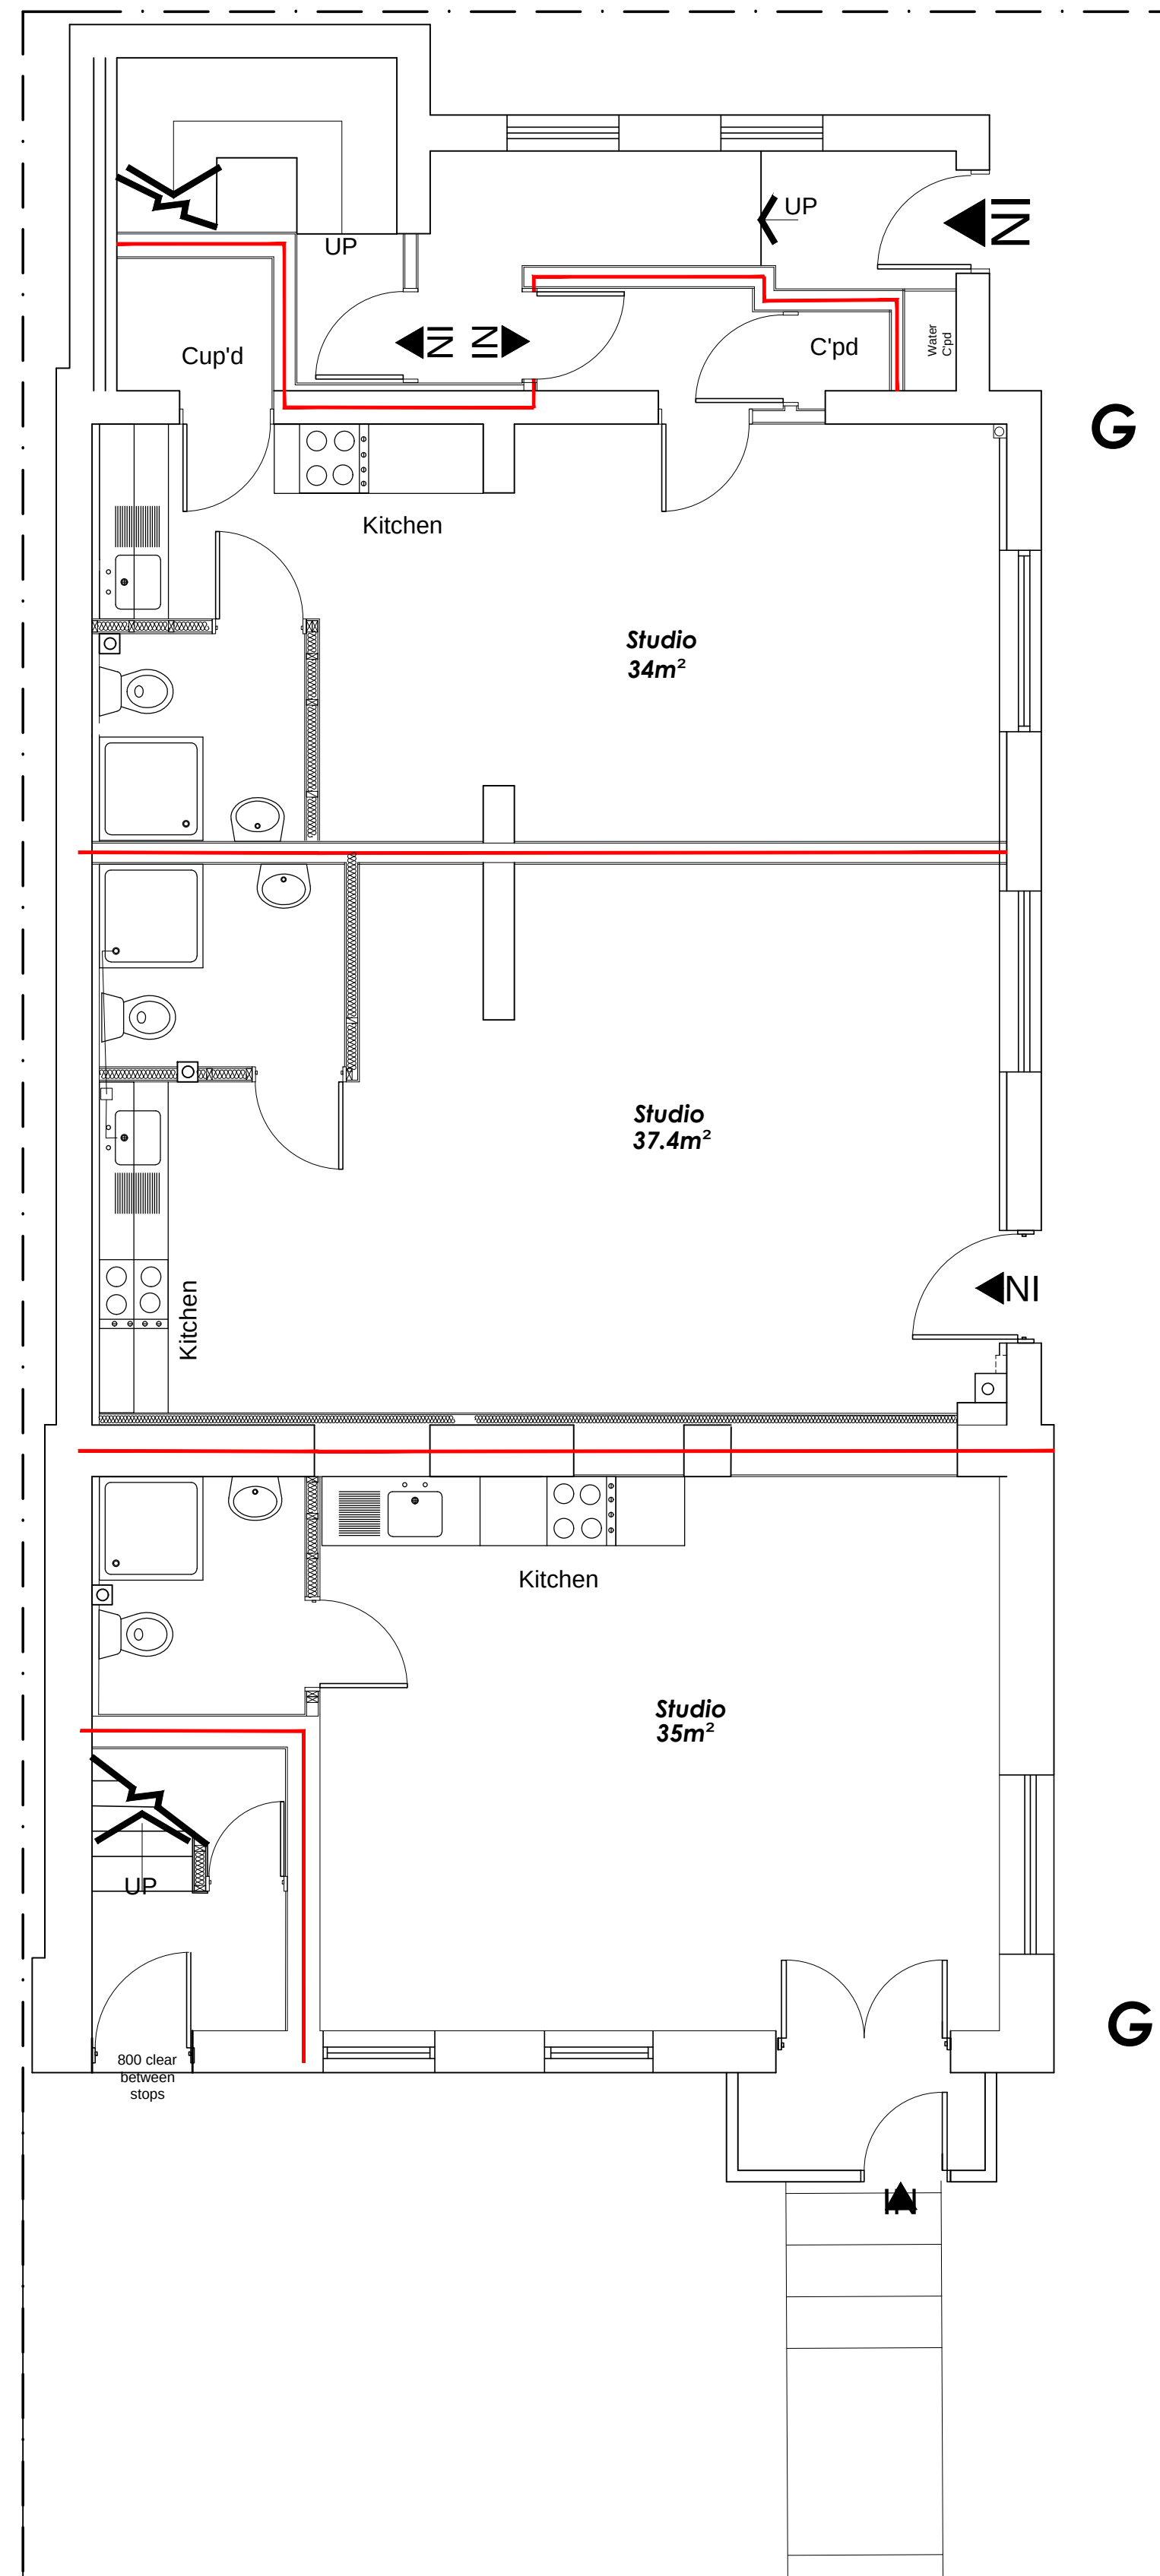
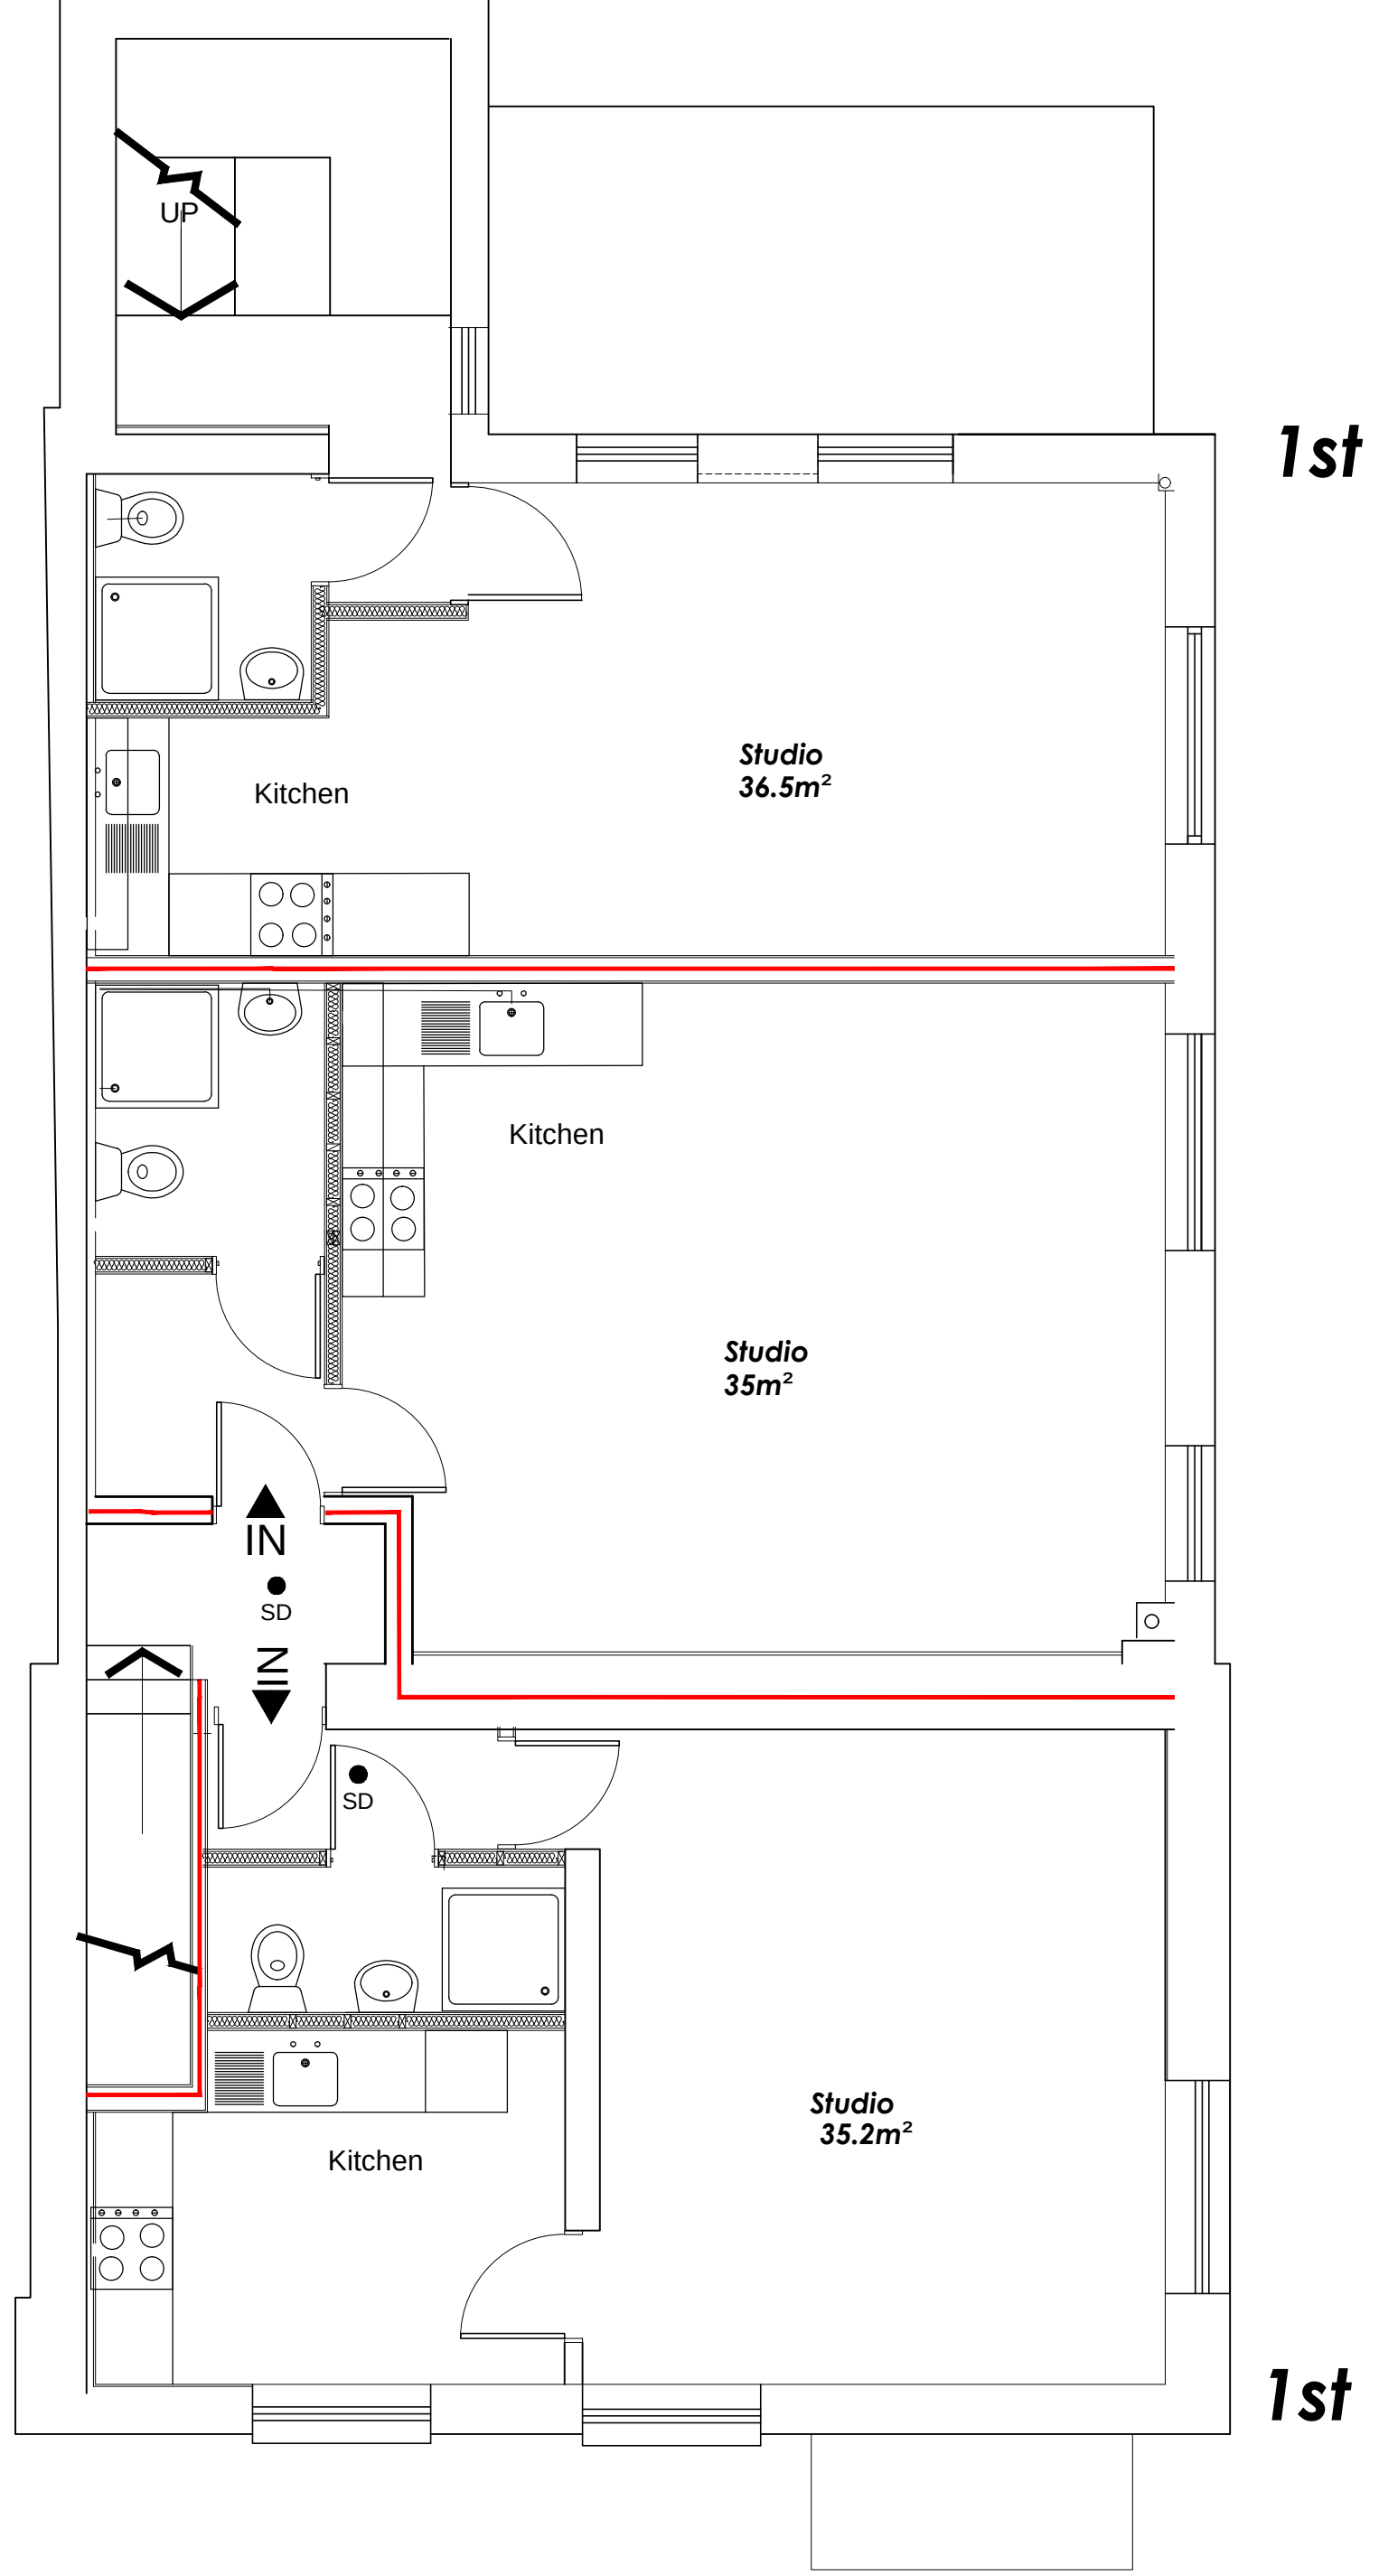
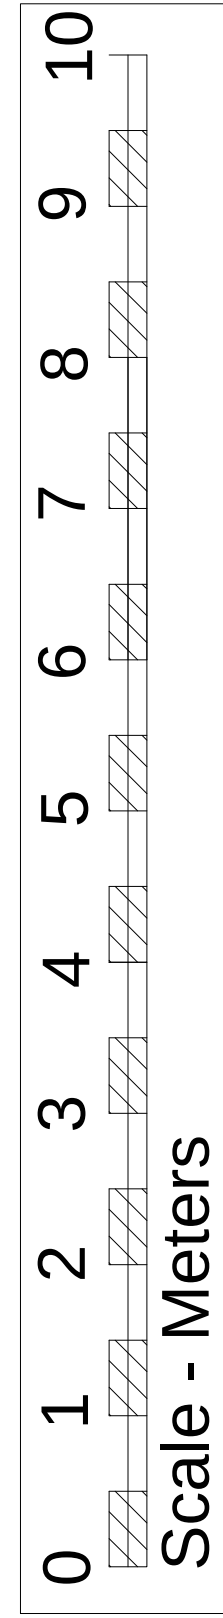


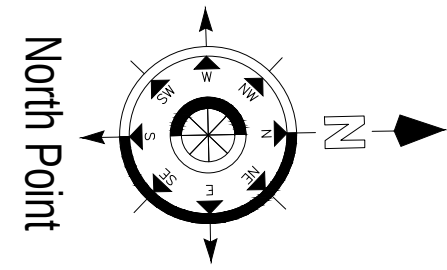

Existing Parking

Victoria Way

Flat areas added	22/4/26		b
Client corr	19/1/26		a
Revision	Date	By	Rev. No.
Client			

Project 273 London Road, B Hill
Conversion of existing to 6 units

Title Plans

IMPORTANT NOTES :
1. GENERAL
(i) The design is to scale shown, work to figured dimensions and relative position, confirm to designer.
(ii) This drawing is to be read in conjunction with all relevant drawings, detailed specifications where applicable and all associated drawings in this series. (if any)
(iii) Any discrepancy on this drawing is to be reported immediately to the partnership for clarification.
(iv) The contractor is responsible for all temporary works and for the stability of the works in progress.

CLIVE HAWKINS ARCHITECTS LTD			
DESIGN@CLIVEHAWKINSONLINE.COM Tel: 01273 245249			
Date	Scales	Project No.	Draw. No.
July 22	1:50 @ A1	1036	01
		Rev. Date	Rev. No.
			b