


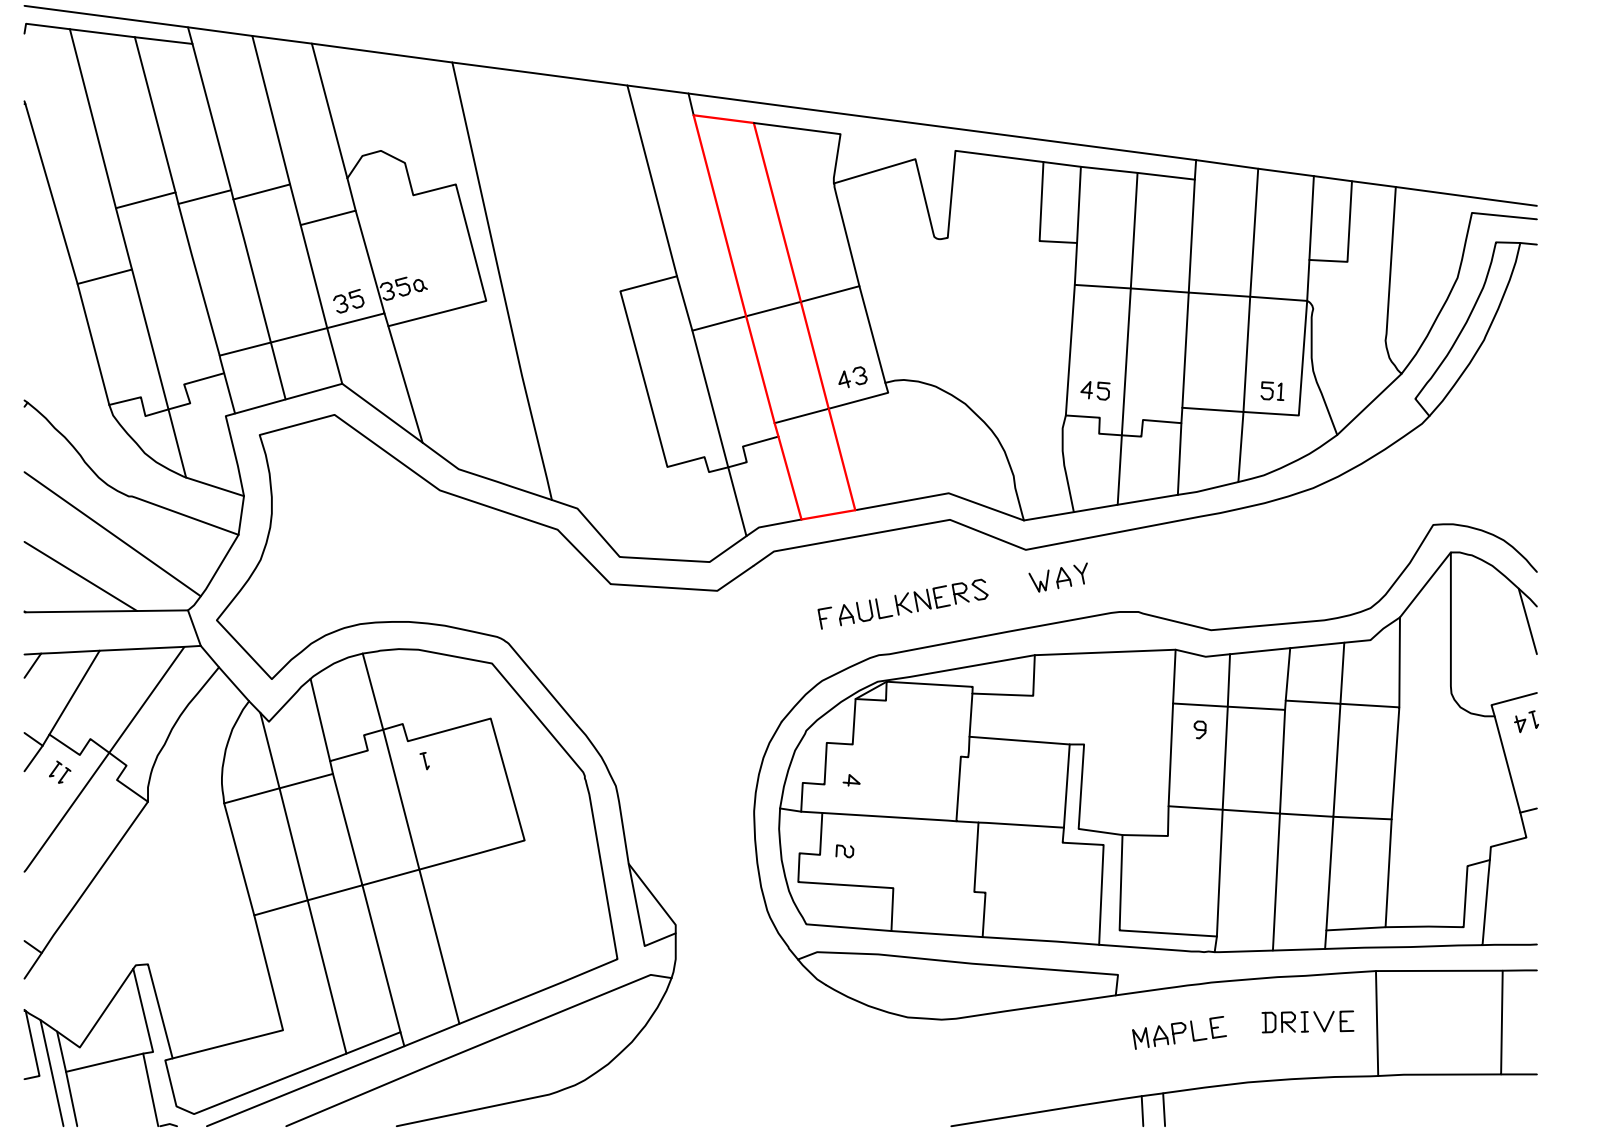


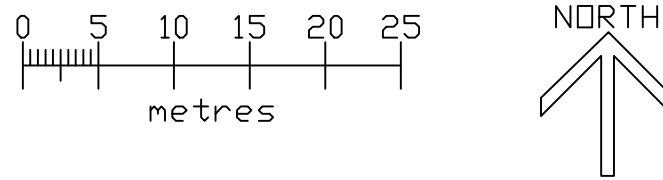


number: 321734
own copyright and database right 2025
nce Survey licence AC0000848283
duction in whole or in part is prohibited
t the prior permission of Ordnance Survey.

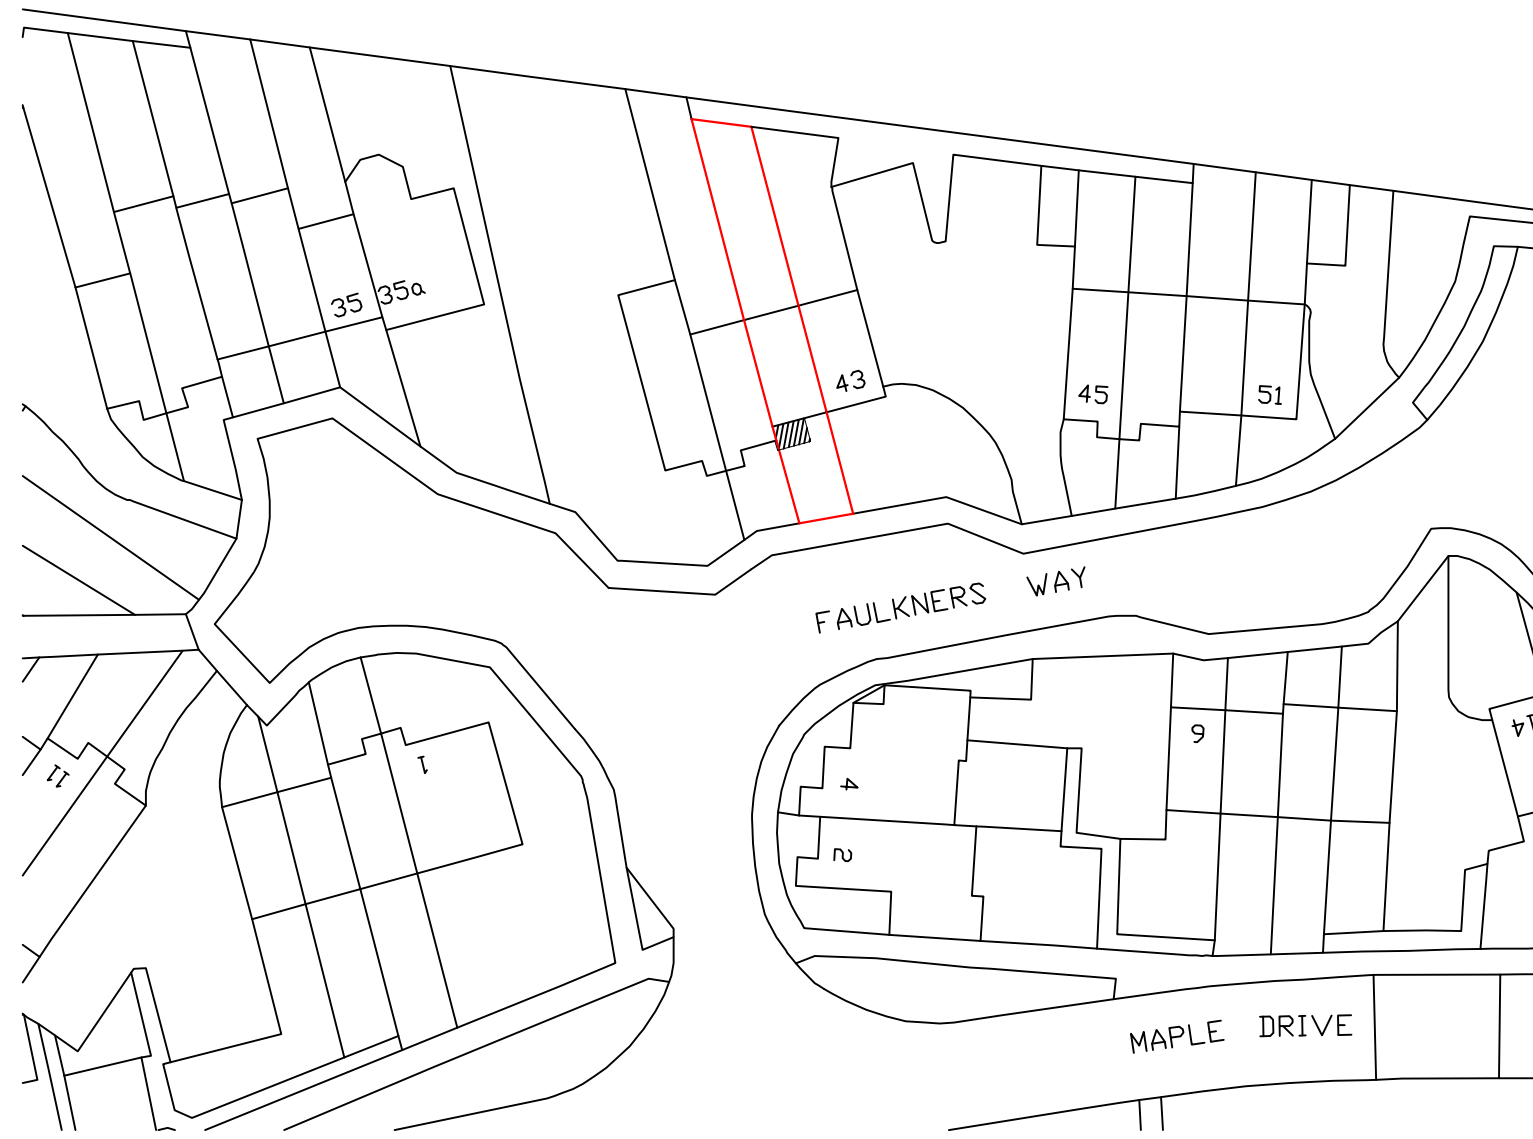


Existing Block Plan 1:500

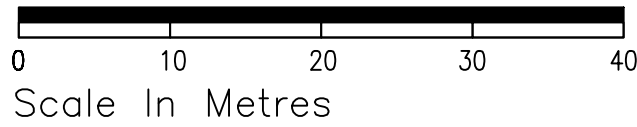


number: 321734
own copyright and database right 2025
nce Survey licence AC0000848283
duction in whole or in part is prohibited
t the prior permission of Ordnance Survey.

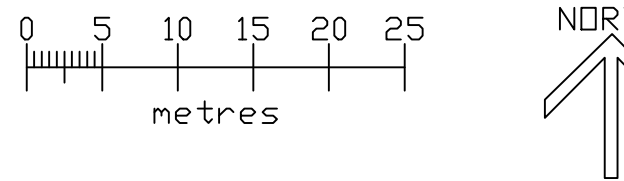

Proposed Block Plan 1:500

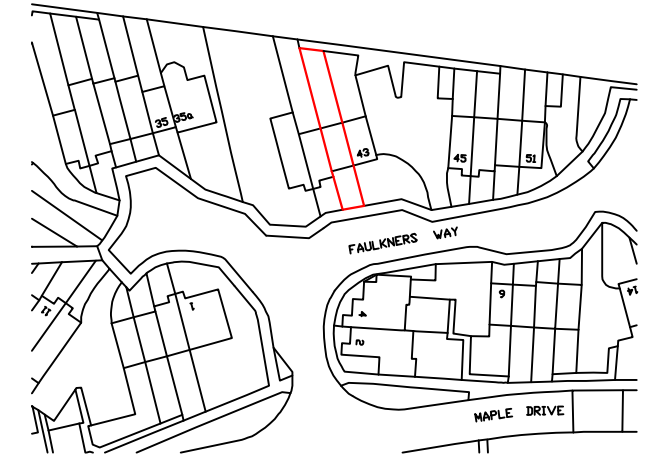


Serial number: 321734
own copyright and database right 2025
nce Survey licence AC0000848283
duction in whole or in part is prohibited
t the prior permission of Ordnance Survey.

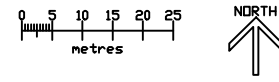


Location Plan 1:1250

Existing

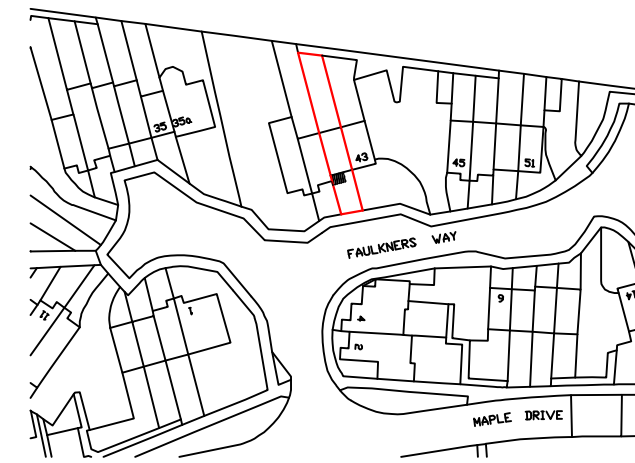

number: 321734
own copyright and database right 2025
nce Survey licence AC0000848283
duction in whole or in part is prohibited
t the prior permission of Ordnance Survey.

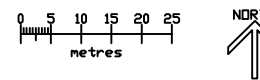

Location Plan 1:1250

Proposed

SKETCH
DRAWING

- NOTES:
- Copyright of this drawing remains the property of Buchan Rum Architects Ltd and should not be reproduced in full or parts or re-used without written permission from Buchan Rum Architects Ltd.
 - These drawings must be read in conjunction with the structural engineers drawings & details, and with all other consultants, sub-contractor and specialist's drawings & details.
 - All dimensions are in millimetres, unless stated otherwise.
 - All goods materials workmanship to conform with current building regulations BBS and COOP's.
 - All dimensions must be checked on site, and any discrepancies verified with the architect.
 - Do not scale from the drawing.
 - Any discrepancies between the drawings, details and specification must be reported to the architect immediately before work is put in hand.
 - All works to be carried out in full accordance with current Building Regulations, British Standards and all Health & Safety Regulations.
 - If in doubt please ask.

rev.	date	comment
------	------	---------

amendments		
------------	--	--

Client		
--------	--	--

Site address		
--------------	--	--

41 Faulkners Way		
------------------	--	--

Job Title		
-----------	--	--

New front porch		
-----------------	--	--

Location plan and block plan		
------------------------------	--	--

buchan rum

9 SAVILL ROAD
LINDFIELD
WEST SUSSEX RH162NY

E : info@buchanrumarchitects.co.uk
T : 01444 239019

Scale	Size
-------	------

1:1250, 1:500	A1
---------------	----

BRA	
-----	--

Drawing number:	Rev.
-----------------	------

25_180_PL_00_105	01
------------------	----