



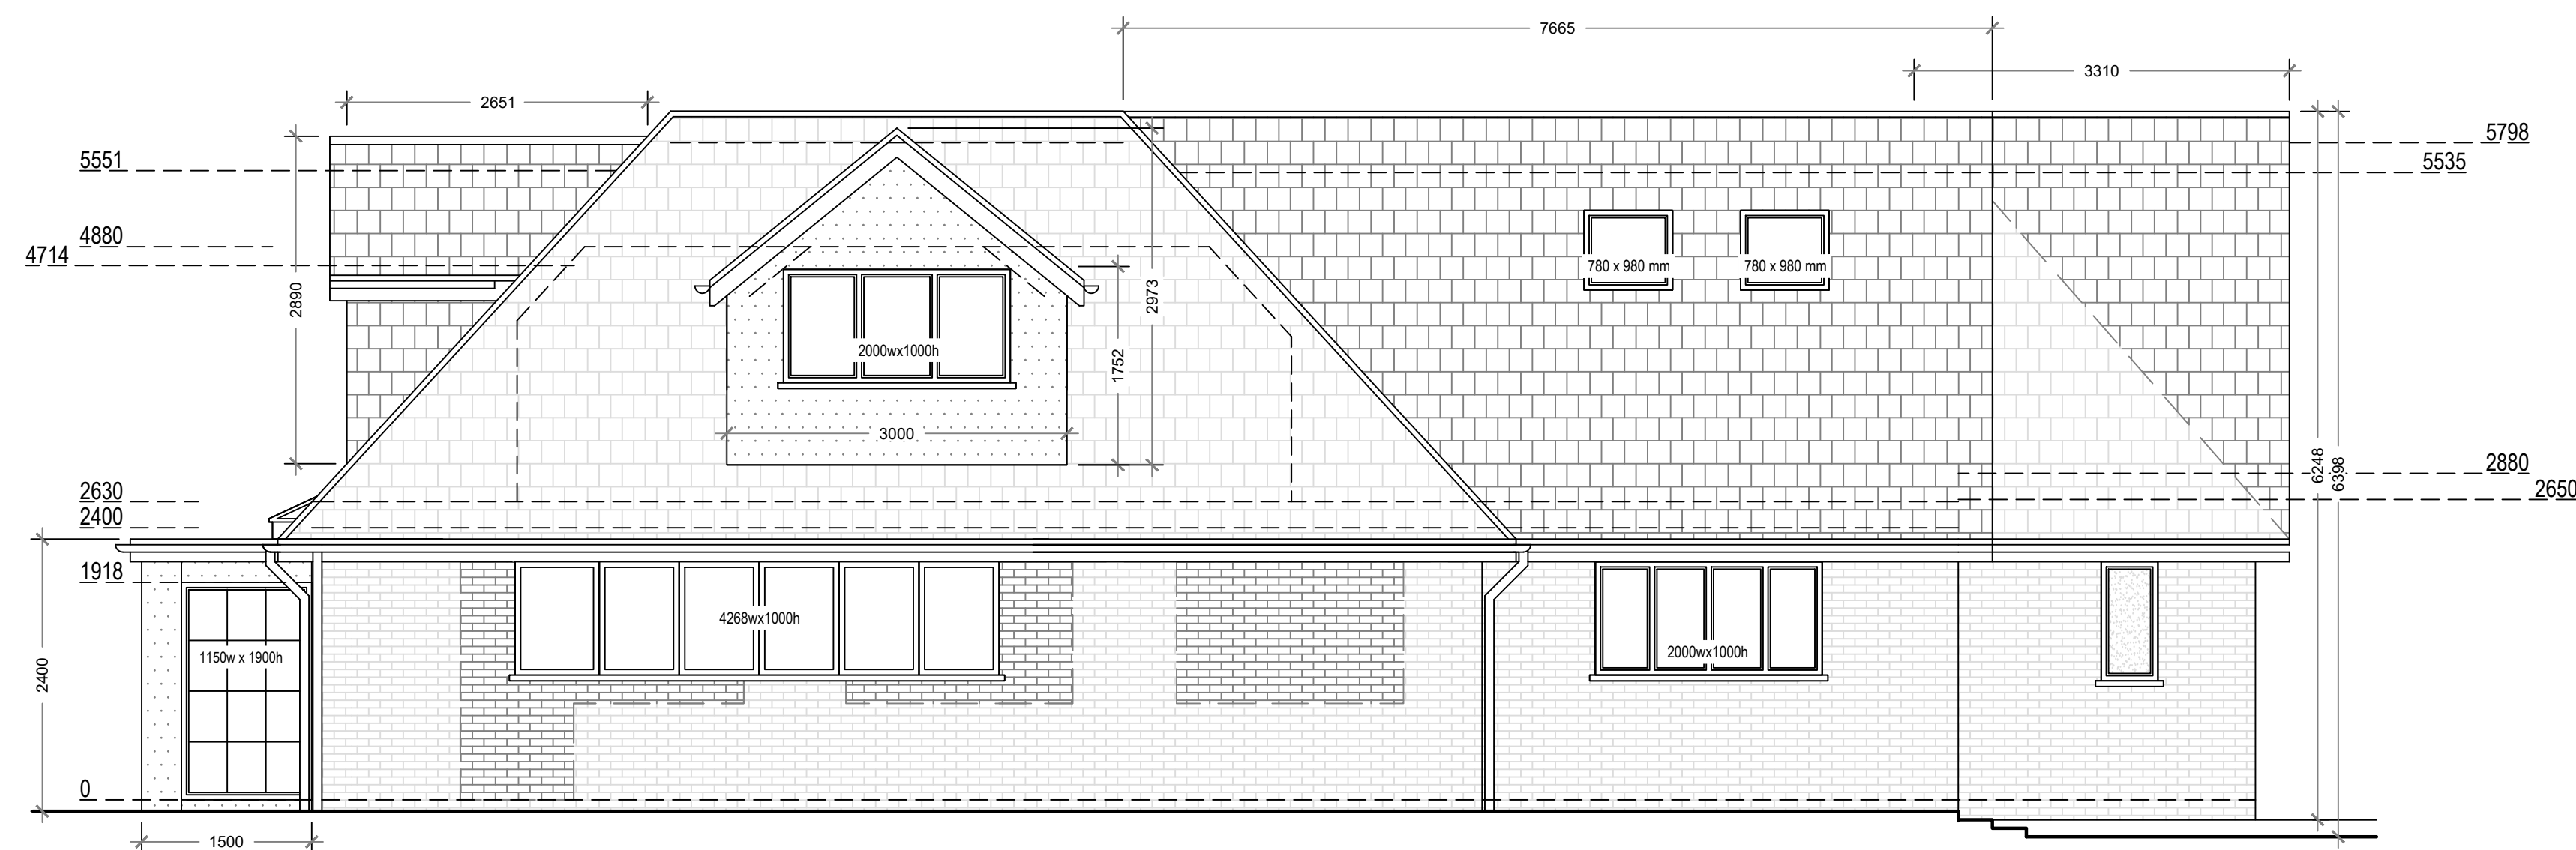

Proposed West Elevation



Proposed South Elevation

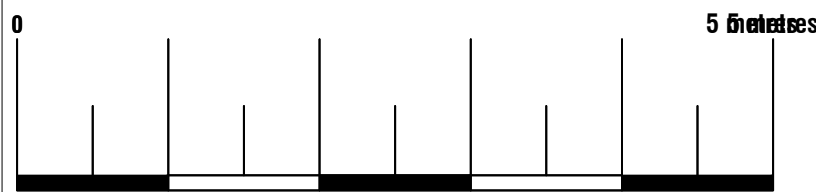

Proposed Materials:
Walls: Brick (to match existing)
Walls: Timber cladding
Walls: Oak posts, oak frame wall
Walls: Render to match existing
Walls: Tile to match existing
Pitched roof: Tile (to match existing), dark grey
Flat roof: Ply membrane (to match existing)
Windows: Double glazed (to match existing), dark grey frames



ArkiPlan Architectural Ltd • Enquiries@ArkiPlan.co.uk
Lytchett House, 13 Freeland Park, Wareham Road, Poole, Dorset, BH16 6FA

Site	Malthouse Field, London Road, Haywards Heath RH17 5QB	Date	13.01.2026		
		Sheet	25-1418	D09	REV 13
		Job	Loft Conversion New Extension		
		Scale	1:50 @A1, 1:100 @A3		
Title Number	WSX441109, WSX441110	Title	As Shown		