



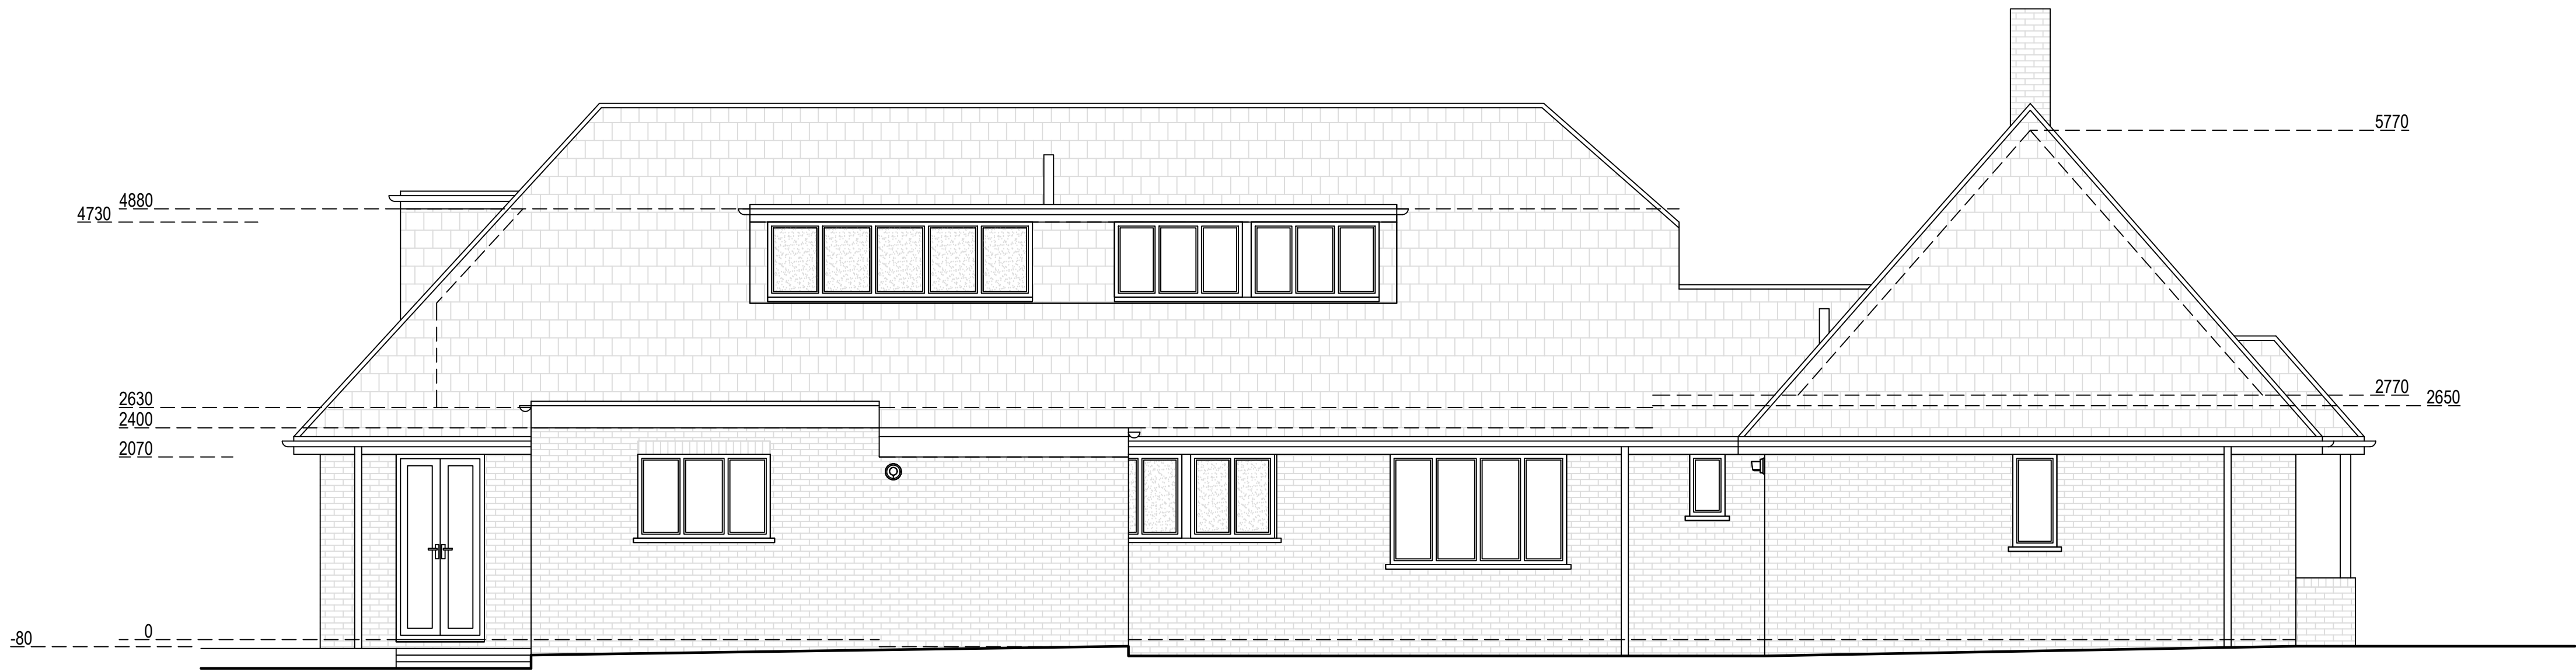

Existing East Elevation



Existing North Elevation

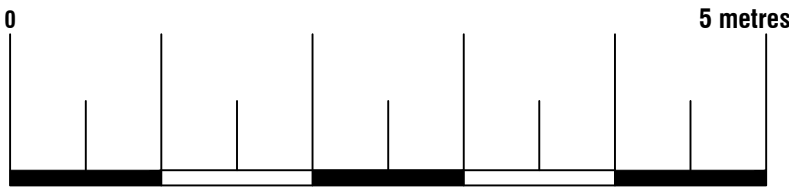



ArkiPlan Architectural Ltd

• Enquiries@ArkiPlan.co.uk

Lytchett House, 13 Freeland Park, Wareham Road, Poole, Dorset, BH16 6FA

Site	Malthouse Field, London Road, Haywards Heath RH17 5QB	Date	13.01.2026		
		Sheet	25-1418	D10	REV 13
		Job	Loft Conversion New Extension		
		Scale	1:50 @A1, 1:100 @A3		
Title Number	WSX441109, WSX441110	Title	As Shown		