Millimetres 0 10 100

DO NOT SCALE

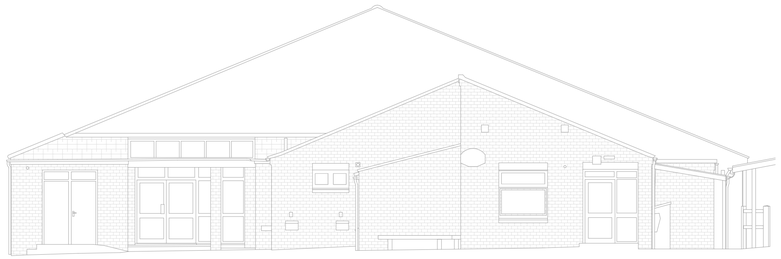

1. Existing West Elevation .
012201 SCALE 1 : 100

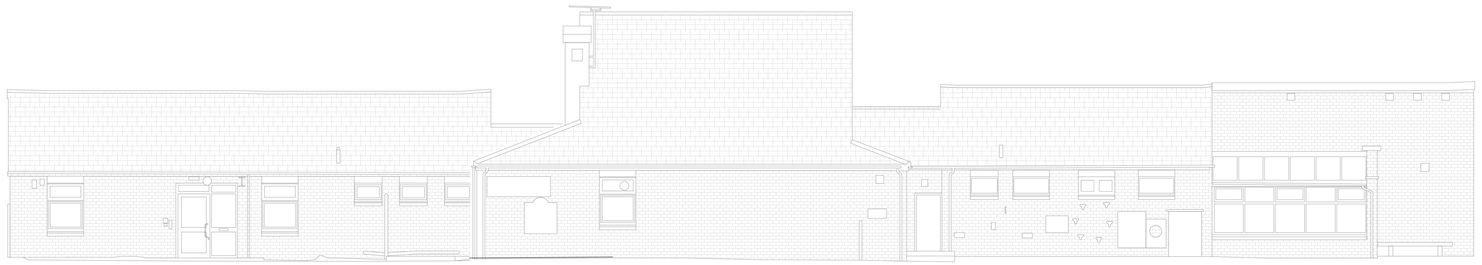

2. Existing North Elevation .
012201 SCALE 1 : 100

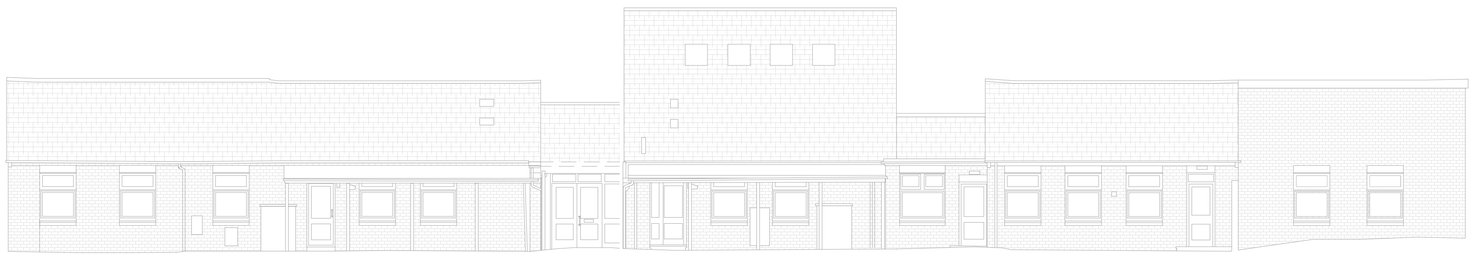

3 Existing South Elevation .
012201 SCALE 1 : 100

Scale 1 : 100

0 2 5 10 m

SAFETY, HEALTH AND ENVIRONMENTAL INFORMATION

In addition to the hazards/risks normally associated with the types of work detailed on this drawing, note the following:

CONSTRUCTION

Demolition works associated with removal of existing building walls and construction of new interal walls, risk of collapse.
Working at height for works at high internal levels.
Working with plant & machinery, risk of collision or electrocution.

MAINTENANCE/CLEANING

Working at height for installation of new ceilings and proposed finishes.
Working in confined spaces or voids, for servicing of any mechanical/electrical services.

DECOMMISSIONING/DEMOLITION

Demolition works associated with removal of existing building walls and construction of new internal walls, risk of collapse.
Working at height for works at high internal levels.
Risk associated with the stripping of existing services.

It is assumed that all works will be carried out by a competent contractor working, where appropriate, to an approved method statement

References

Rev.	Model Name

Rev.	Date	Description	By	Chk'd	App'd
P01	17/10/2025	Issued for Planning Submission	GB	BK	RC

Drawing Suitability: **For Information** — Status: **S2**

AtkinsRéalis
Nova North
11 Bressenden Place
London, SW1E 5BY
T: +44 1454 662000
www.atkinsréalis.com

Client: WEST SUSSEX COUNTY COUNCIL

Project Title: ST AUGUSTINE PRIMARY SCHOOL

Drawing Title: EXISTING ELEVATIONS

Scale	Designed	Drawn	Checked	Authorised
1:100	FP	MK	BK	RC
Original Size	**Date**	**Date**	**Date**	**Date**
A1	17/07/25	17/07/25	17/07/25	17/07/25

Drawing Number: SAPS-ATRL-XX-XX-DR-AR-012201 — Revision: P01

Atkins Project Number: 123456