


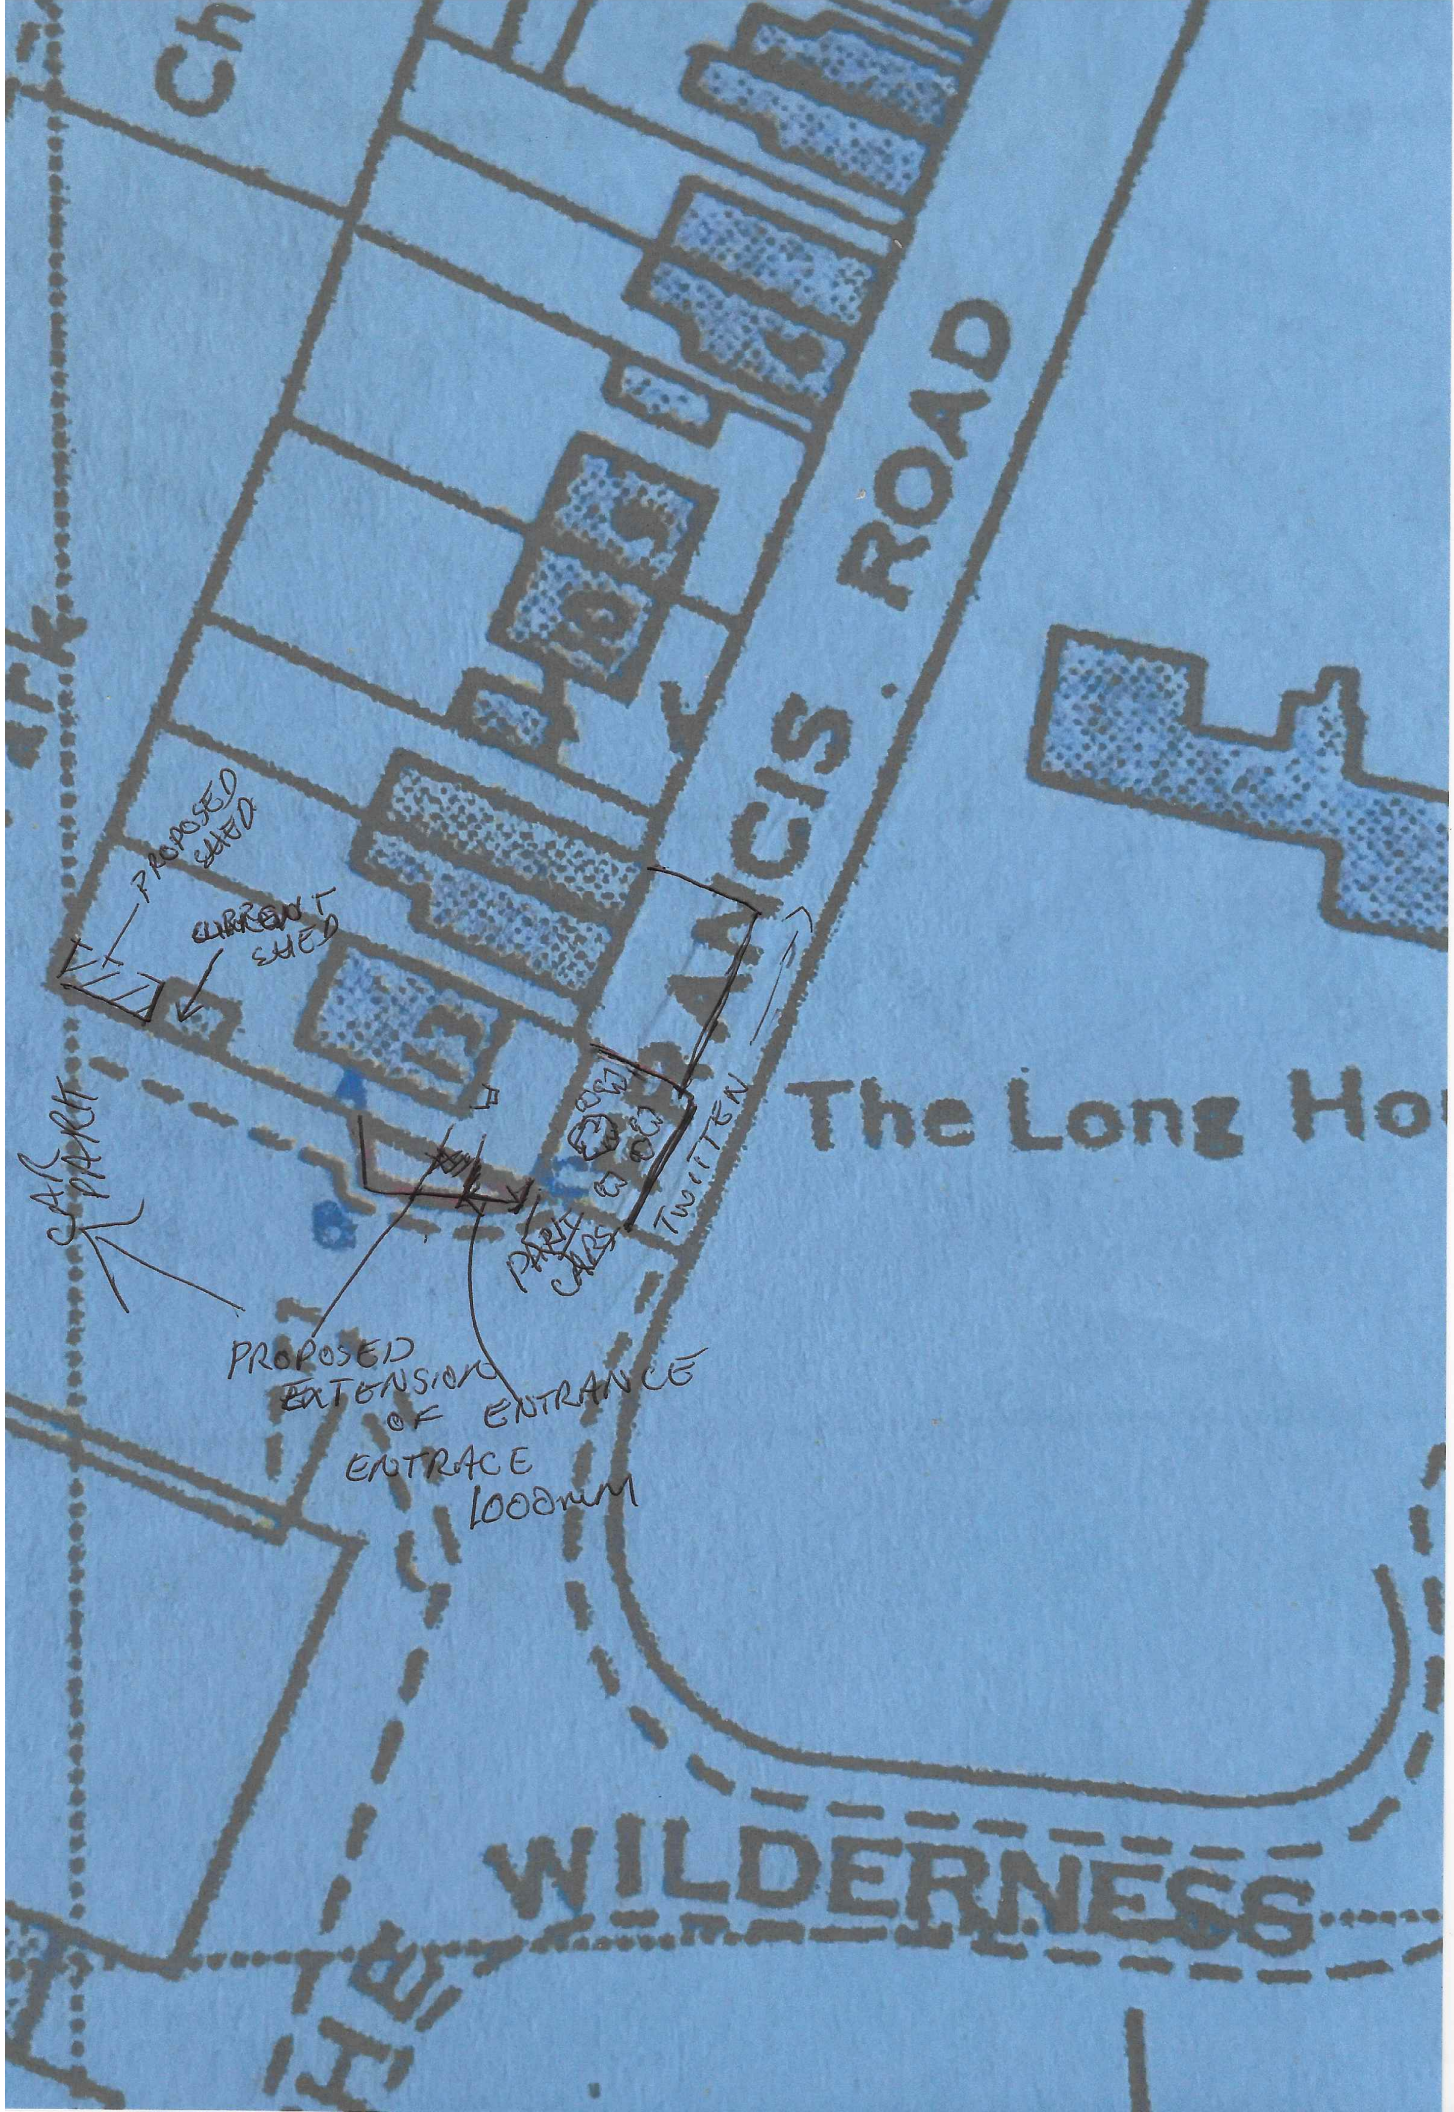

PROPOSED SHED

CURRENT SHED

CAR PARK

PROPOSED EXTENSION OF ENTRANCE  
ENTRANCE 1000mm

PARKING  
CARS

TWENTY

The Long Ho

WILDERNESS

WILDERNESS ROAD