

General Notes

- Existing wall
- Proposed wall
- To be demolished

Rev	Date	Description
-	24.03.25	First Issue

Planning

White House Farm Cottage
Staplefield Lane

RH17 6AU



Proposed ground floor

Scale: 1:100@A3

Revision: -



Drawing 2403-01-10

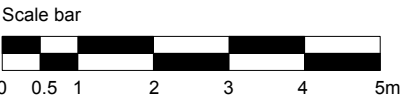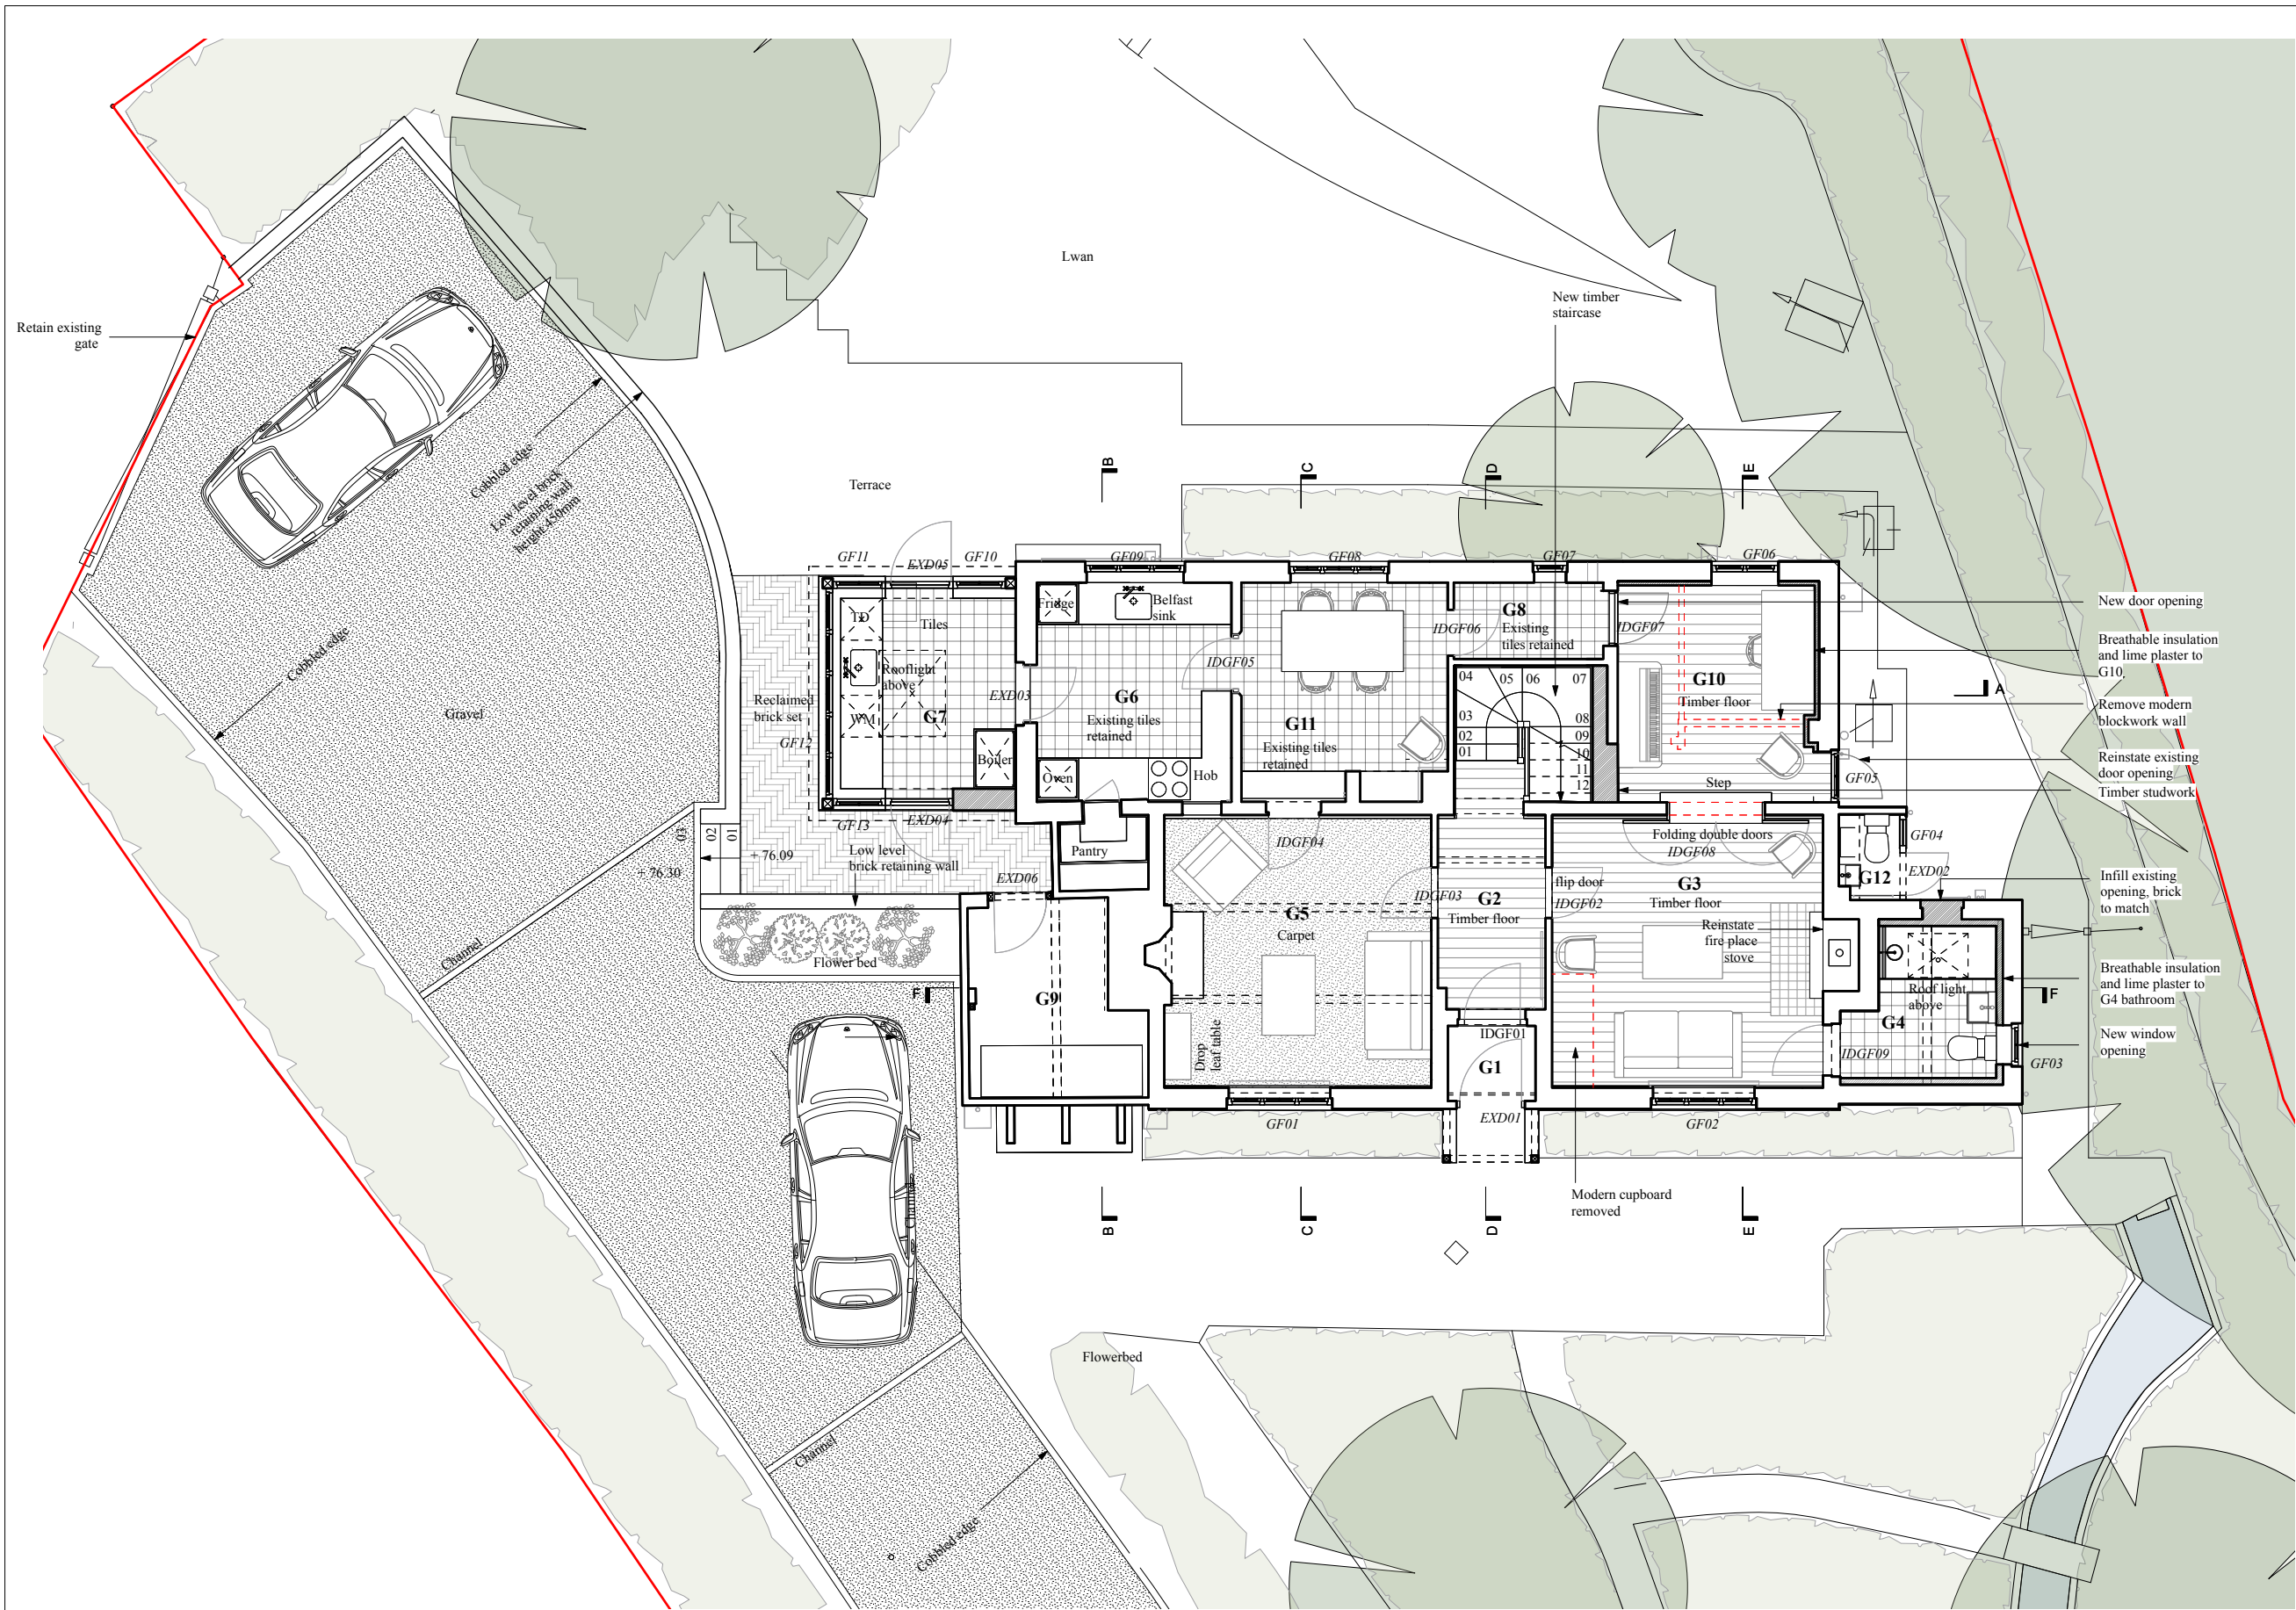

G1 - Entrance Hall	G4 - Bathroom	G7 - Utility	G10 - Music Room
G2 - Hall 01	G5 - Snug	G8 - Hall 02	G11 - Dining room
G3 - Living Room	G6 - Kitchen	G9 - Store	

Proposed GIA

Ground floor main house	87.91 sqm
First floor main house	71.57 sqm
External outbuildings	5.95 sqm
Proposed extension	7.86 sqm
Total	173.29sqm