

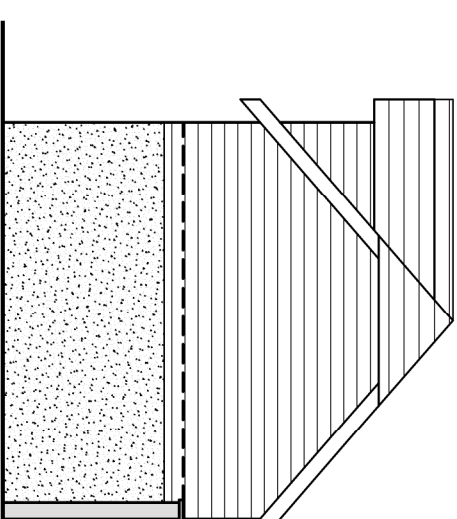
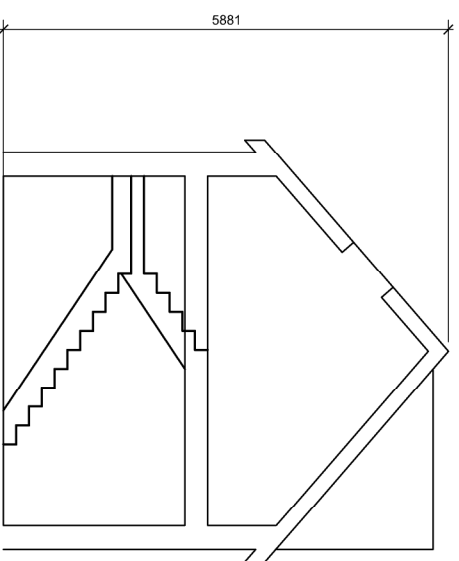
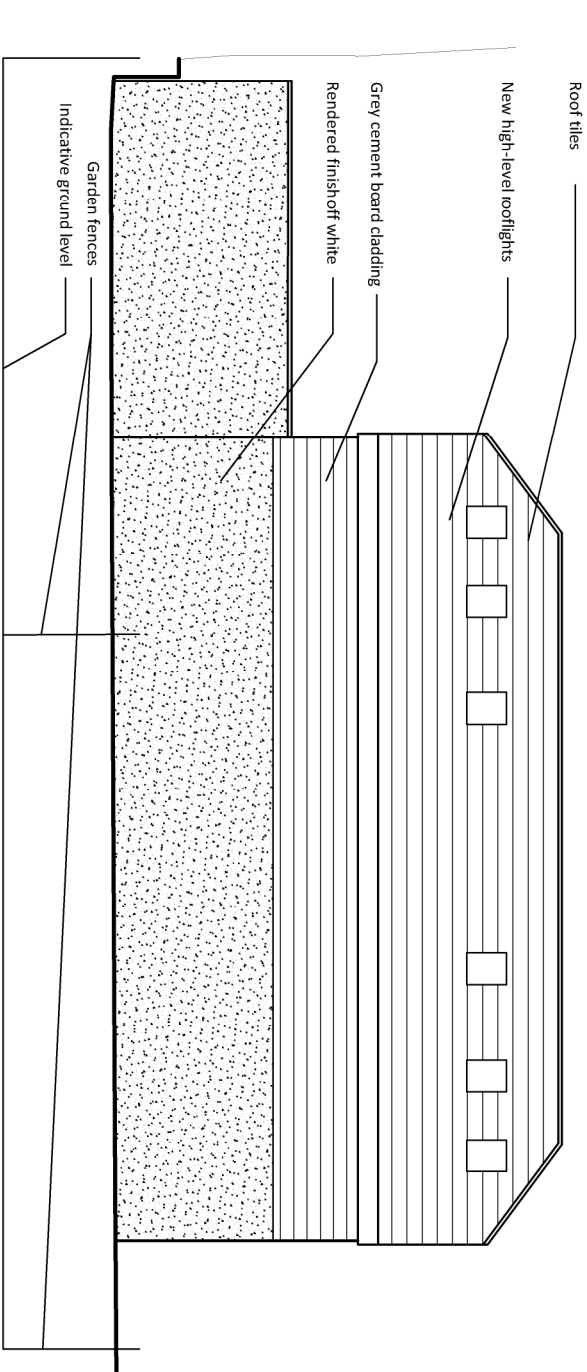
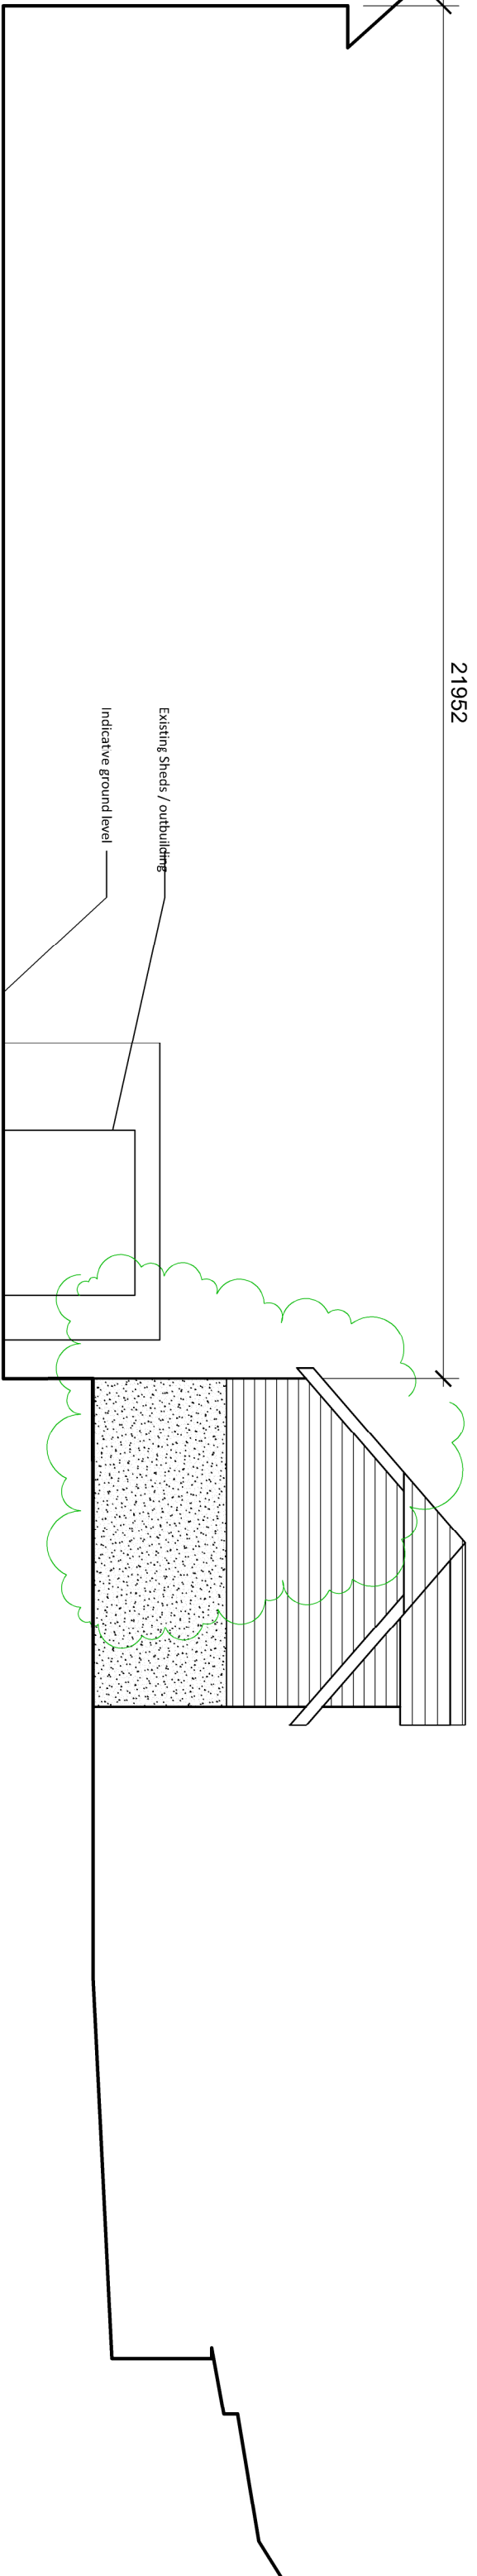


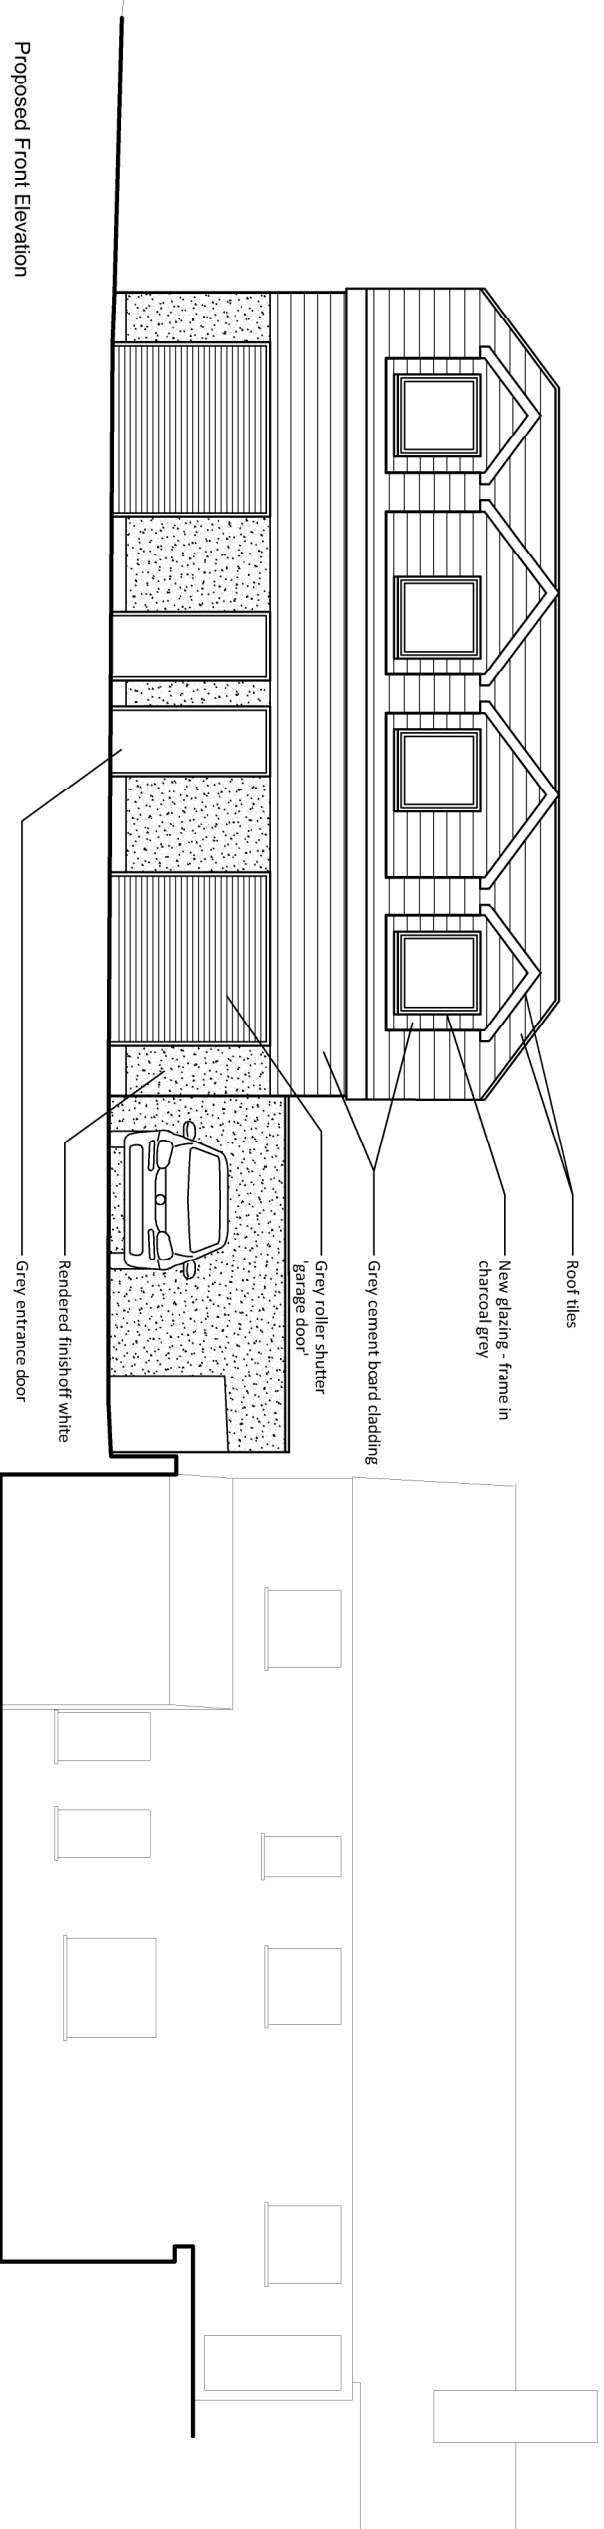

A	17.02.25	Minor Alterations
Rev	Date/By	Revision Note

PLANNING	
Drawing Number	Date
054-005-310 Rev A	December 2024
Scale	Paper Size
1:100	A3
Drawn JT	Checked JT

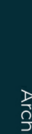

JTA
Jonathan Talley
Architects Limited

Client: Mr. Dowman Salath
Project: Railway Approach Garages
East Christead

Drawing
Proposed Elevations and Typical Section

PLANNING

Drawing Number	Date
054-005-310 Rev A	December 2024
Scale	Paper Size
1:100	A3
Drawn JT	Checked JT

E-mail	info@jallintell.co.uk
Telephone	07956 870 019
Web	www.jallintell.co.uk

All documents to be verified or sealed by a qualified person who is fully qualified in accordance with CEN 12512:2002.
This drawing was prepared with registered number 1252771 under the registration office at 16 Cranley Avenue, Weybridge,
Middlesex TW20 2JF.