

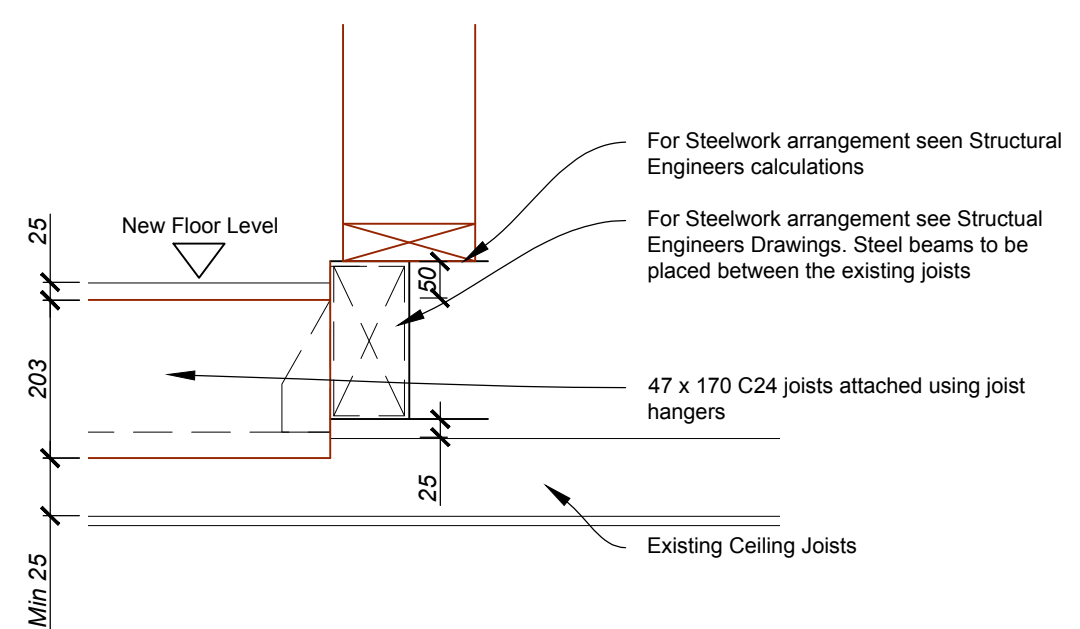


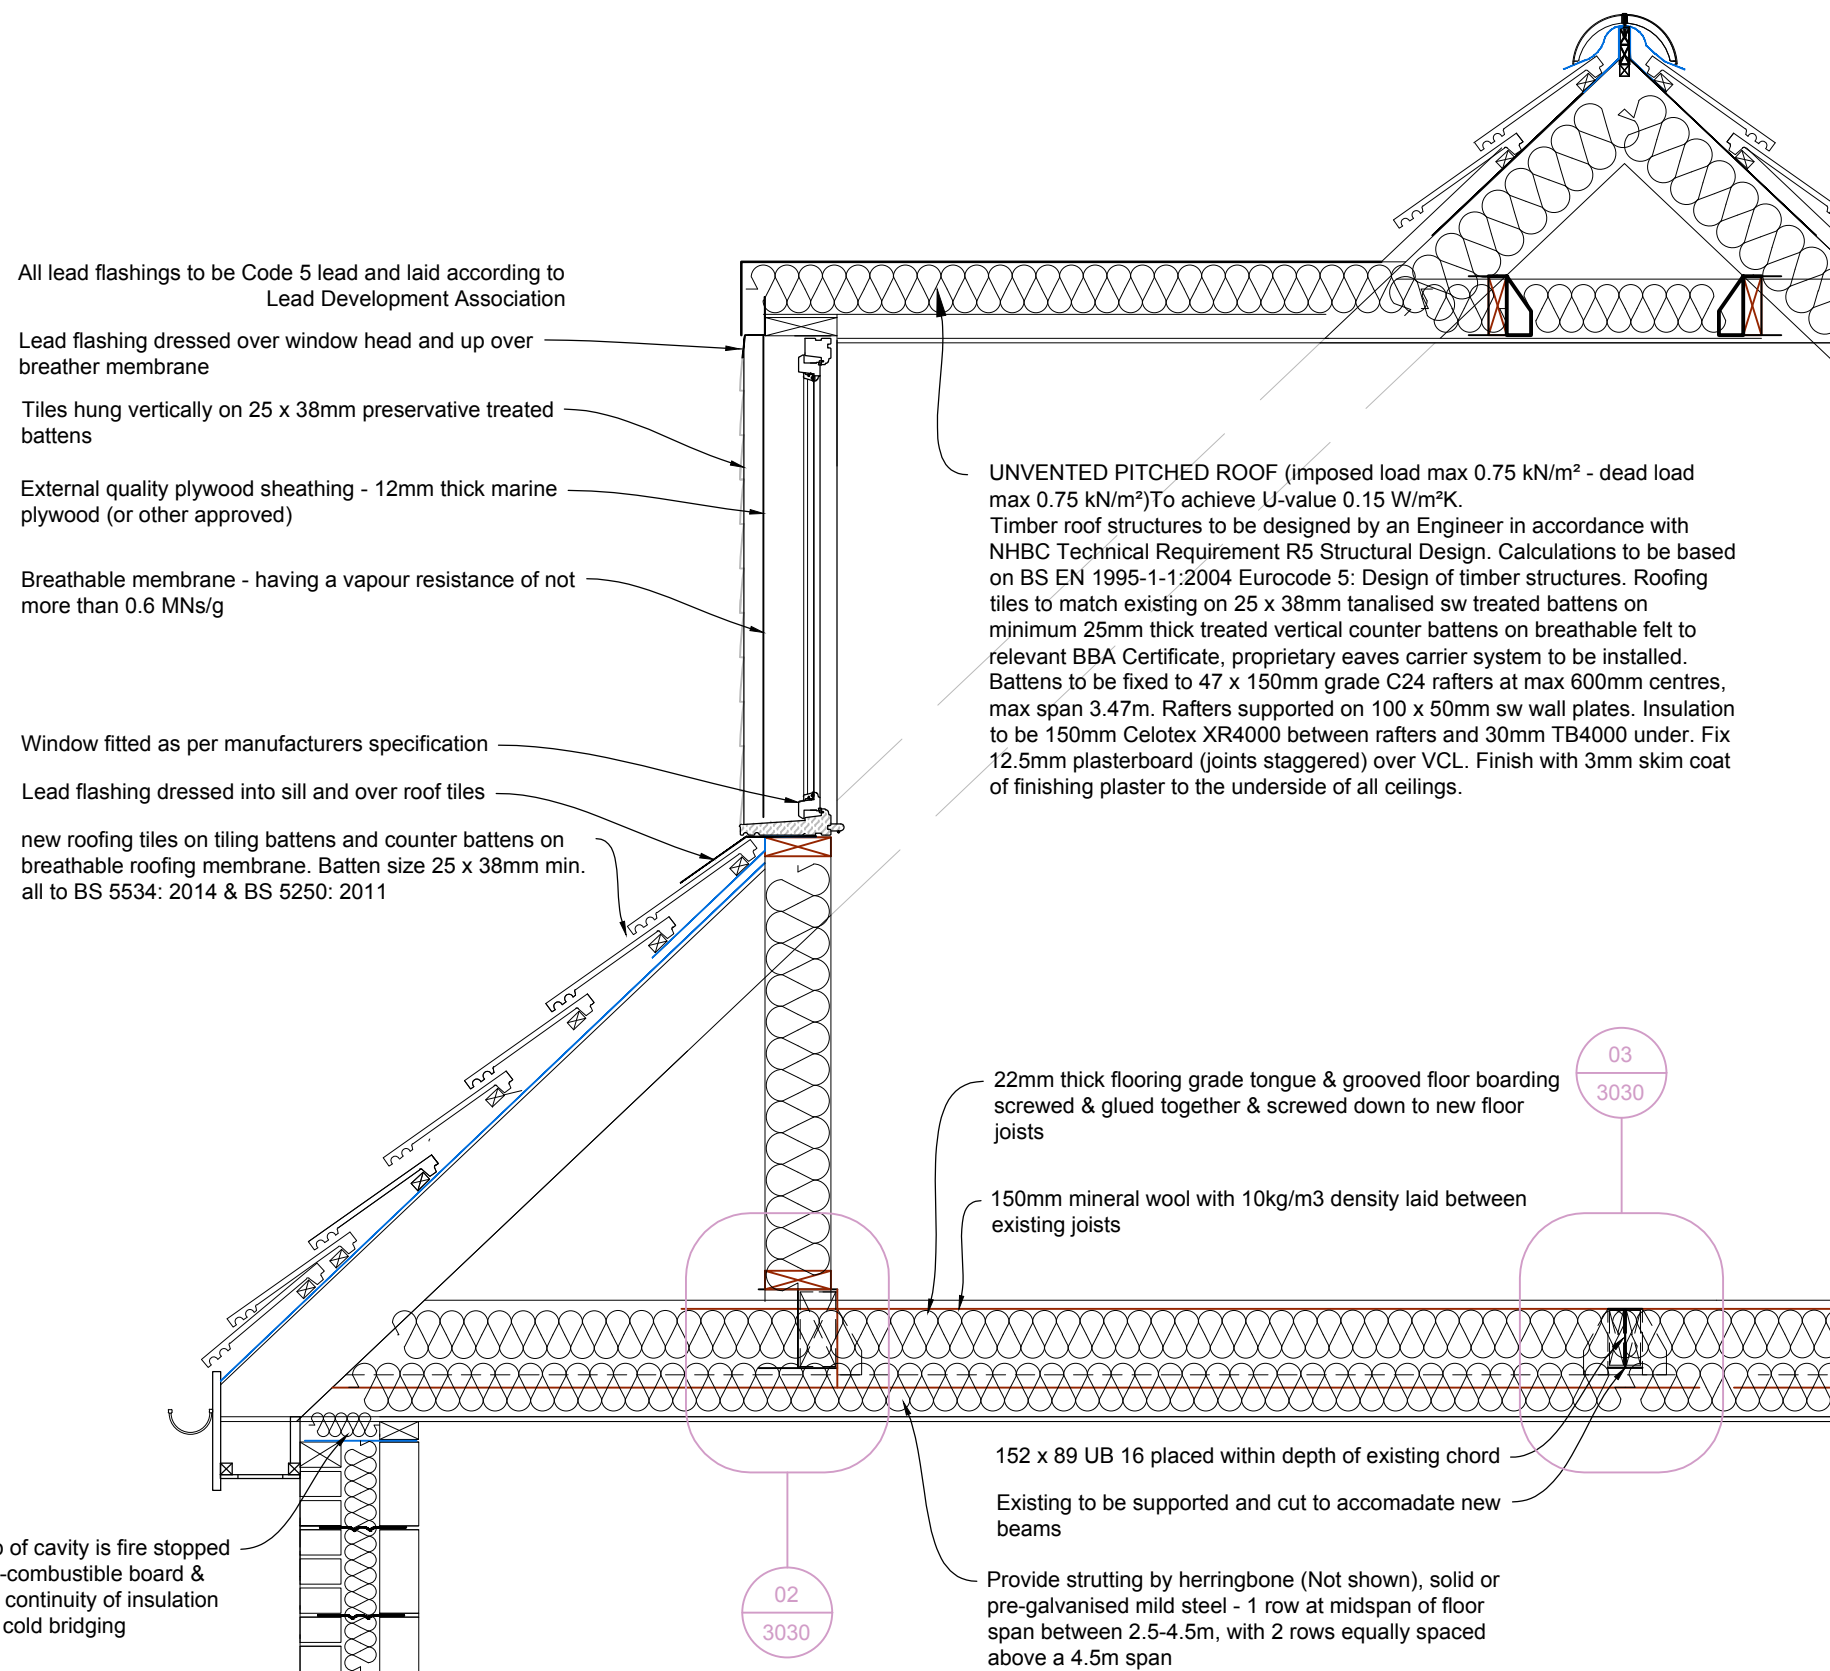

02 Detail One - As Proposed
3030 1:10 (at A3)

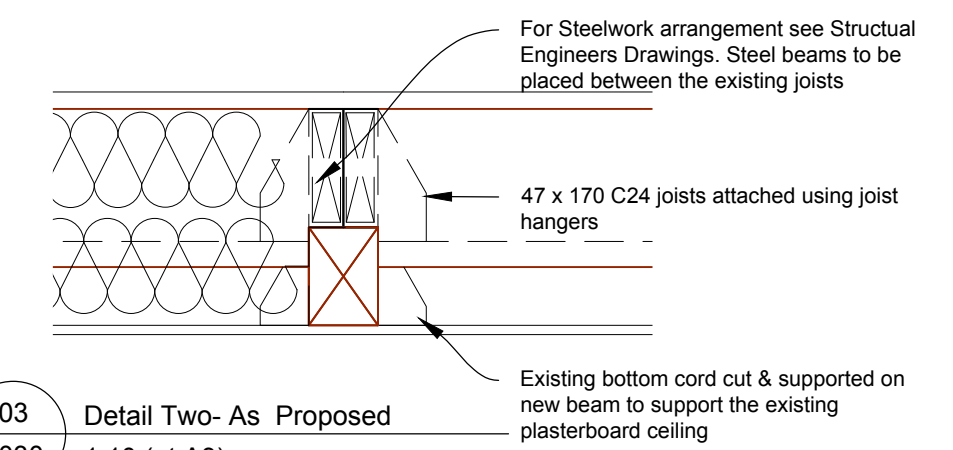

03 Detail Two- As Proposed
3030 1:10 (at A3)

Proteus Management Architectural Services
07921693510
www.ProteusManagement.co.uk

Project:
Proposed loft conversion with dormas at 2 Gordans Way, Pease Pottage, Crawley, RH11 9SJ

Drawing Title:
Typical loft conversion details

Drawing Number: 096/3030	Date: 25/06/25	Revision: B
-----------------------------	-------------------	----------------

Scale: (at A3) 1:20/1:10	Status: Planning Permission
-----------------------------	--------------------------------

Client:
Mr & Mrs Buckstone



01 Cut A-A - As Proposed
3030 1:20 (at A3)

Drawing notes: This is a "warm" roof situation that is typically used when the roof tiles & roofing felt are being replaced.