


SCALE 1:1250 © A4

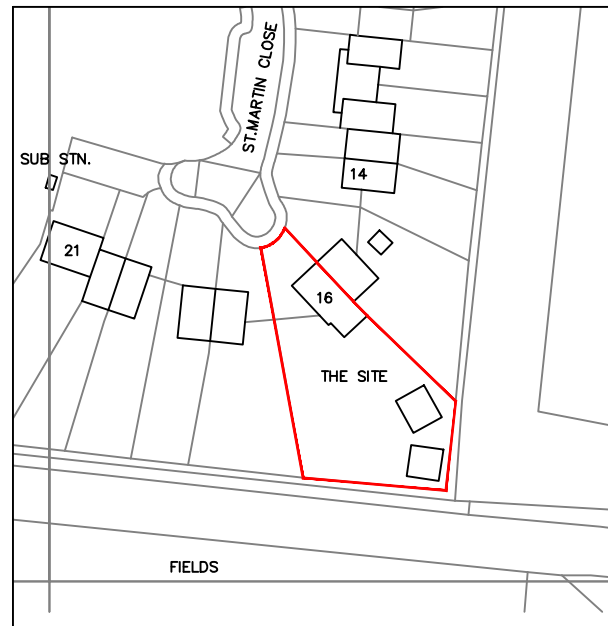

FOR MR & MRS GREEN		
SITE 16 ST. MARTIN CLOSE HANDCROSS, WEST SUSSEX. RH17 6DW		
TITLE PROPOSED EXTENSIONS LOCATION PLAN		
SCALE 1:1250	DRAWN AH 07/25	DRAWING NO. 01L REV