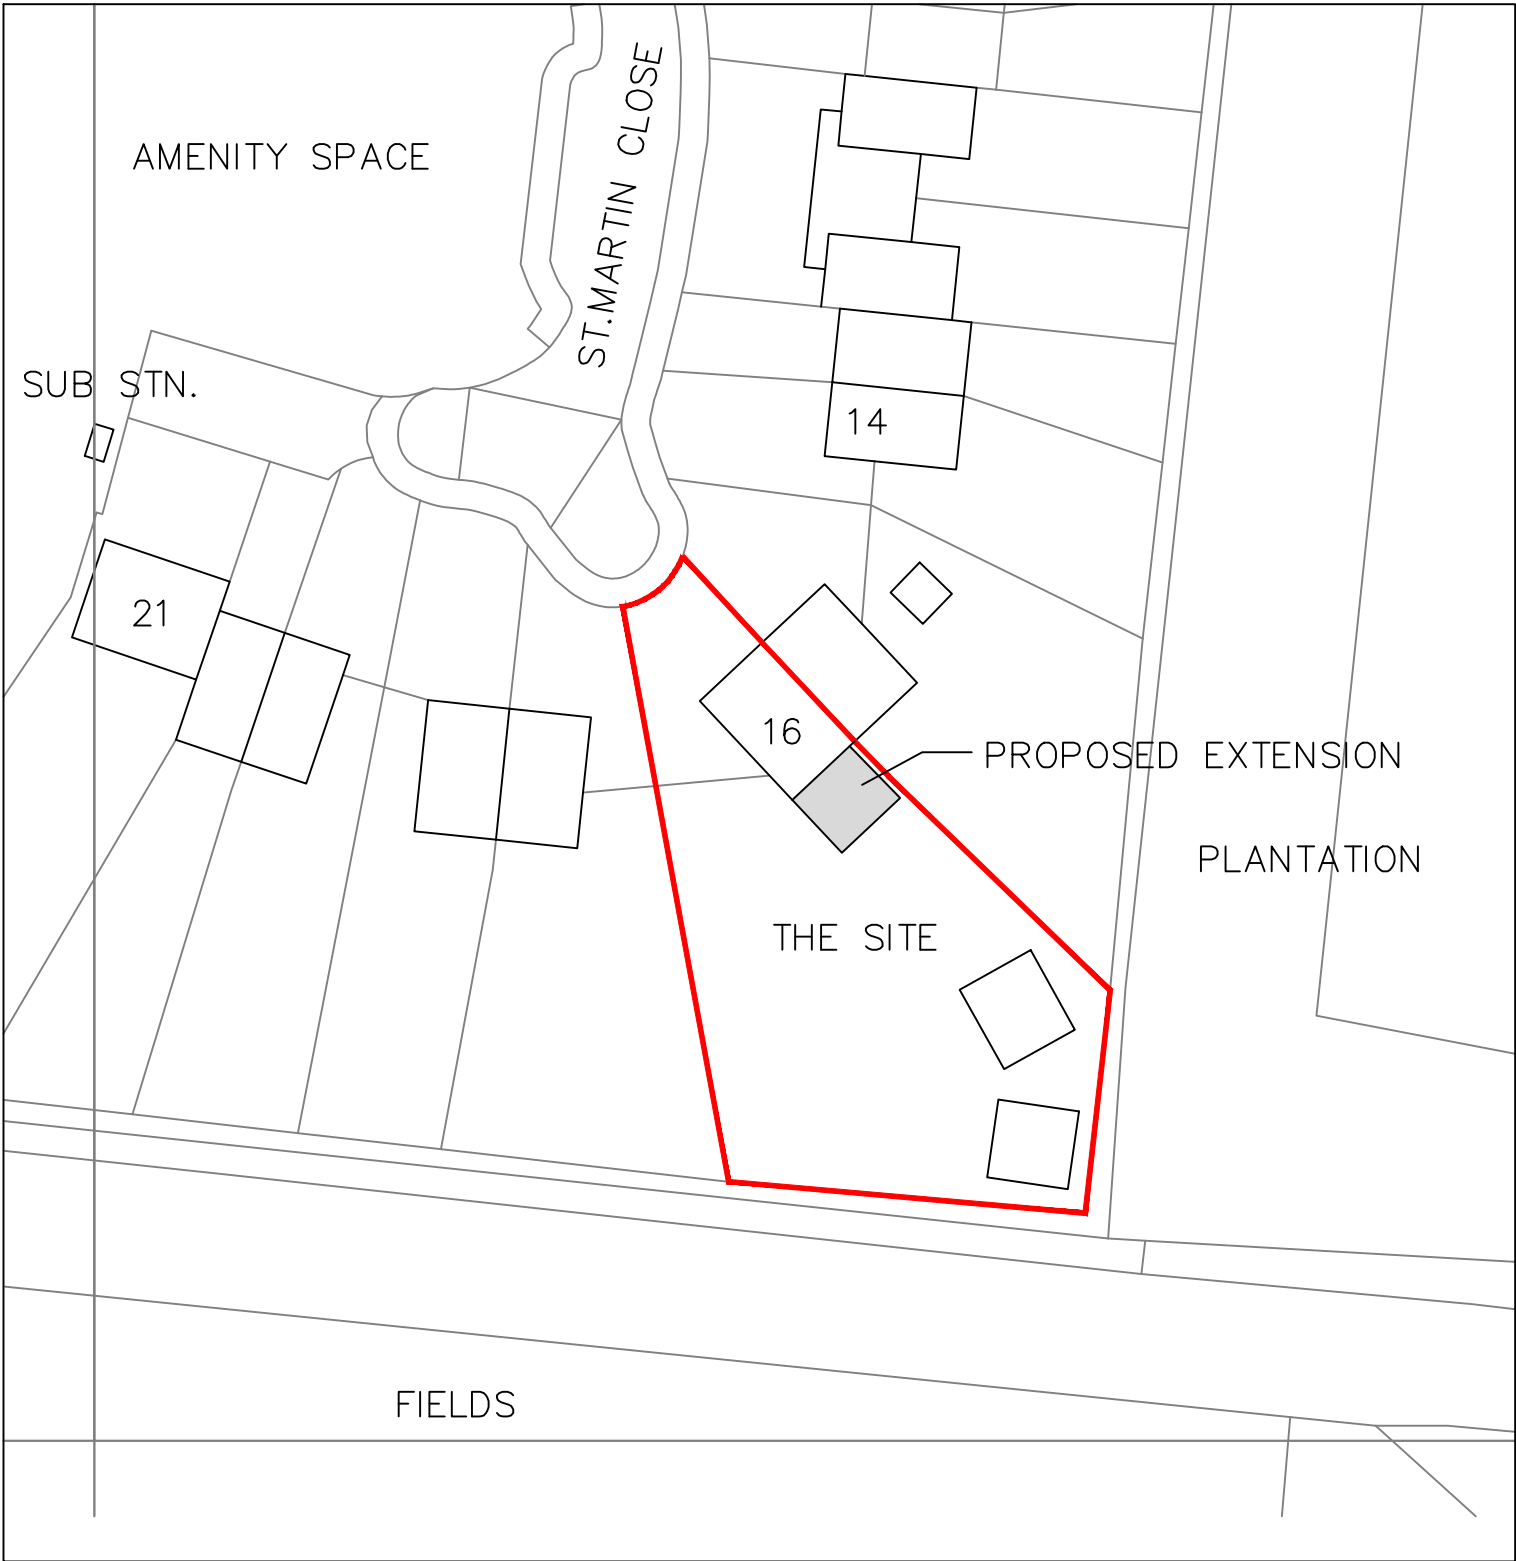


FOR MR & MRS GREEN		
SITE 16 ST. MARTIN CLOSE HANDCROSS, WEST SUSSEX. RH17 6DW		
TITLE PROPOSED EXTENSION BLOCK PLAN		
SCALE 1: 500 © A3	DRAWN AH 07/25	DRAWING NO. 01B REV.