


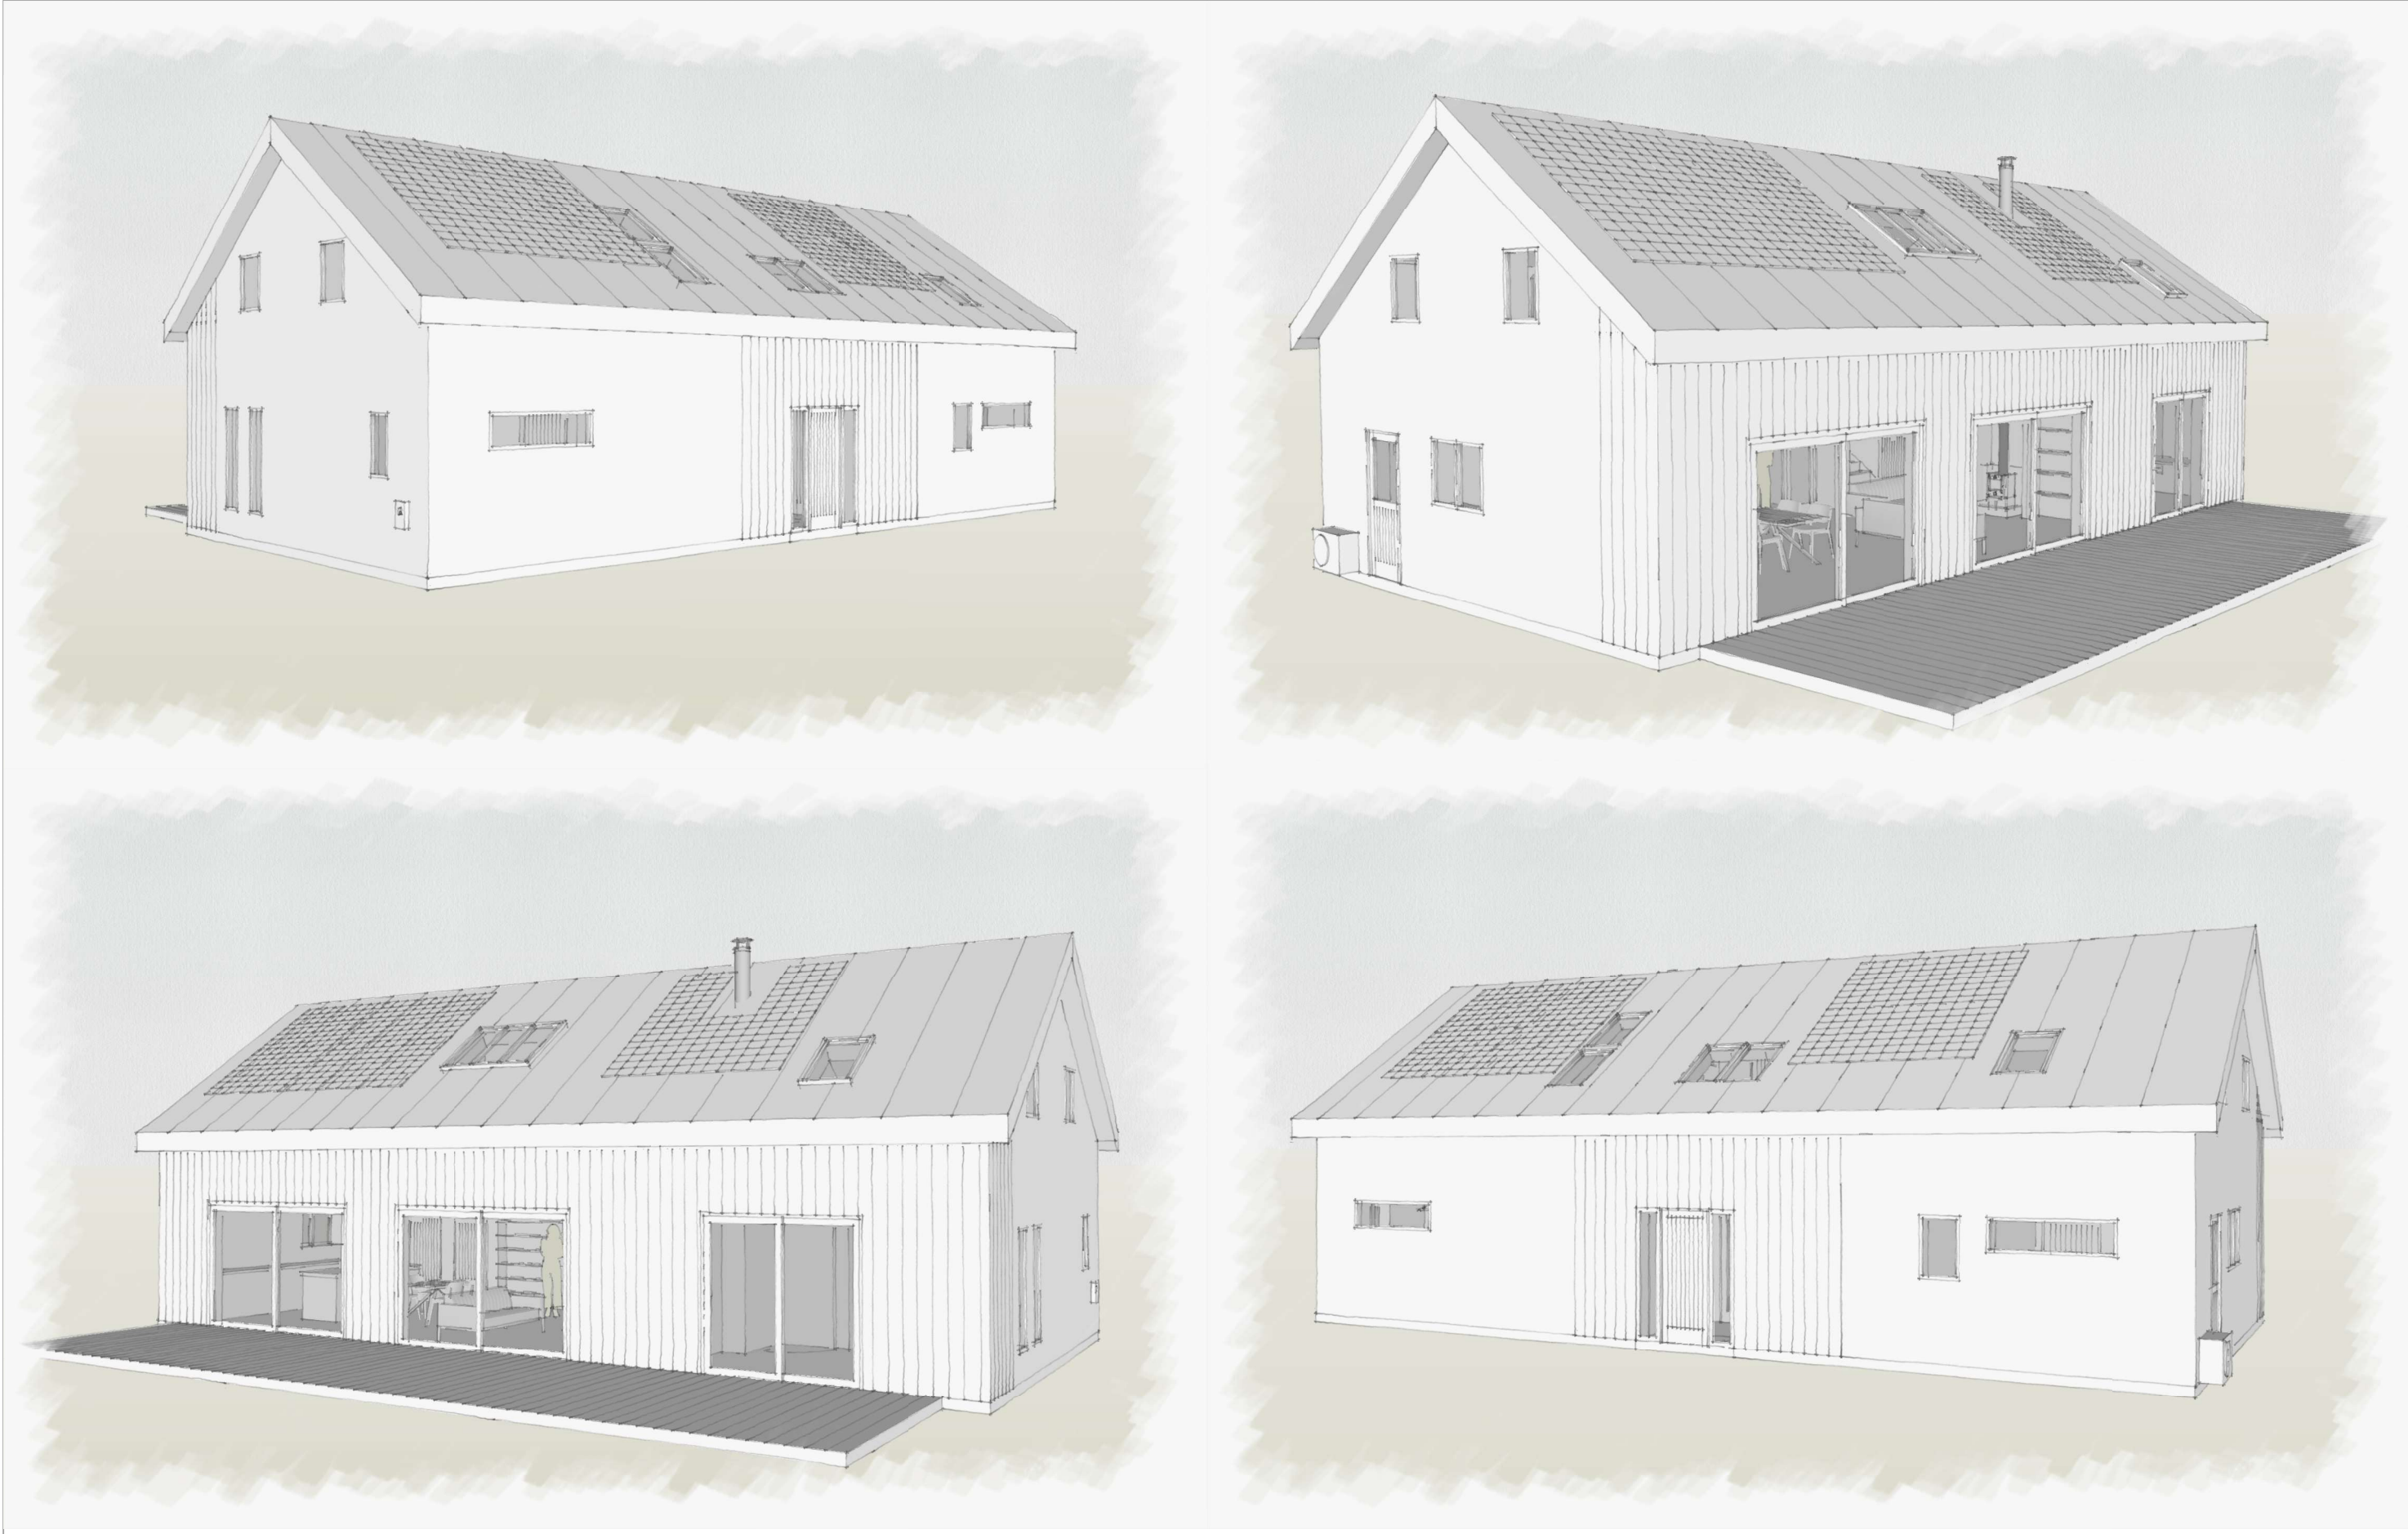

	Rev	Date	Description	Client:	Drawn By:	Project Number:	Drawing number:
	A	04/12/25	Initial Draft	Selkirk	DW	841	24
	B	11/12/25	Planning	Project Title:	Checked By:	Drawing Status:	Revision:
				Oak Tree House	BS	Planning	B
				Drawing Title:	Date:	Scale:	Format
				Visualizations External	11/12/25	1-100	A3