



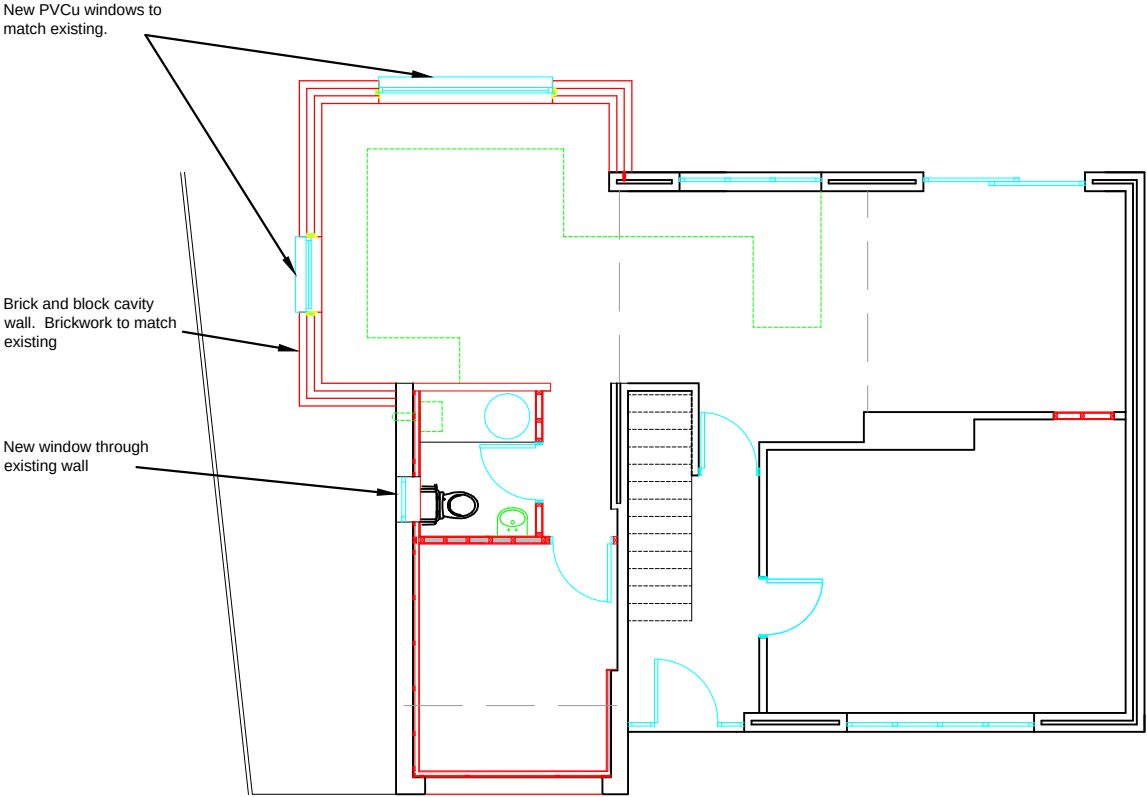

PROPOSED GROUND FLOOR

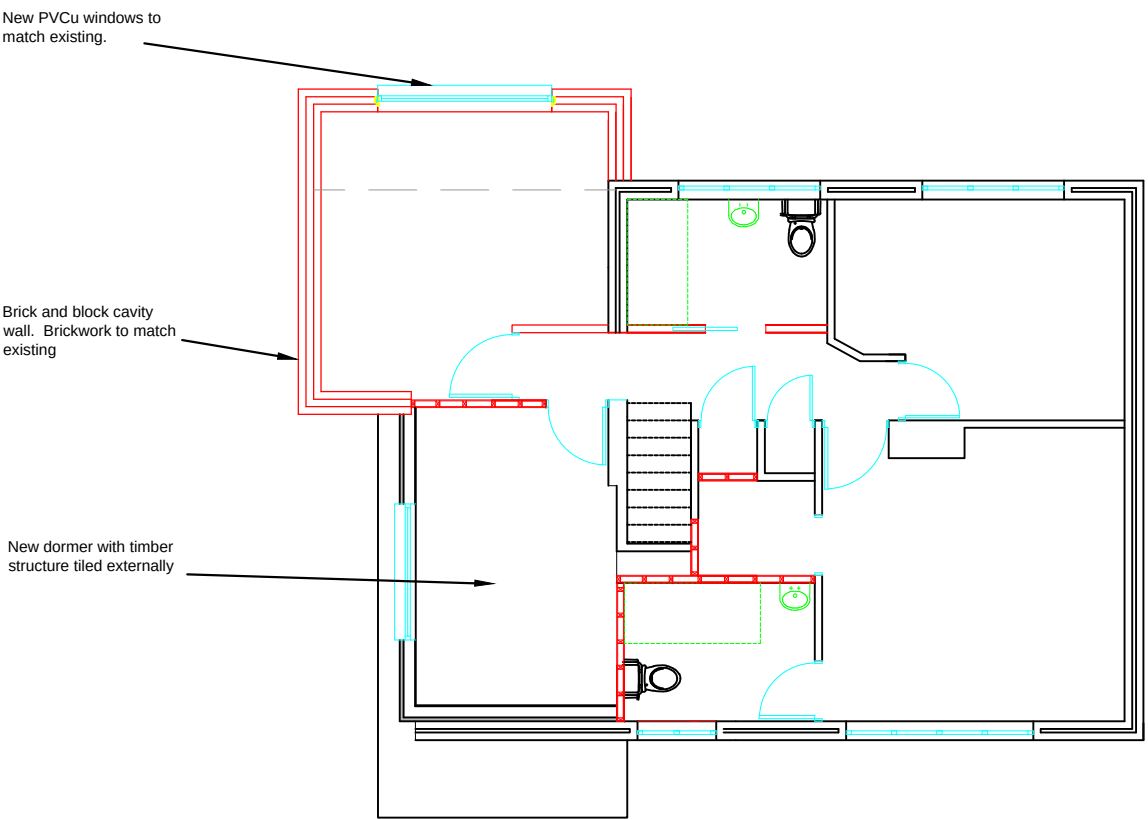

PROPOSED FIRST FLOOR

						*	*	*	*
						No	Revision	Date	Dr
Title PROPOSED PLANS		Project 61 HEATHCOTE DRIVE EAST GRINSTEAD		Client KERRY & LUKE MILLER		LANDROCK PHILLIPS Chartered Building Surveyors Property Consultants The Moorings, Brookhill Road, Cophorne, West Sussex RH10 3QL Telephone: 01342 444004 E-Mail: name@landrockphillips.com			
Drawing Number LP11030/101		Date JAN 2026	Scale 1:100 @ A3	Drawn by JL	Checked by **	Revision *			