
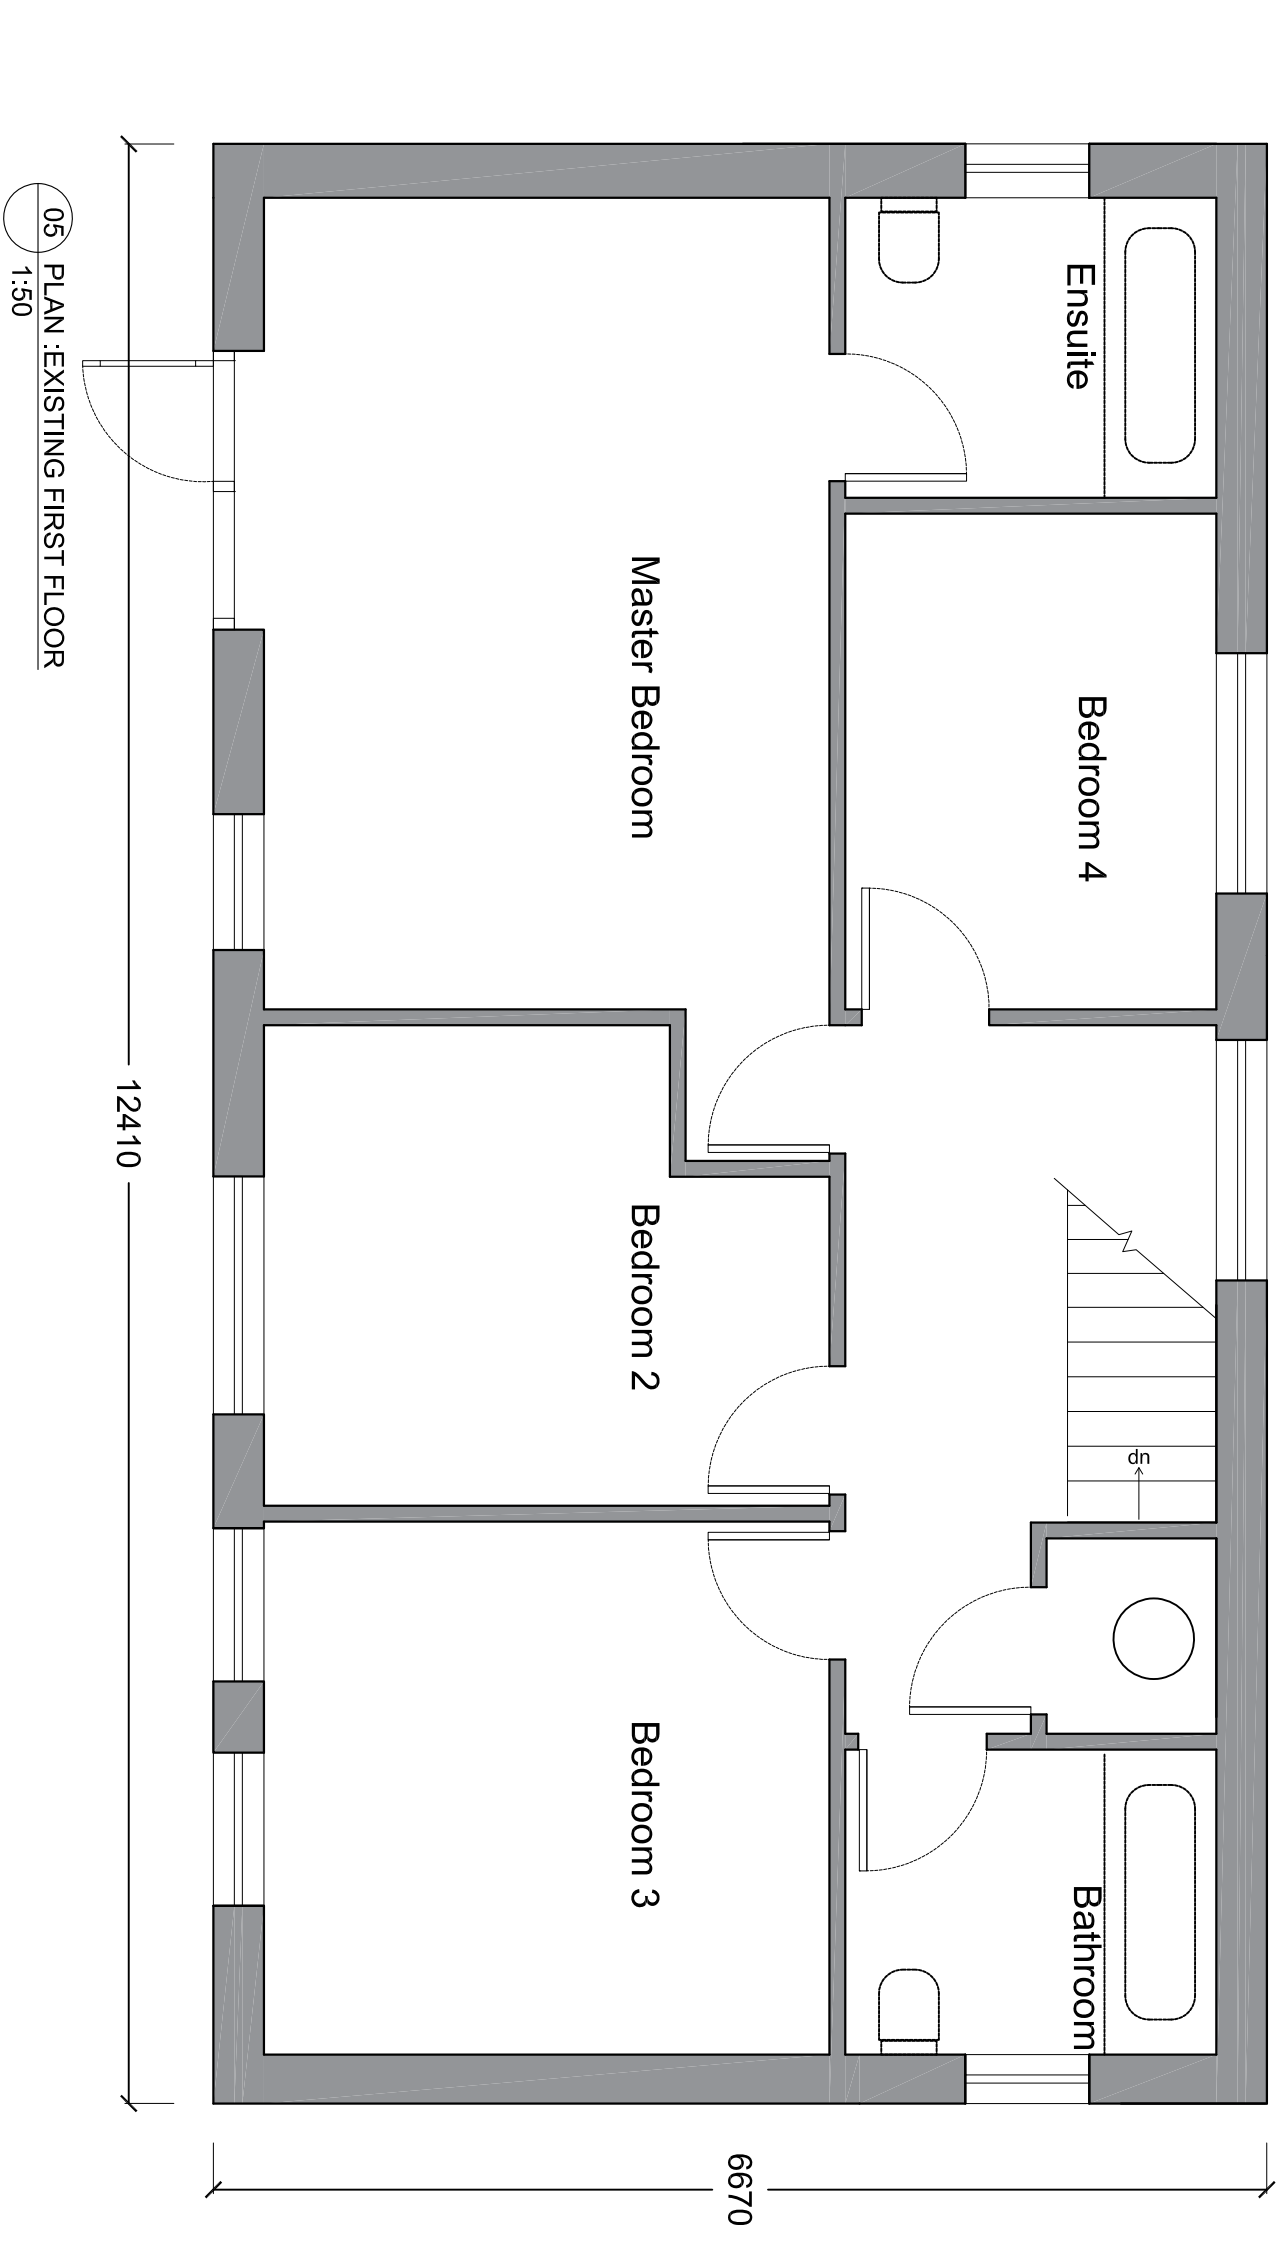
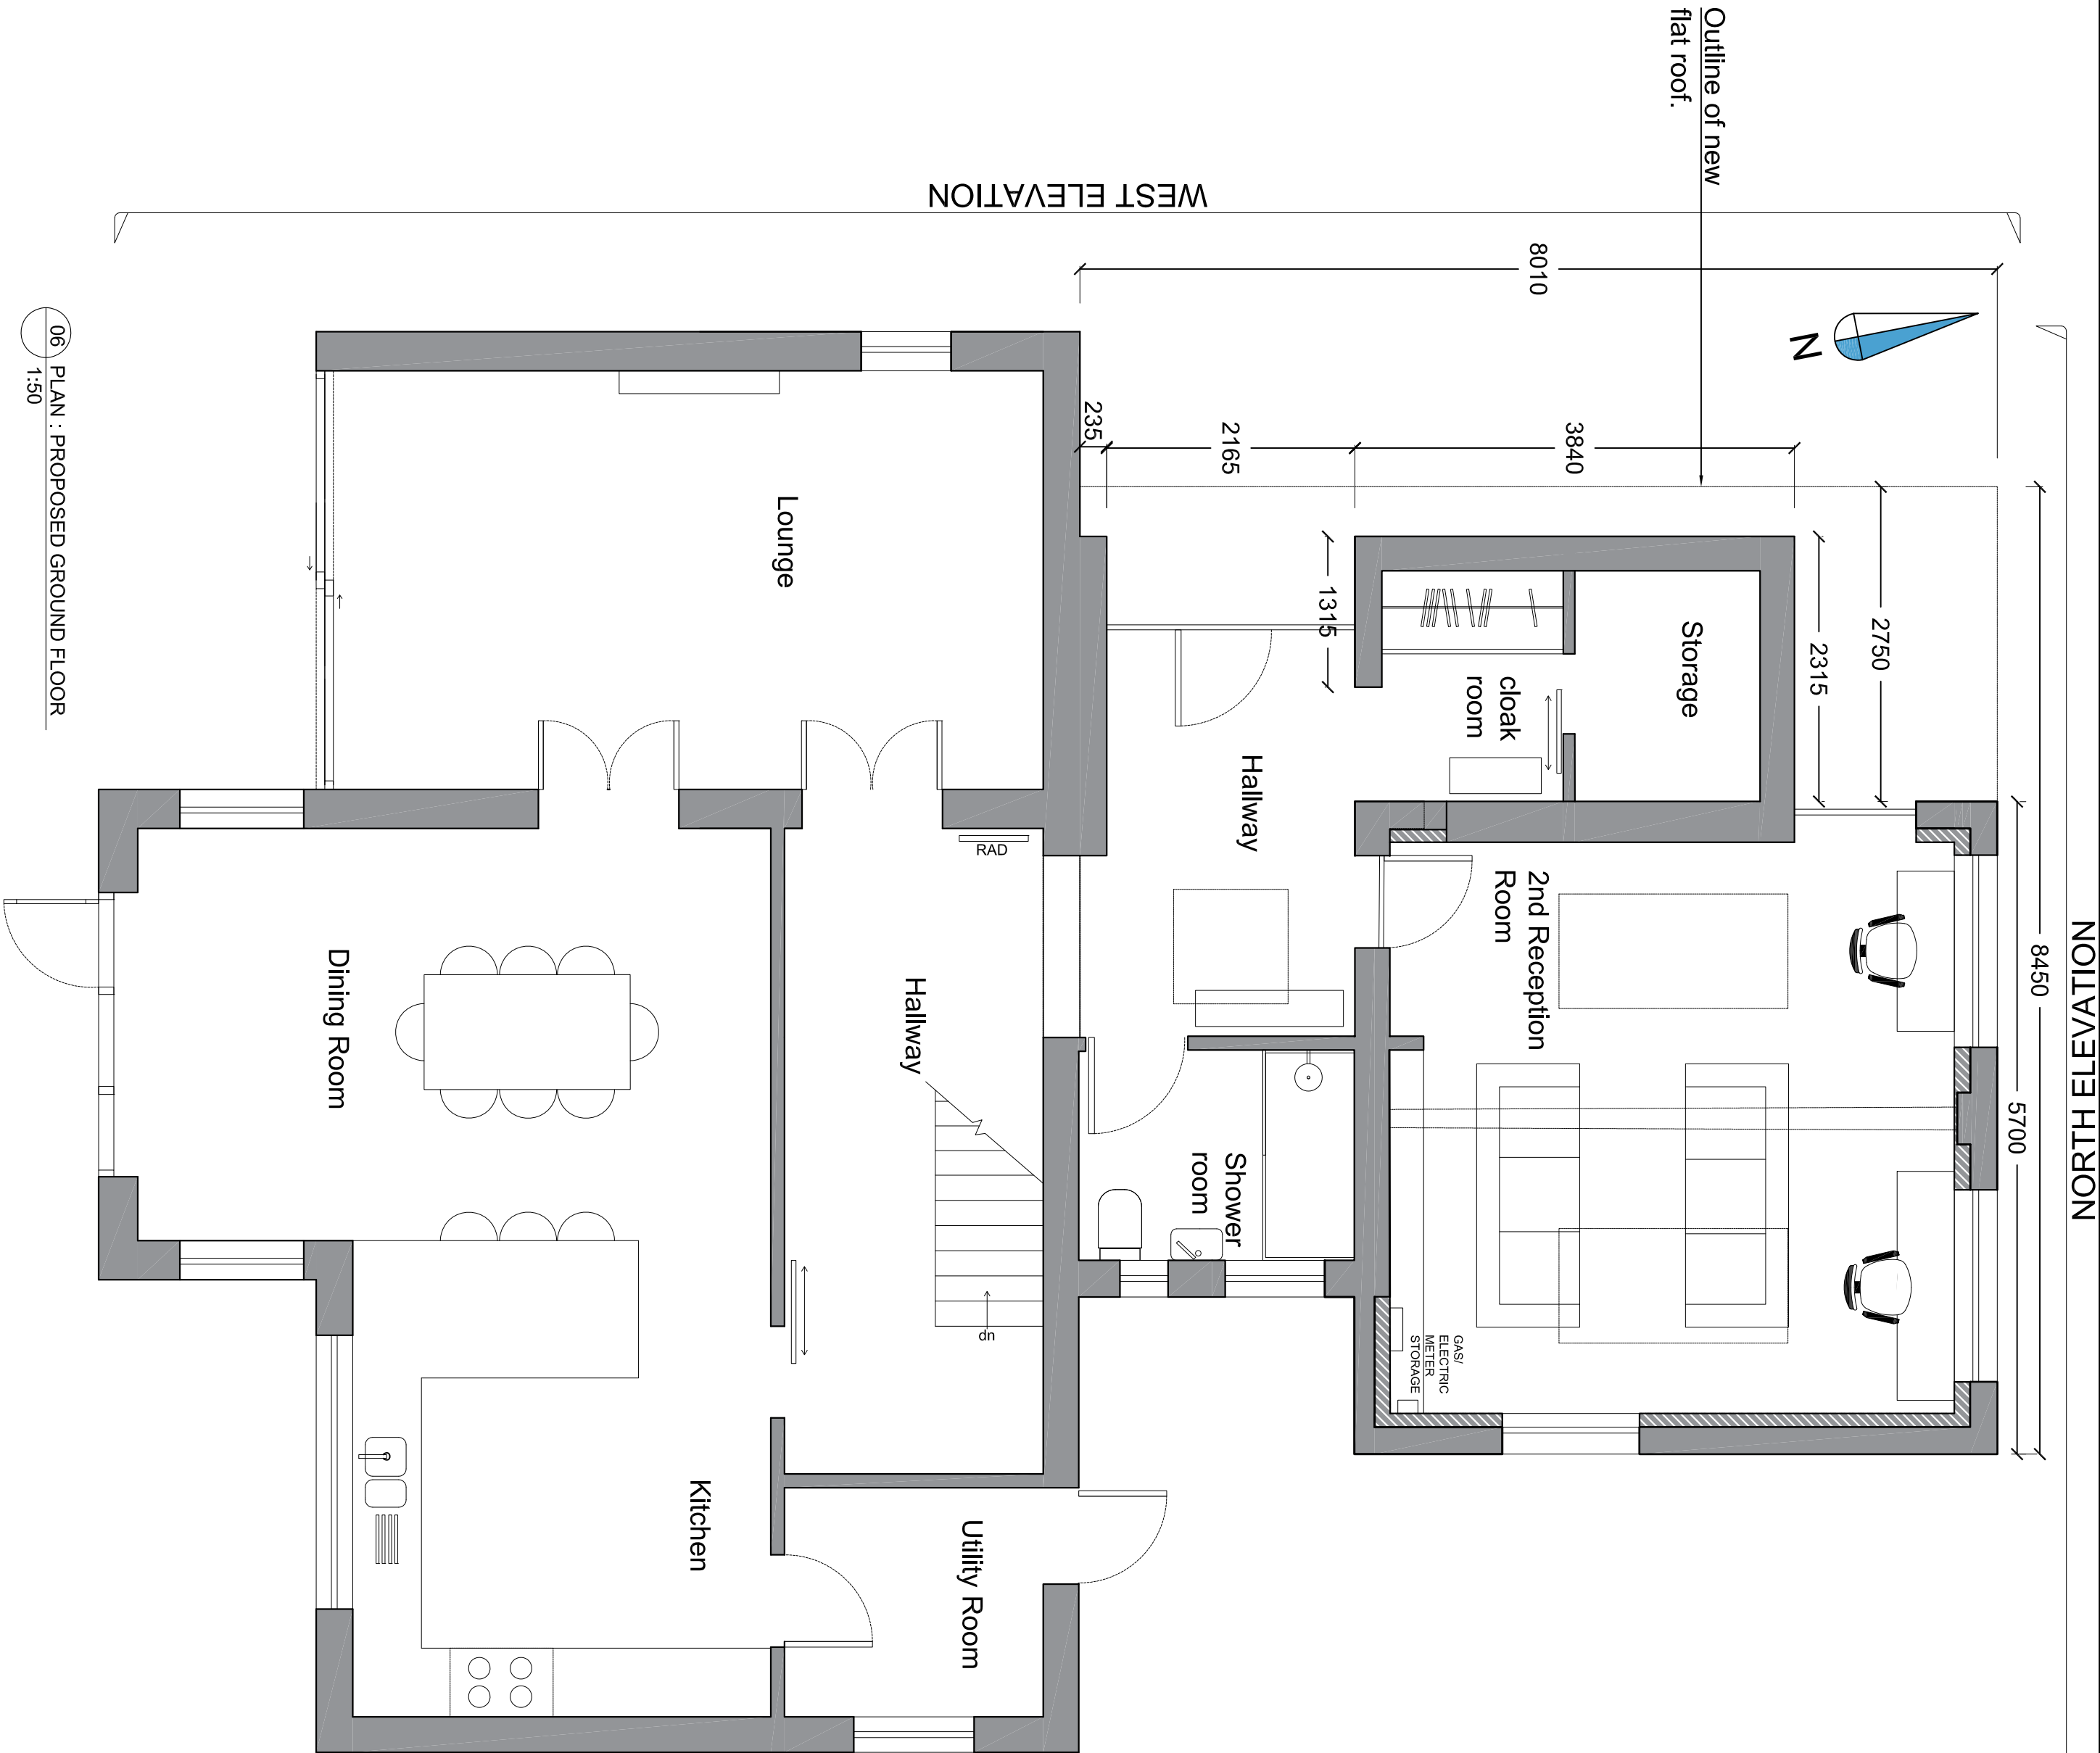


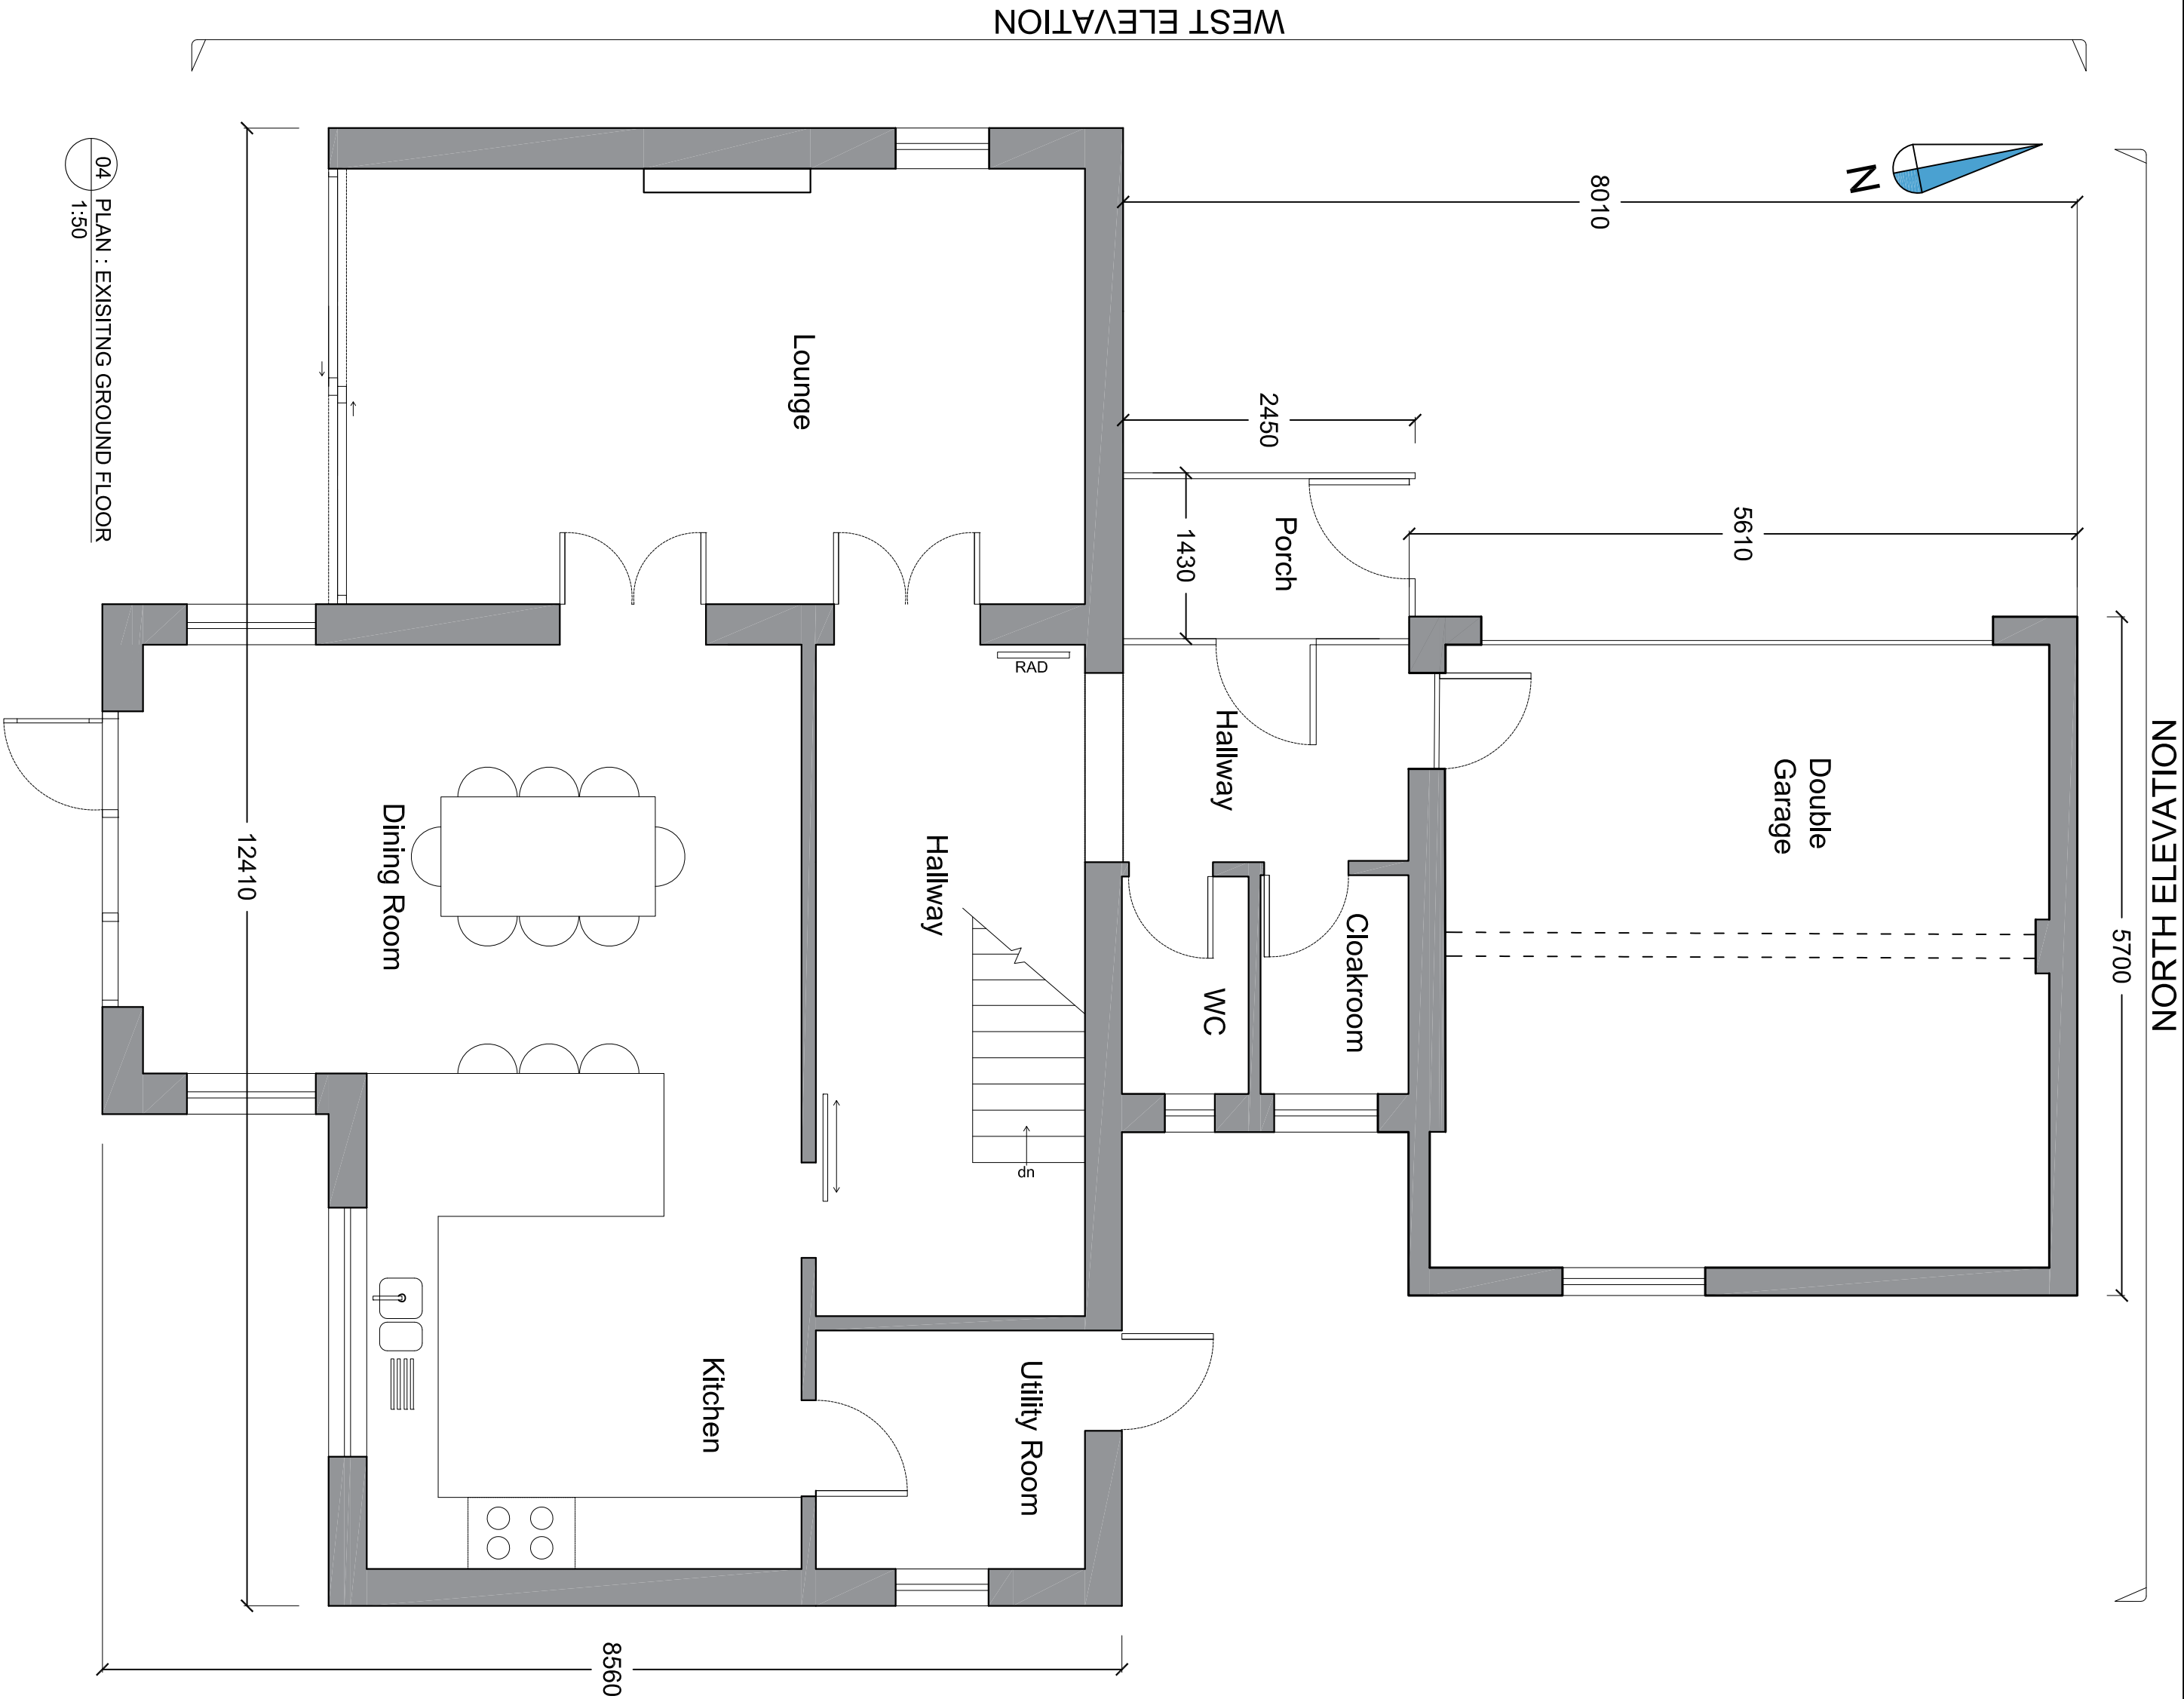

Client Name : LUCIE CLARK			Project Address : DELTA		
Description : EXISTING & PROPOSED PLANS			Scale : 1:50 @ A1		
Do not scale from drawings. All discrepancies to be reported to the Client immediately. All dimensions to be verified by contractor on site prior to any works commencing.			Dwg No. 1062-P-101		
Rev No. A			Rev No. A		
Rev Description Date			Rev Description Date		
A ISSUED FOR INFORMATION 03.25			A ISSUED FOR INFORMATION 03.25		
t: 07818 382349 annaplizzey@gmail.co.uk			t: 07818 382349 annaplizzey@gmail.co.uk		
Anna Plizzey Hassocks, West Sussex,			Anna Plizzey Hassocks, West Sussex,		