






Front Elevation

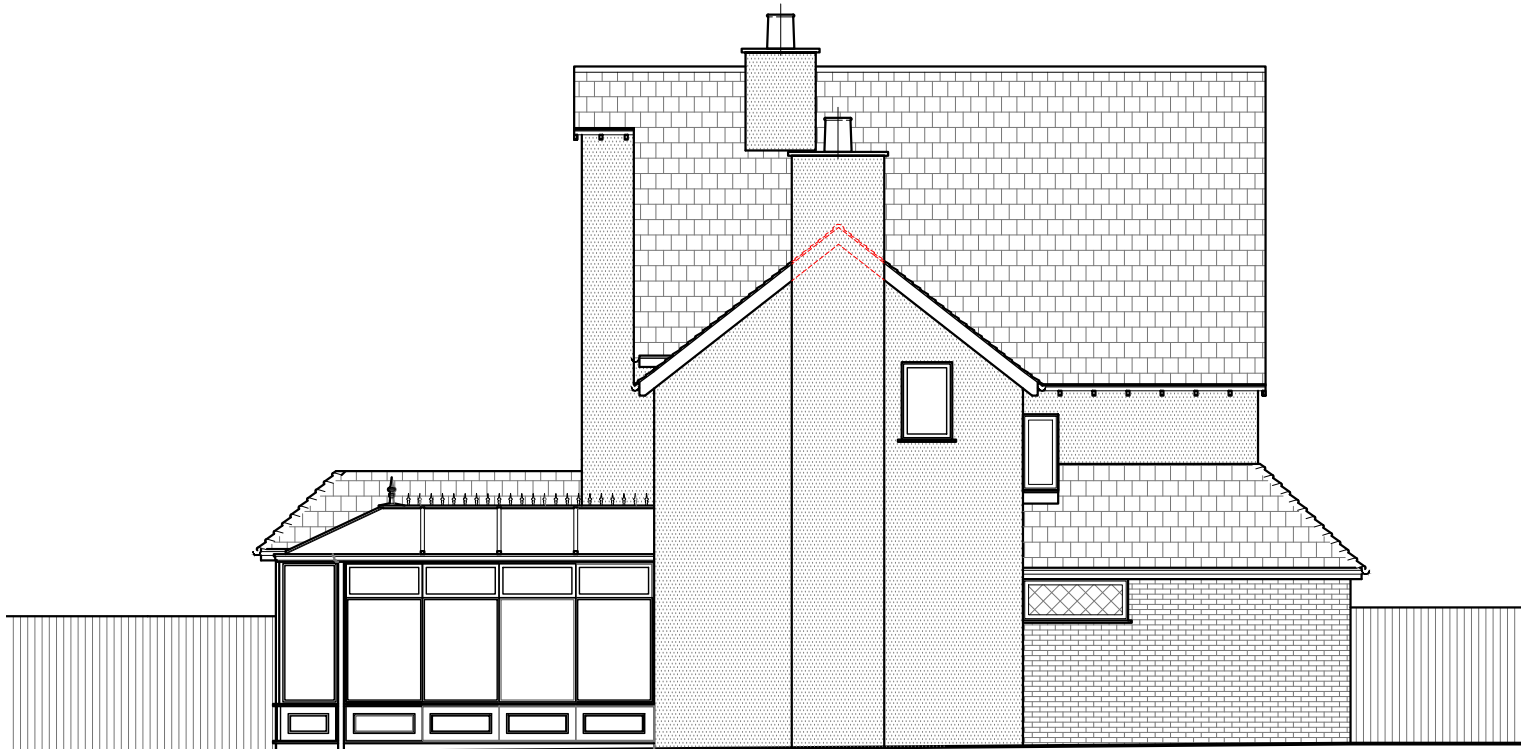


Side Elevation

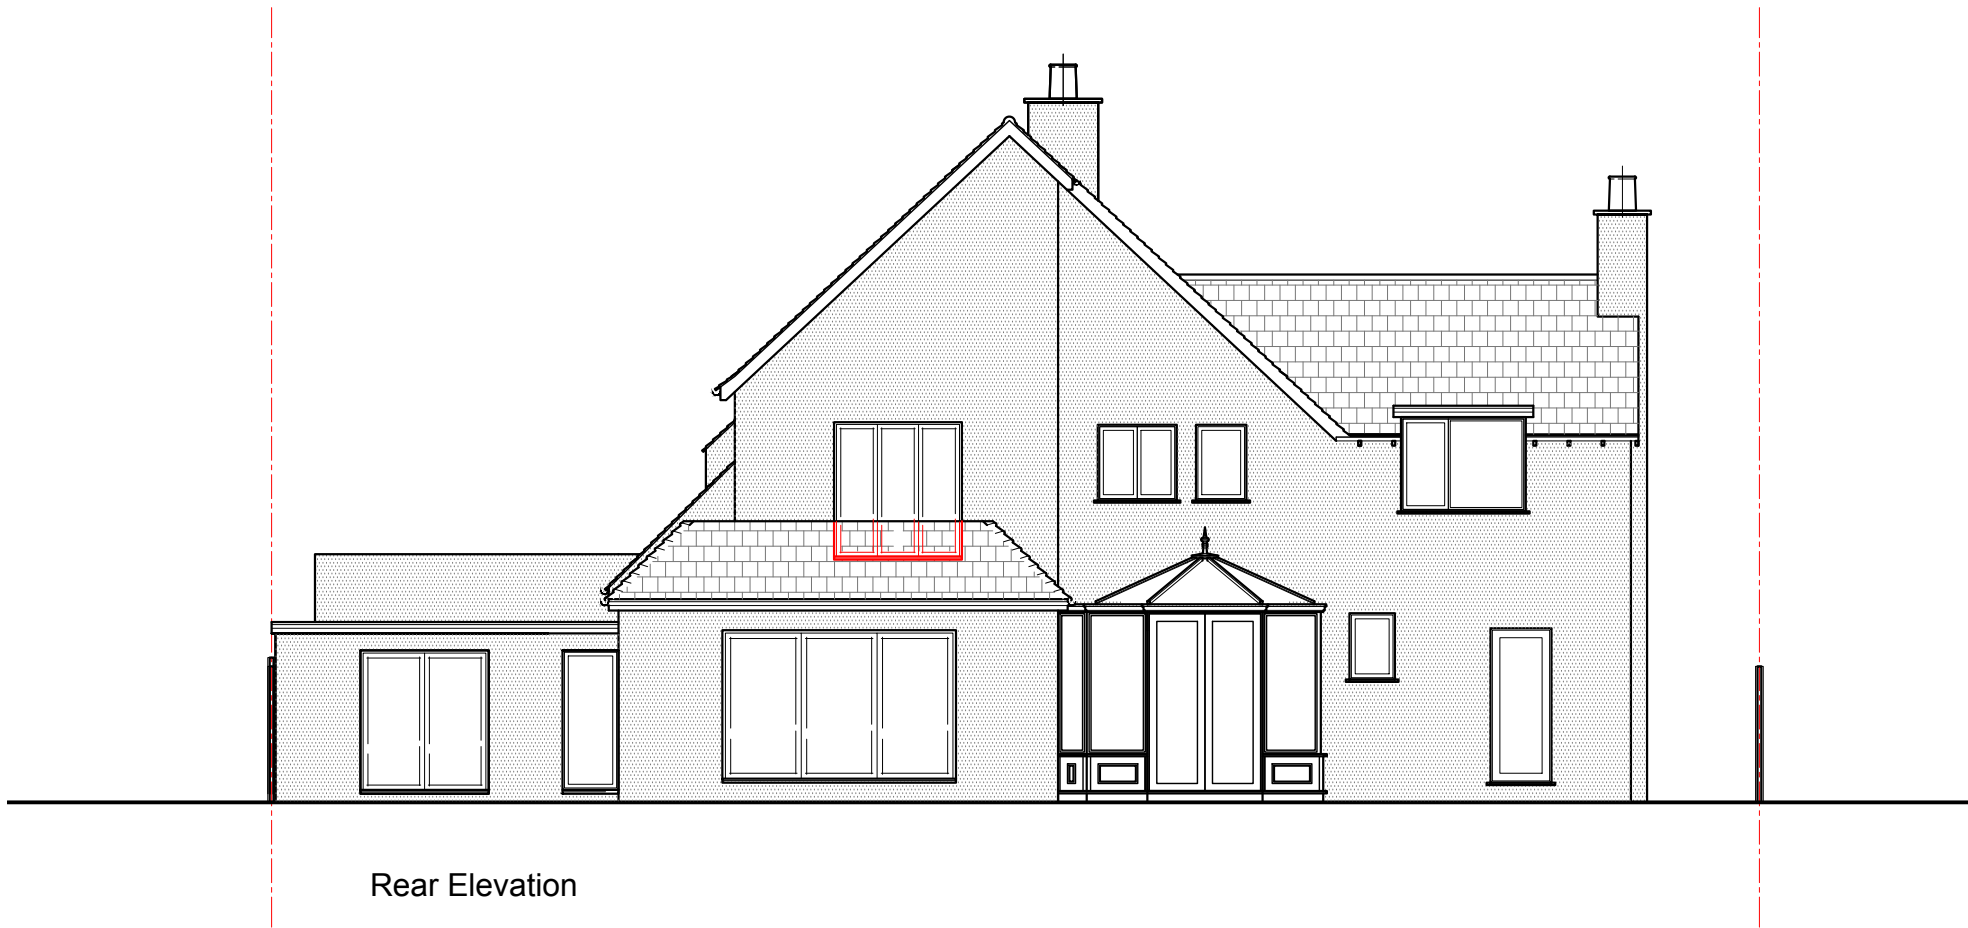

Rear Elevation

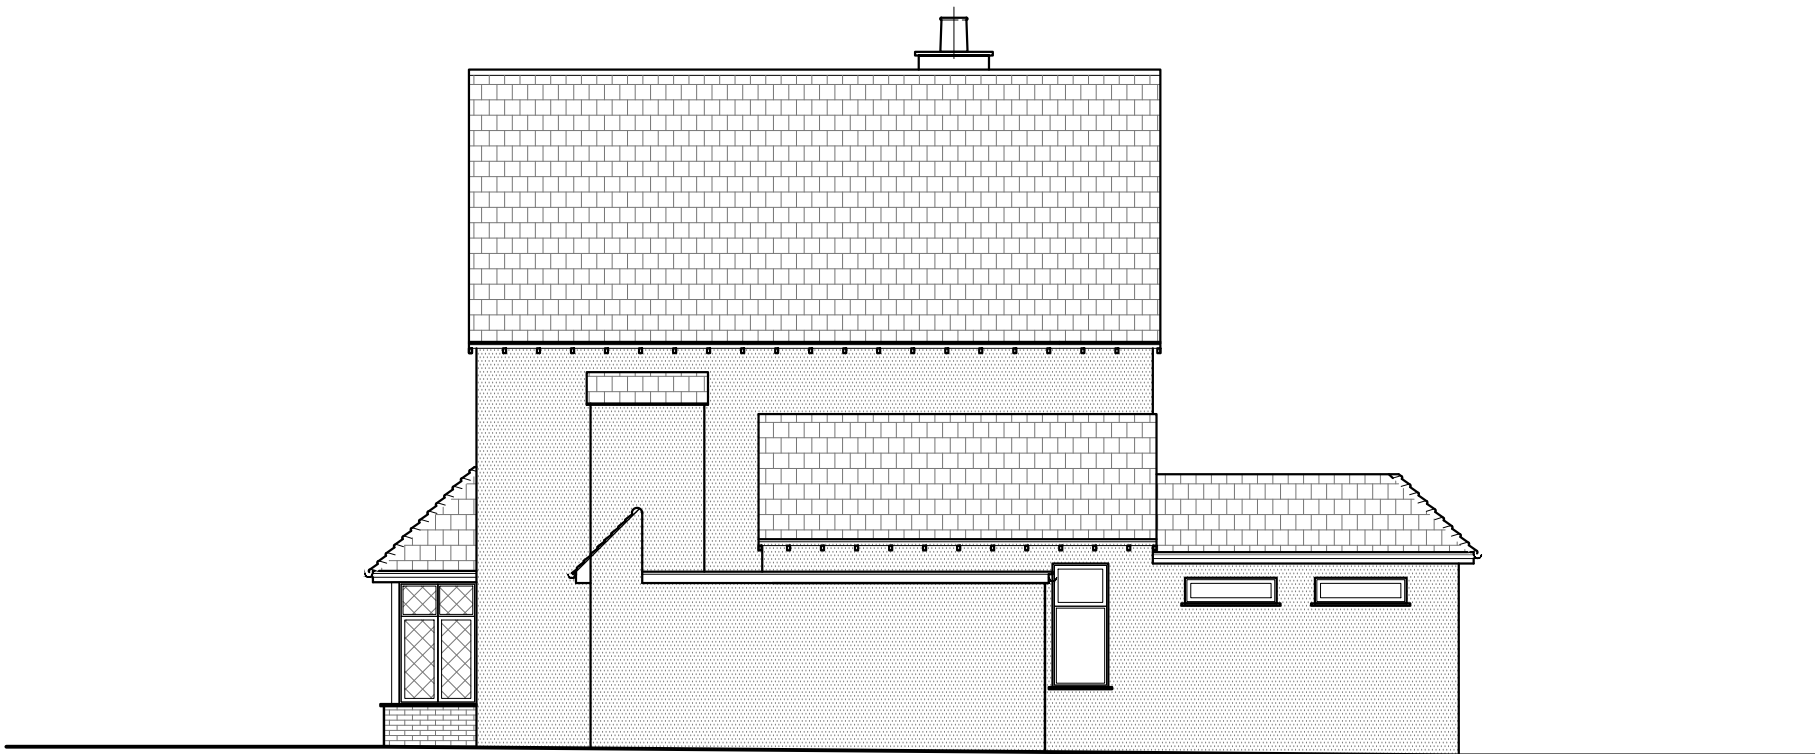

Side Elevation

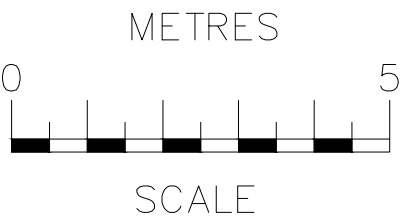

rev		date		description	
RB Design					
Corner Cottage, The Limes, Felbridge, East Grinstead, RH19 3QY					
Tel: 01342 523 766 Mob 07988 998 928 e-mail: info@rossbrowndesign.co.uk					
project		drawing		date	job no
32 Hammerwood Road, Ashurst Wood, EAST GRINSTEAD RH19 3TG		WORKS		26.03.26	
client		scale		1:100	PLN 03
Mr. & Mrs. Boreham		ELEVATIONS EXISTING			03