



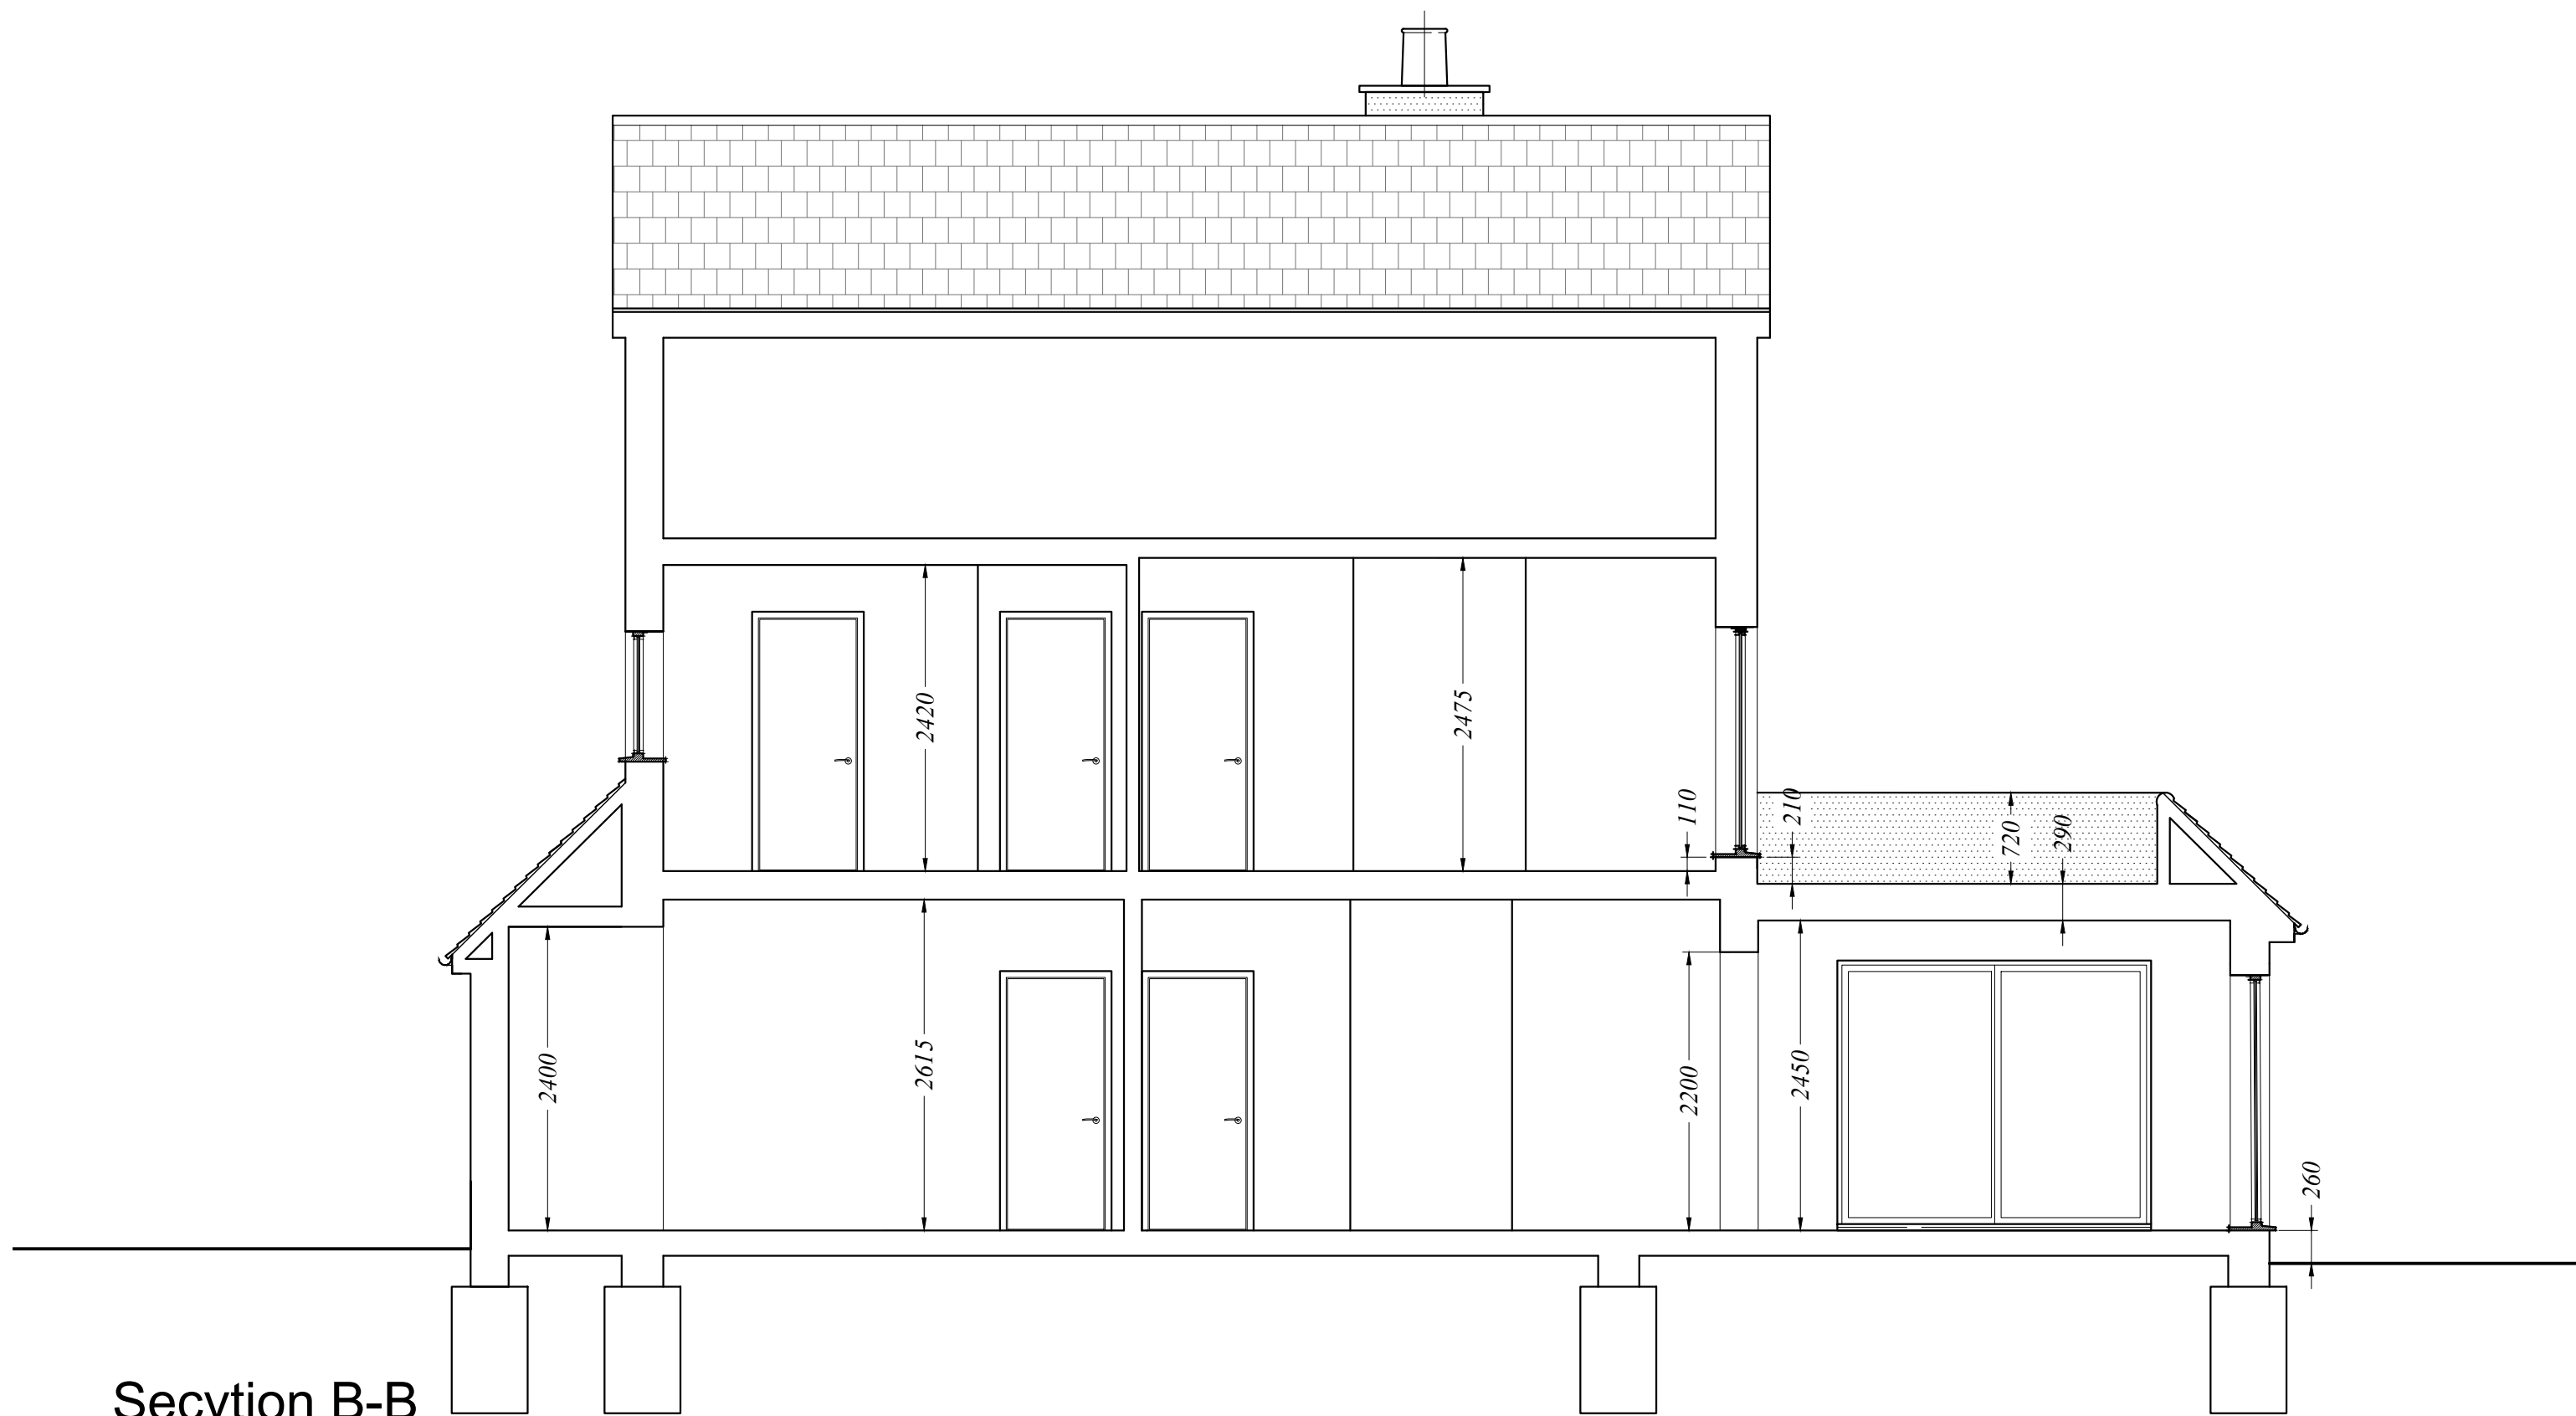

Secvtion B-B

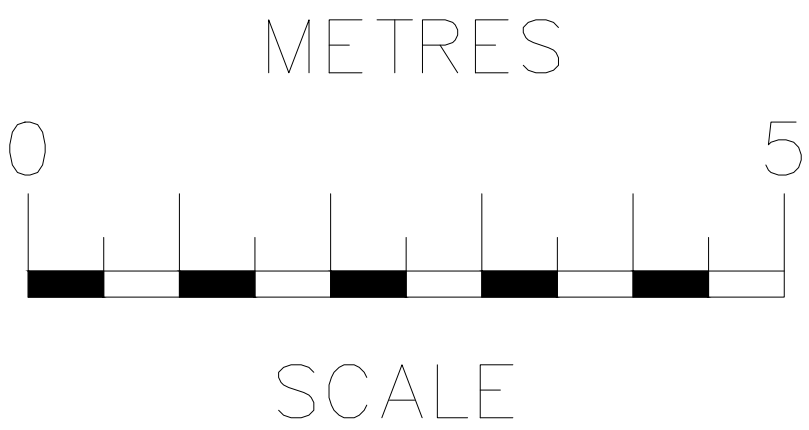

| rev   |                                                           | date    |       | description |          |
|---|-----------------------------------------------------------|---------|-------|-------------|----------|
| RB Design<br>Corner Cottage, The Limes, Felbridge, East Grinstead, RH19 2QY<br>Tel: 01342 523 766 Mob 07988 998 928 e-mail: info@rossbonditchdesign.co.uk |                                                           |         |       |             |          |
| project   | 32 Hammerwood Road, Ashurst Wood, EAST GRINSTEAD RH19 3TG | drawing | WORKS | date        | 26.03.26 |
| client   | Mr. & Mrs. Boreham                                        | scale   | 1:50  | job no      | PLN 05   |
| SECTION B-B EXISTING   |                                                           |         |       |             |          |