



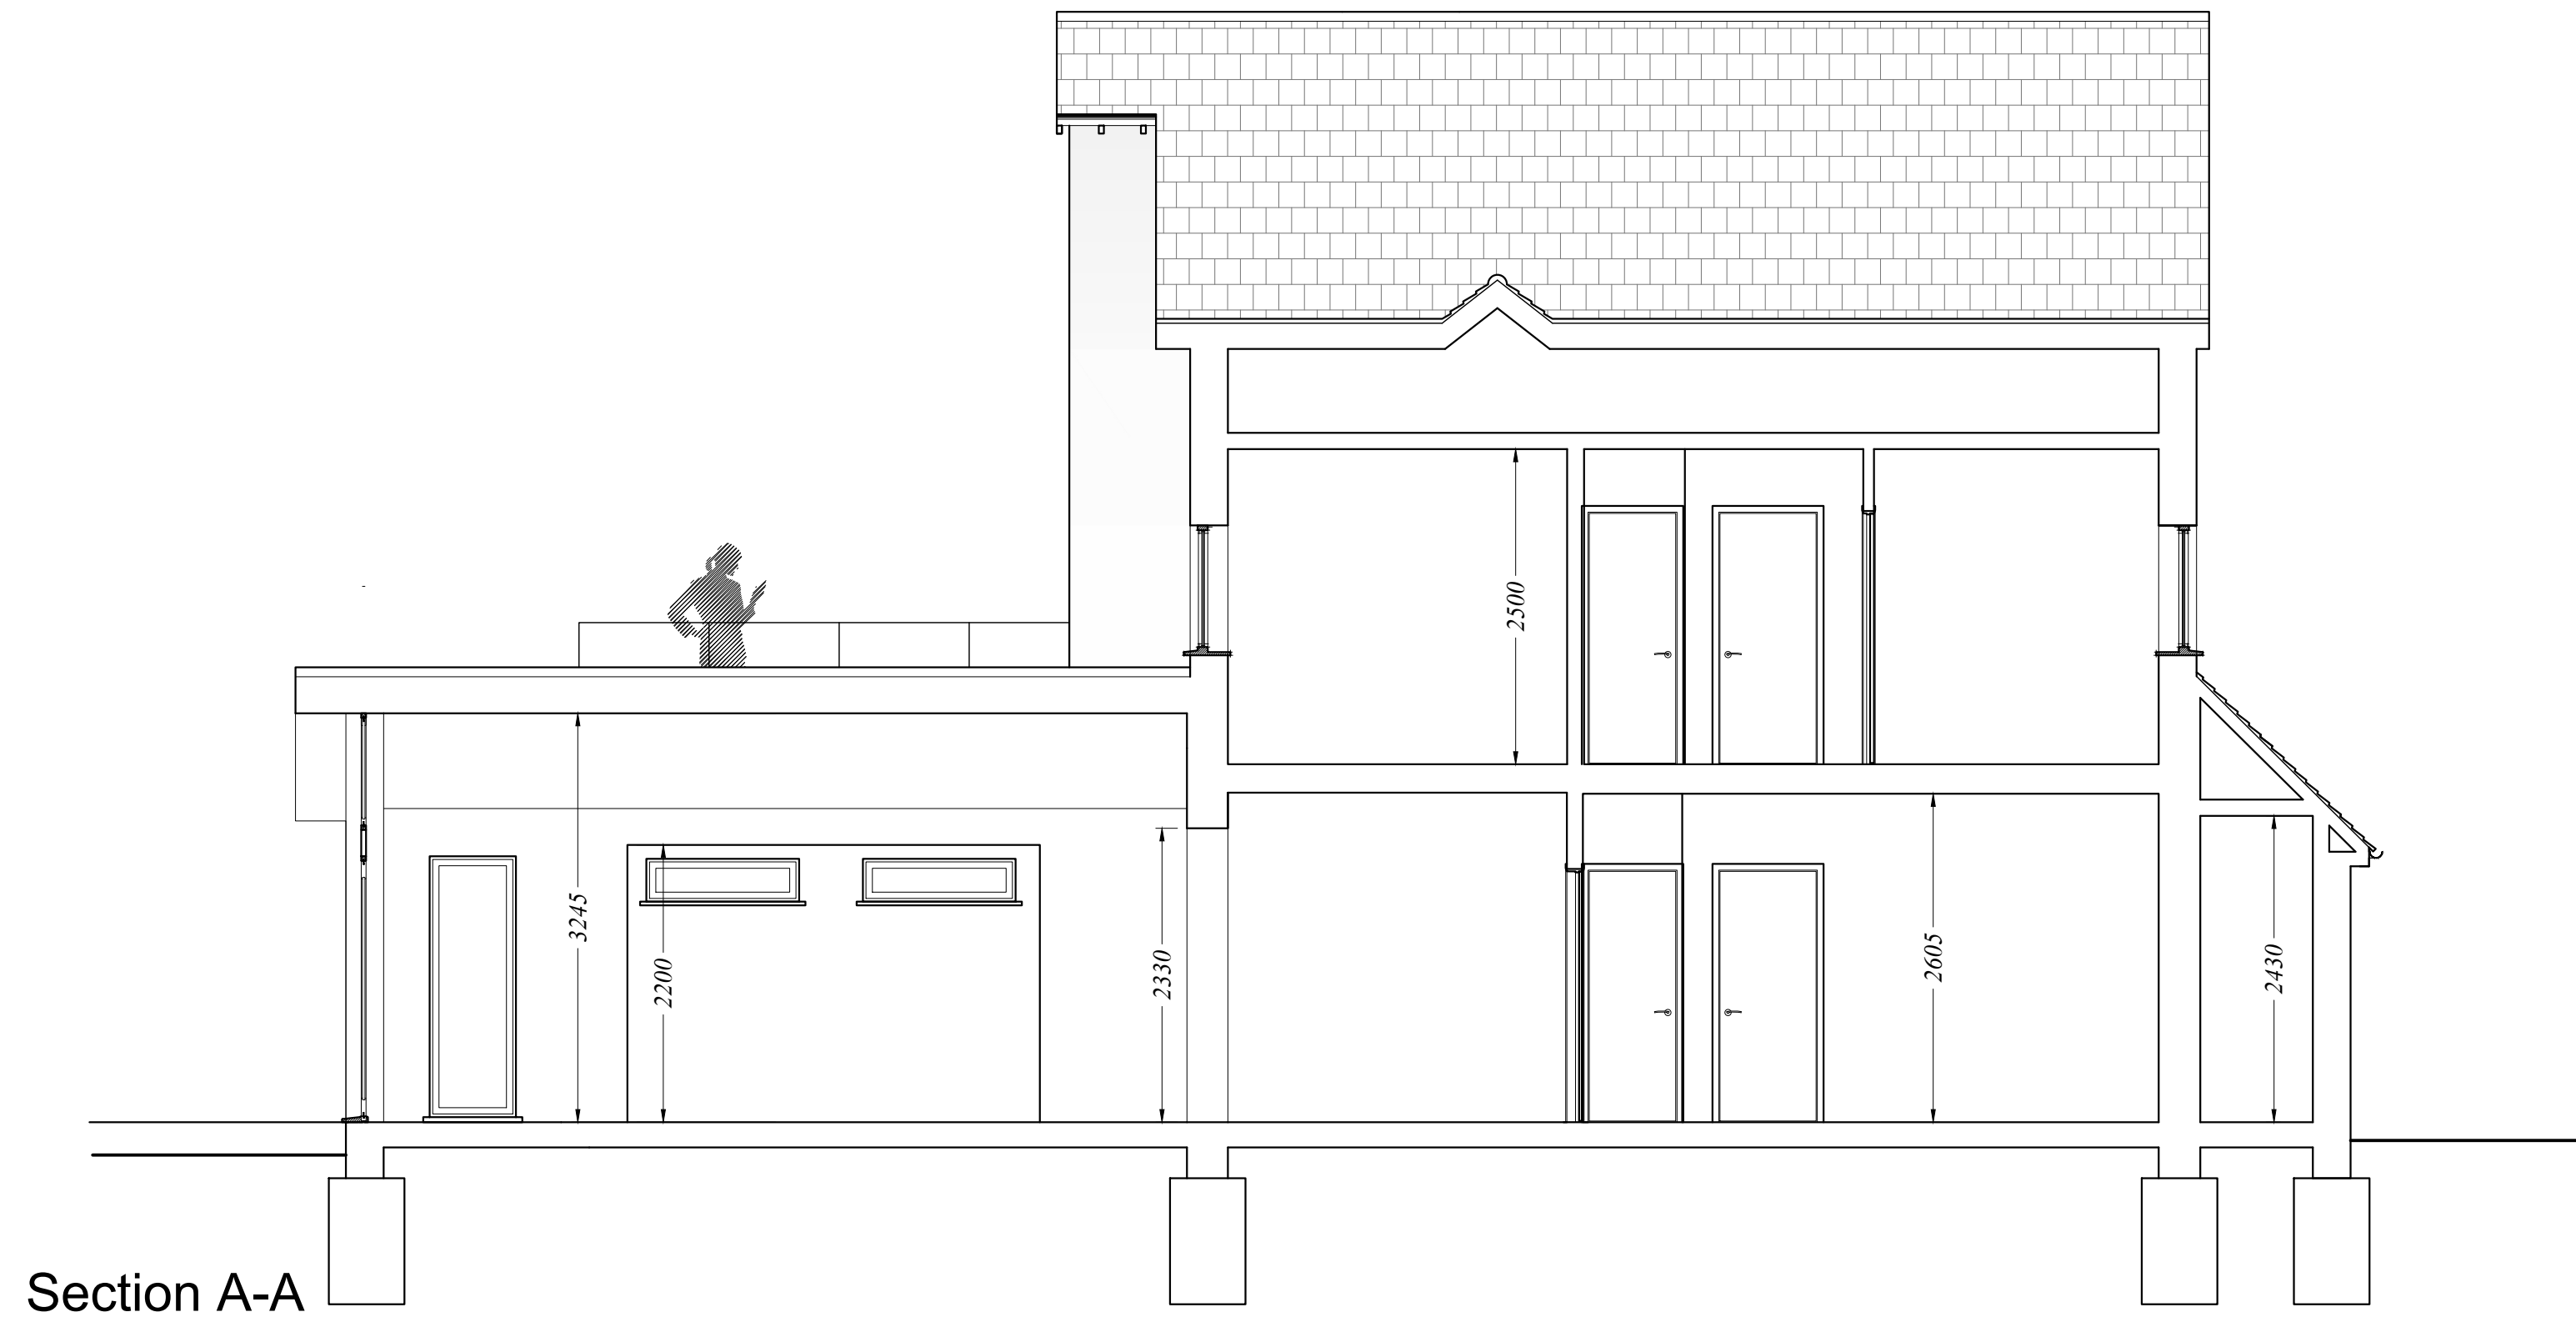

METRES

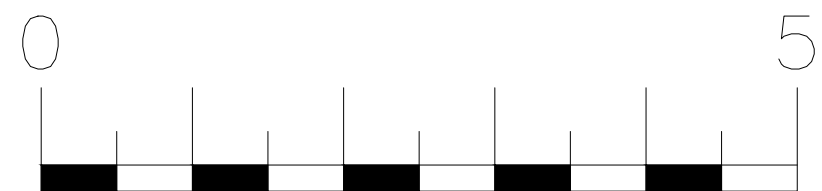

SCALE

rev	date	description	
RB Design Corner Cottage, The Limes, Felbridge, East Grinstead, RH19 2QY Tel: 01342 523 766 Mob 07988 998 928 e-mail: info@rossbonditchdesign.co.uk			
project 32 Hammerwood Road, Ashurst Wood, EAST GRINSTEAD RH19 3TG Mr. & Mrs. Boreham	drawing WORKS	date 26.03.26 scale 1/50	job no PLN 10
SECTION A-A PROPOSED			