



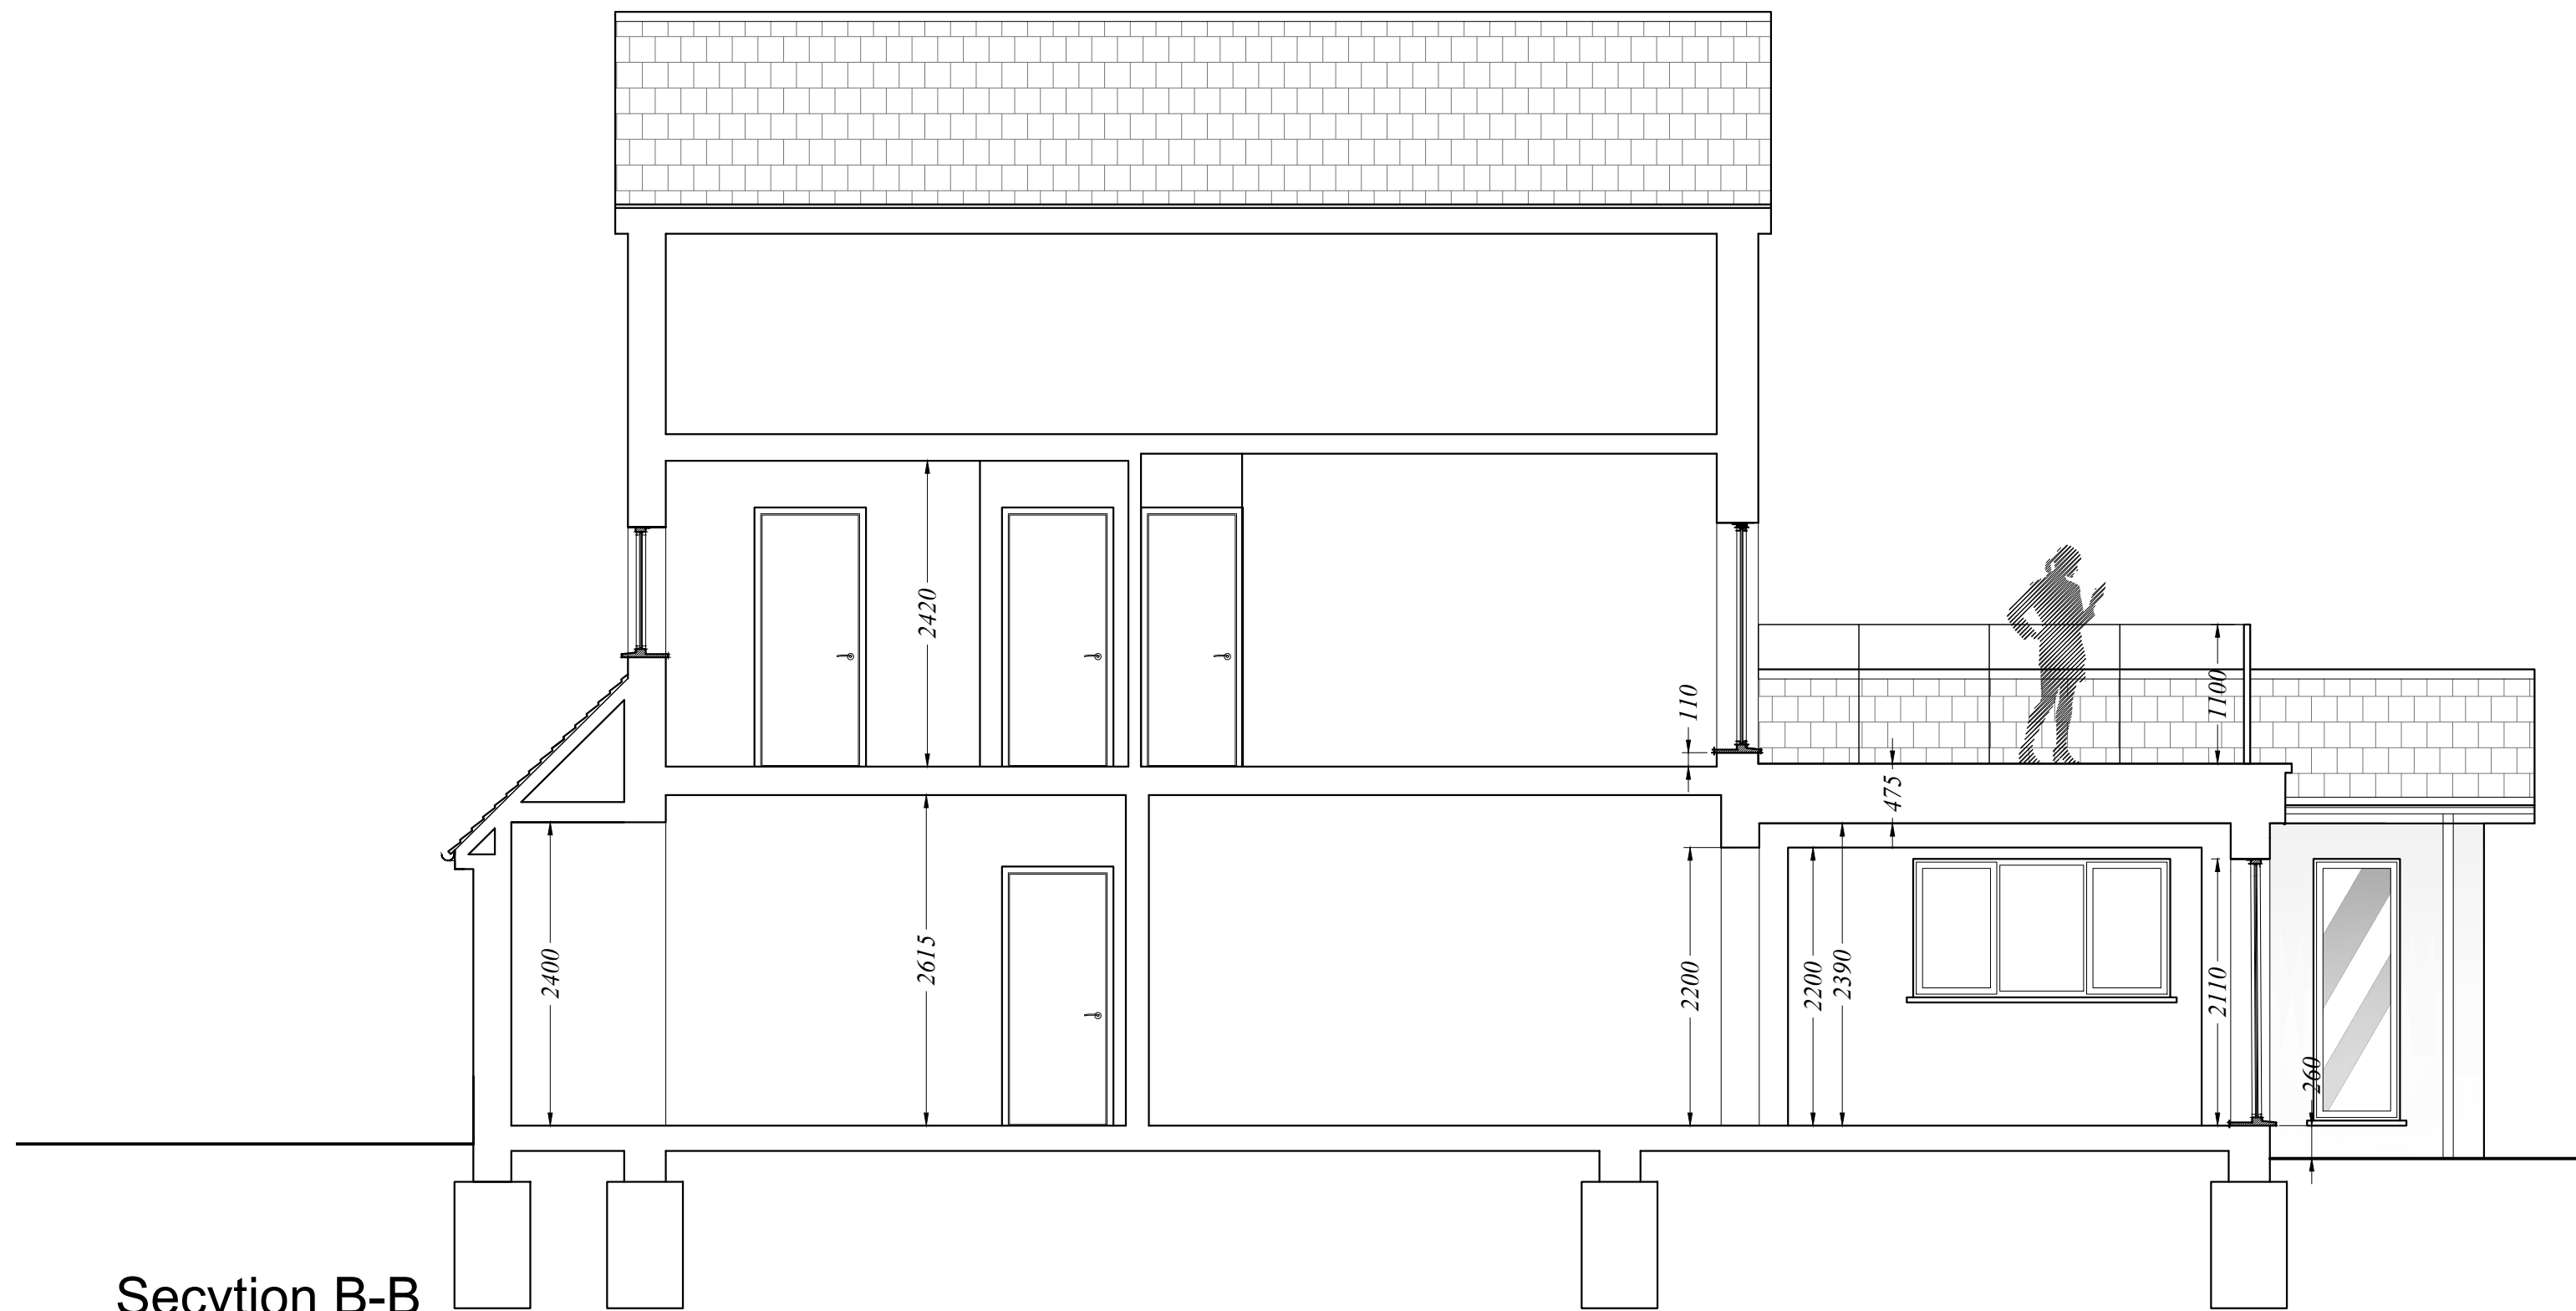

Secvtion B-B

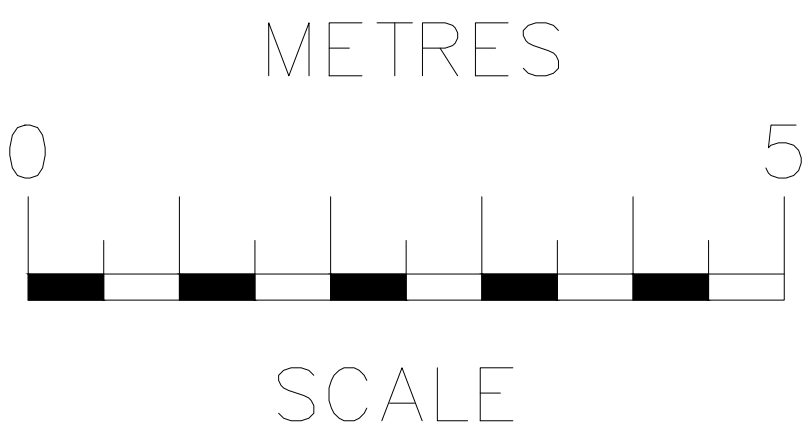

rev		date		description	
RB Design Corner Cottage, The Limes, Felbridge, East Grinstead, RH19 2QY Tel: 01342 523 766 Mob 07988 998 928 e-mail: info@rossbonditchdesign.co.uk					
project		drawing		date	job no
32 Hammerwood Road, Ashurst Wood, EAST GRINSTEAD RH19 3TQ		WORKS		26.03.26	
client		SECTION B-B PROPOSED		scale 1/50	PLN 11
Mr. & Mrs. Boreham					