
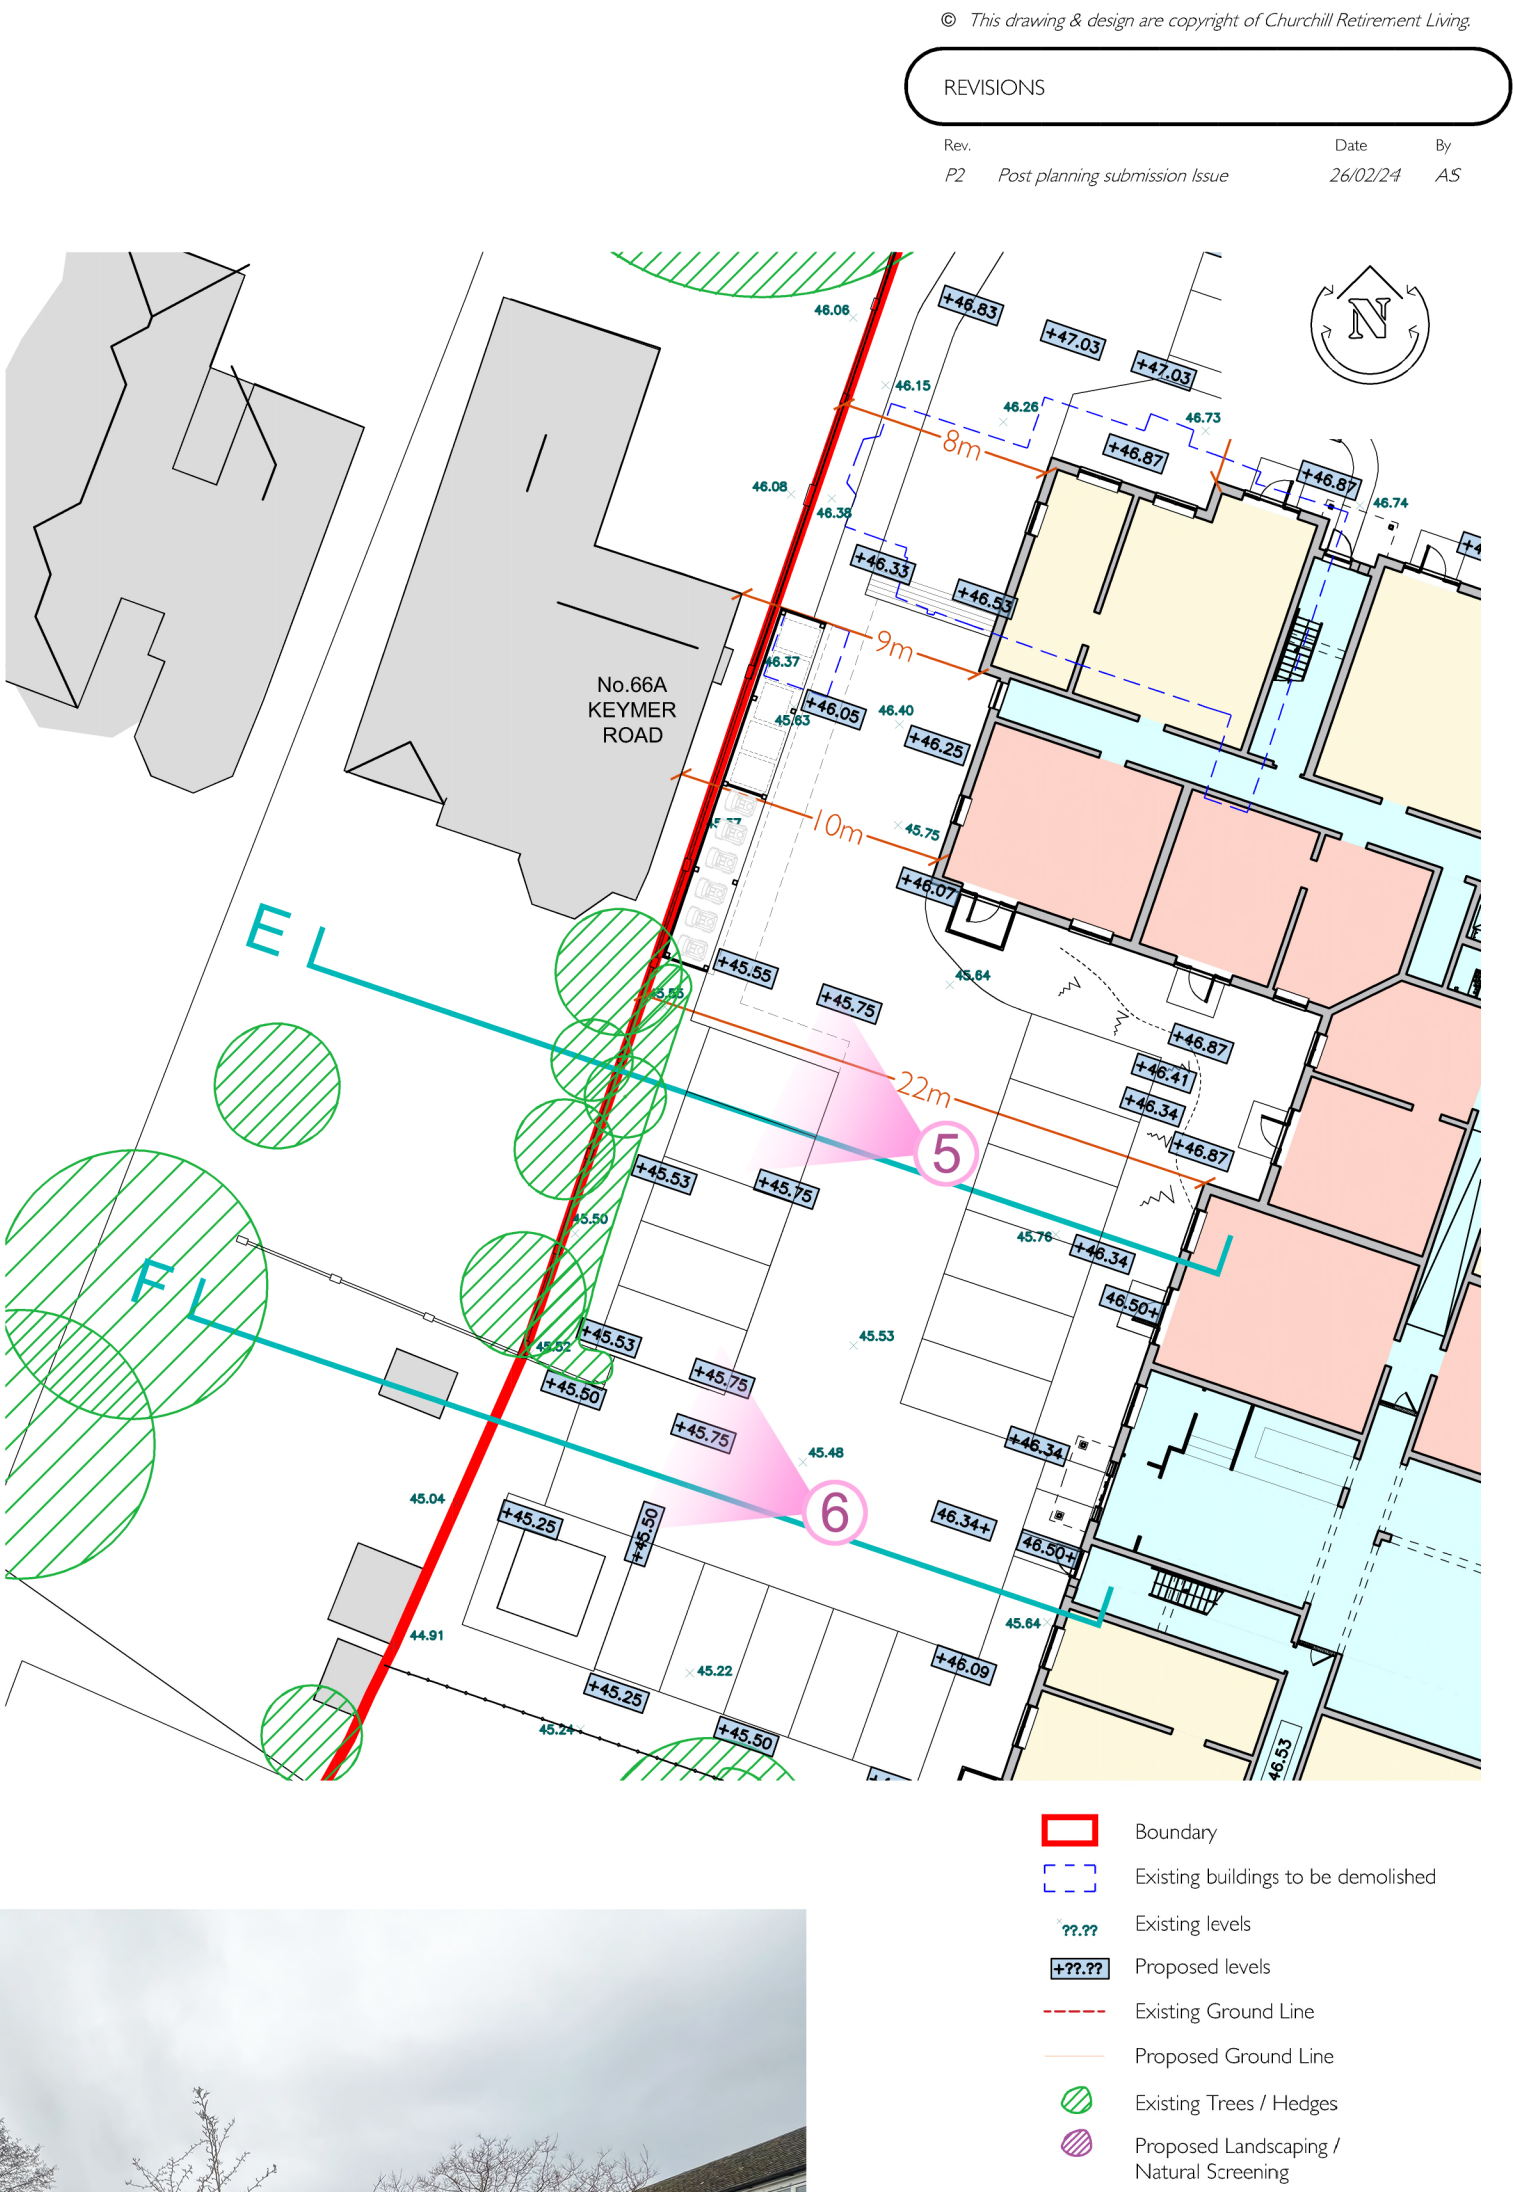
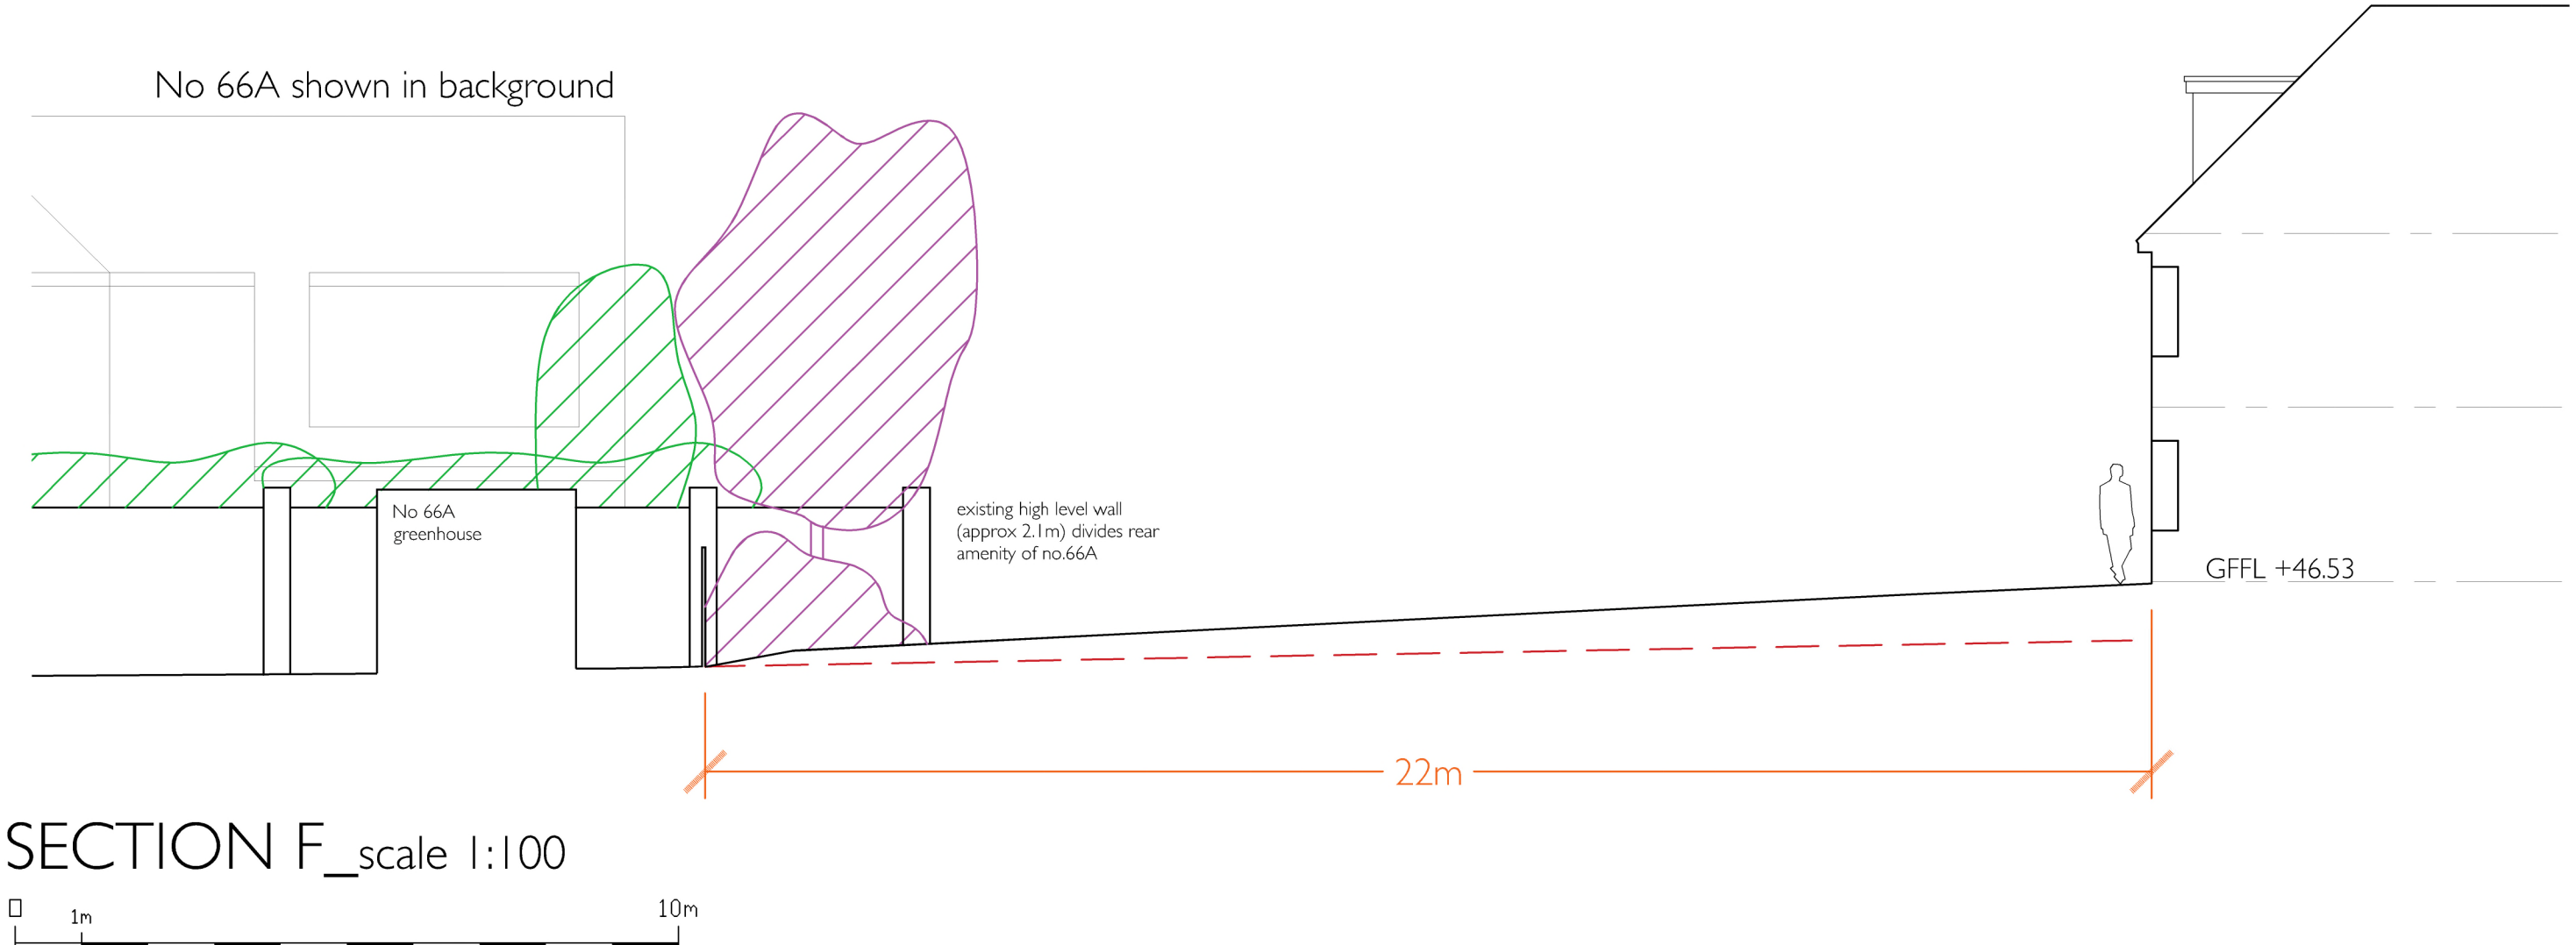


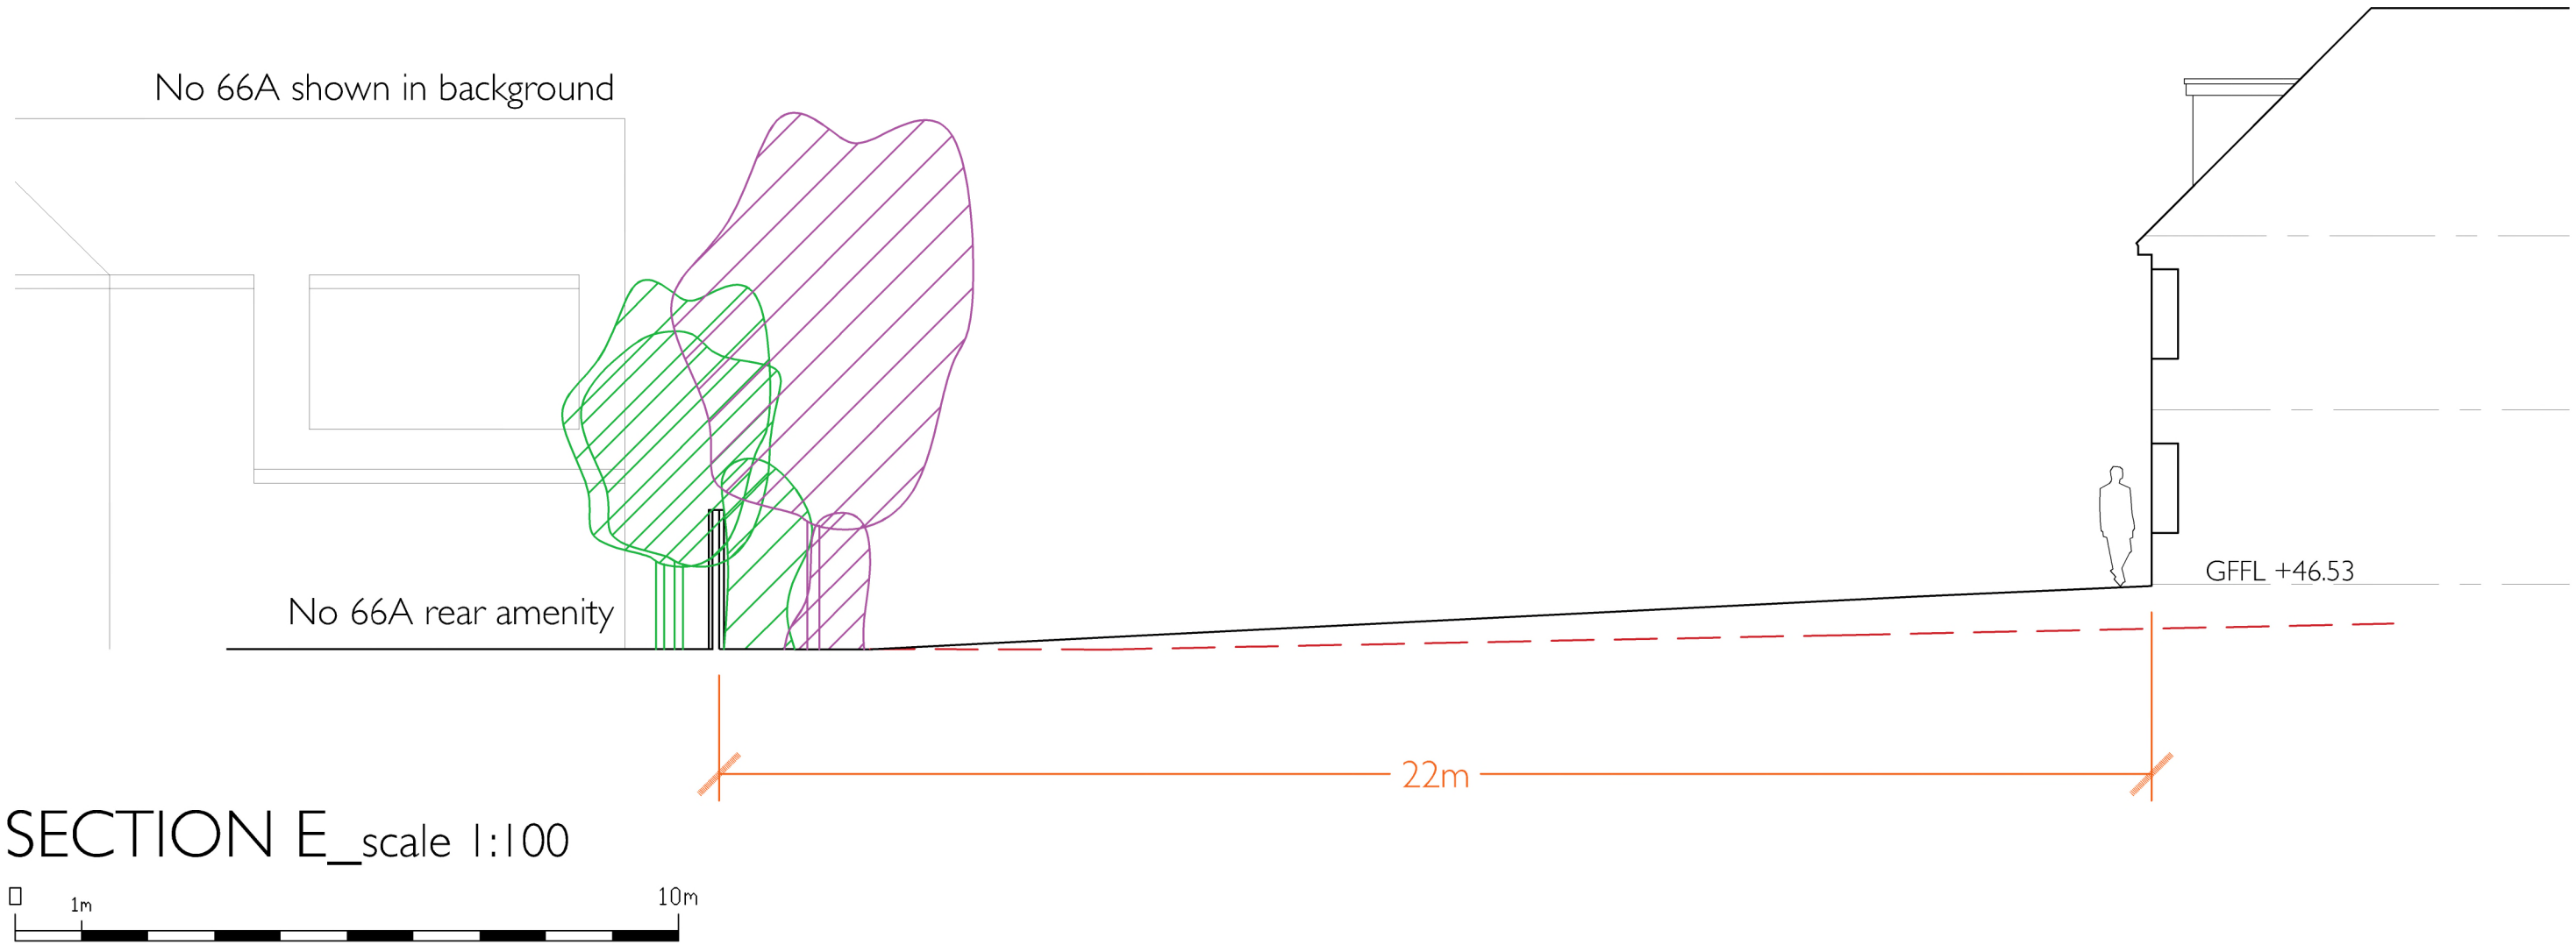

NOTE : PHOTOS TAKEN on 13.02.24
Existing deciduous trees have lowest level of foliage, indicating the worse case level of existing natural screening.

Churchill Retirement Living

Churchill House * 6 Chertsey Road
Byfleet * Surrey KT14 7AG
www.churchillretirement.co.uk

Telephone: (01932) 338700 Fax: (01932) 338701

planningissues
TOWN PLANNING AND ARCHITECTURE

Churchill House * Christchurch Road
Parkside * Ringwood
Hants * BH24 3SG

Telephone: (01425) 462372 Fax: (01425) 462101

Project Title
PROPOSED RETIREMENT LIVING APARTMENTS
68 & 70 Keymer Road
HASSECKS, West Sussex
BN6 8QP

Drawing Title
SITE SECTIONS SHEET 3
PLANNING

Scale	1: 100@ A1	Date	FEB'24
Drawn	AS	Checked	BS
Drawing No.	20090HK_PL_013	Rev.	P2

PLOT DATE:- 29 February 2024