

REVISIONS

Rev.		Date	By
P1	Planning Issue	01/12/23	AS




ELEVATION D-D1 _scale 1:100



ELEVATION D-D2 _scale 1:100



ELEVATION KEY:

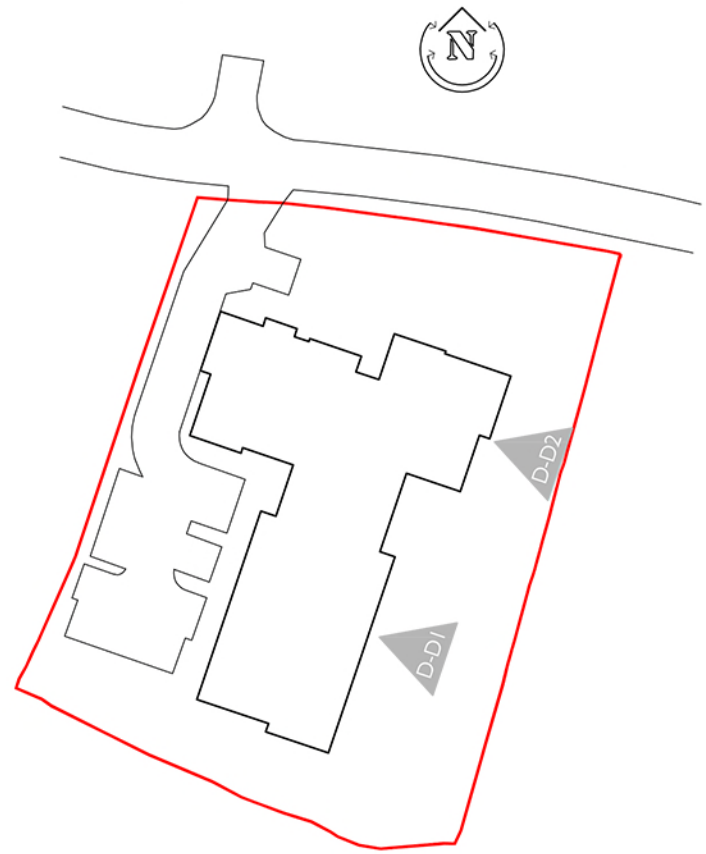

MATERIALS SCHEDULE:

- Roof 01 - Marley Tiles
Colour - Old English Red [Bonnet tiles to hips]
- Roof 02 - Marley Tiles
Colour - Grey Black
- Brickwork 01 - Red Multi Stock
- Brickwork 02 - Painted (Colour tbc)
- Headers, Cills, Banding & Underbuild - Contrasting Red Stock

- Render - Slate Grey
- Windows - UPVC - White
- Dormer Windows GRP
- Fascias & Soffits - UPVC - White
- Feature gable fascias - UPVC - White

- Feature Canopies - GRP with tiles to match main roof
- Entrance canopy - Reconstituted Stone (Portland finish)
- Rainwater Goods: - Black UPVC
- Tile Hanging - Marley Tiles
Colour - Old English Red
- Juliette / full balconies - Powder coated metal (Black)

Churchill
Retirement Living

Churchill House * 6 Chertsey Road
Byfleet * Surrey KT14 7AG
www.churchillretirement.co.uk

Telephone: (01932) 338700 Fax: (01932) 338701

planningissues
TOWN PLANNING AND ARCHITECTURE

Churchill House * Christchurch Road
Parade * Ringwood
Hampshire * BH23 5GJ

Telephone: (01425) 462372 Fax: (01425) 462101

Project Title
PROPOSED RETIREMENT LIVING APARTMENTS
68 & 70 Keymer Road
HASSOCKS, West Sussex
BN6 8QP

Drawing Title
ELEVATION DD
PLANNING

Scale 1: 100@ A1 Date DEC'23
Drawn AS Checked BS
Drawing No. 20090HK_PL_009 Rev. P1

PLOT DATE: 30 November 2023