


Project	Amendments
	WBLR Phase 3 Title LANDSCAPE CONSTRUCTION DETAILS TREE PITS TYPICAL DETAILS SHEET 1



Status	TECHNICAL APPROVAL
--------	--------------------

Project - Originator - Volume - Level - Type - Role - Number	Revision
19442-WIE-ZZ-XX-DR-C-745001	P02

02 Tree in Soft Landscape Adjacent to Filter Drain - Typical Detail
745001 1:10

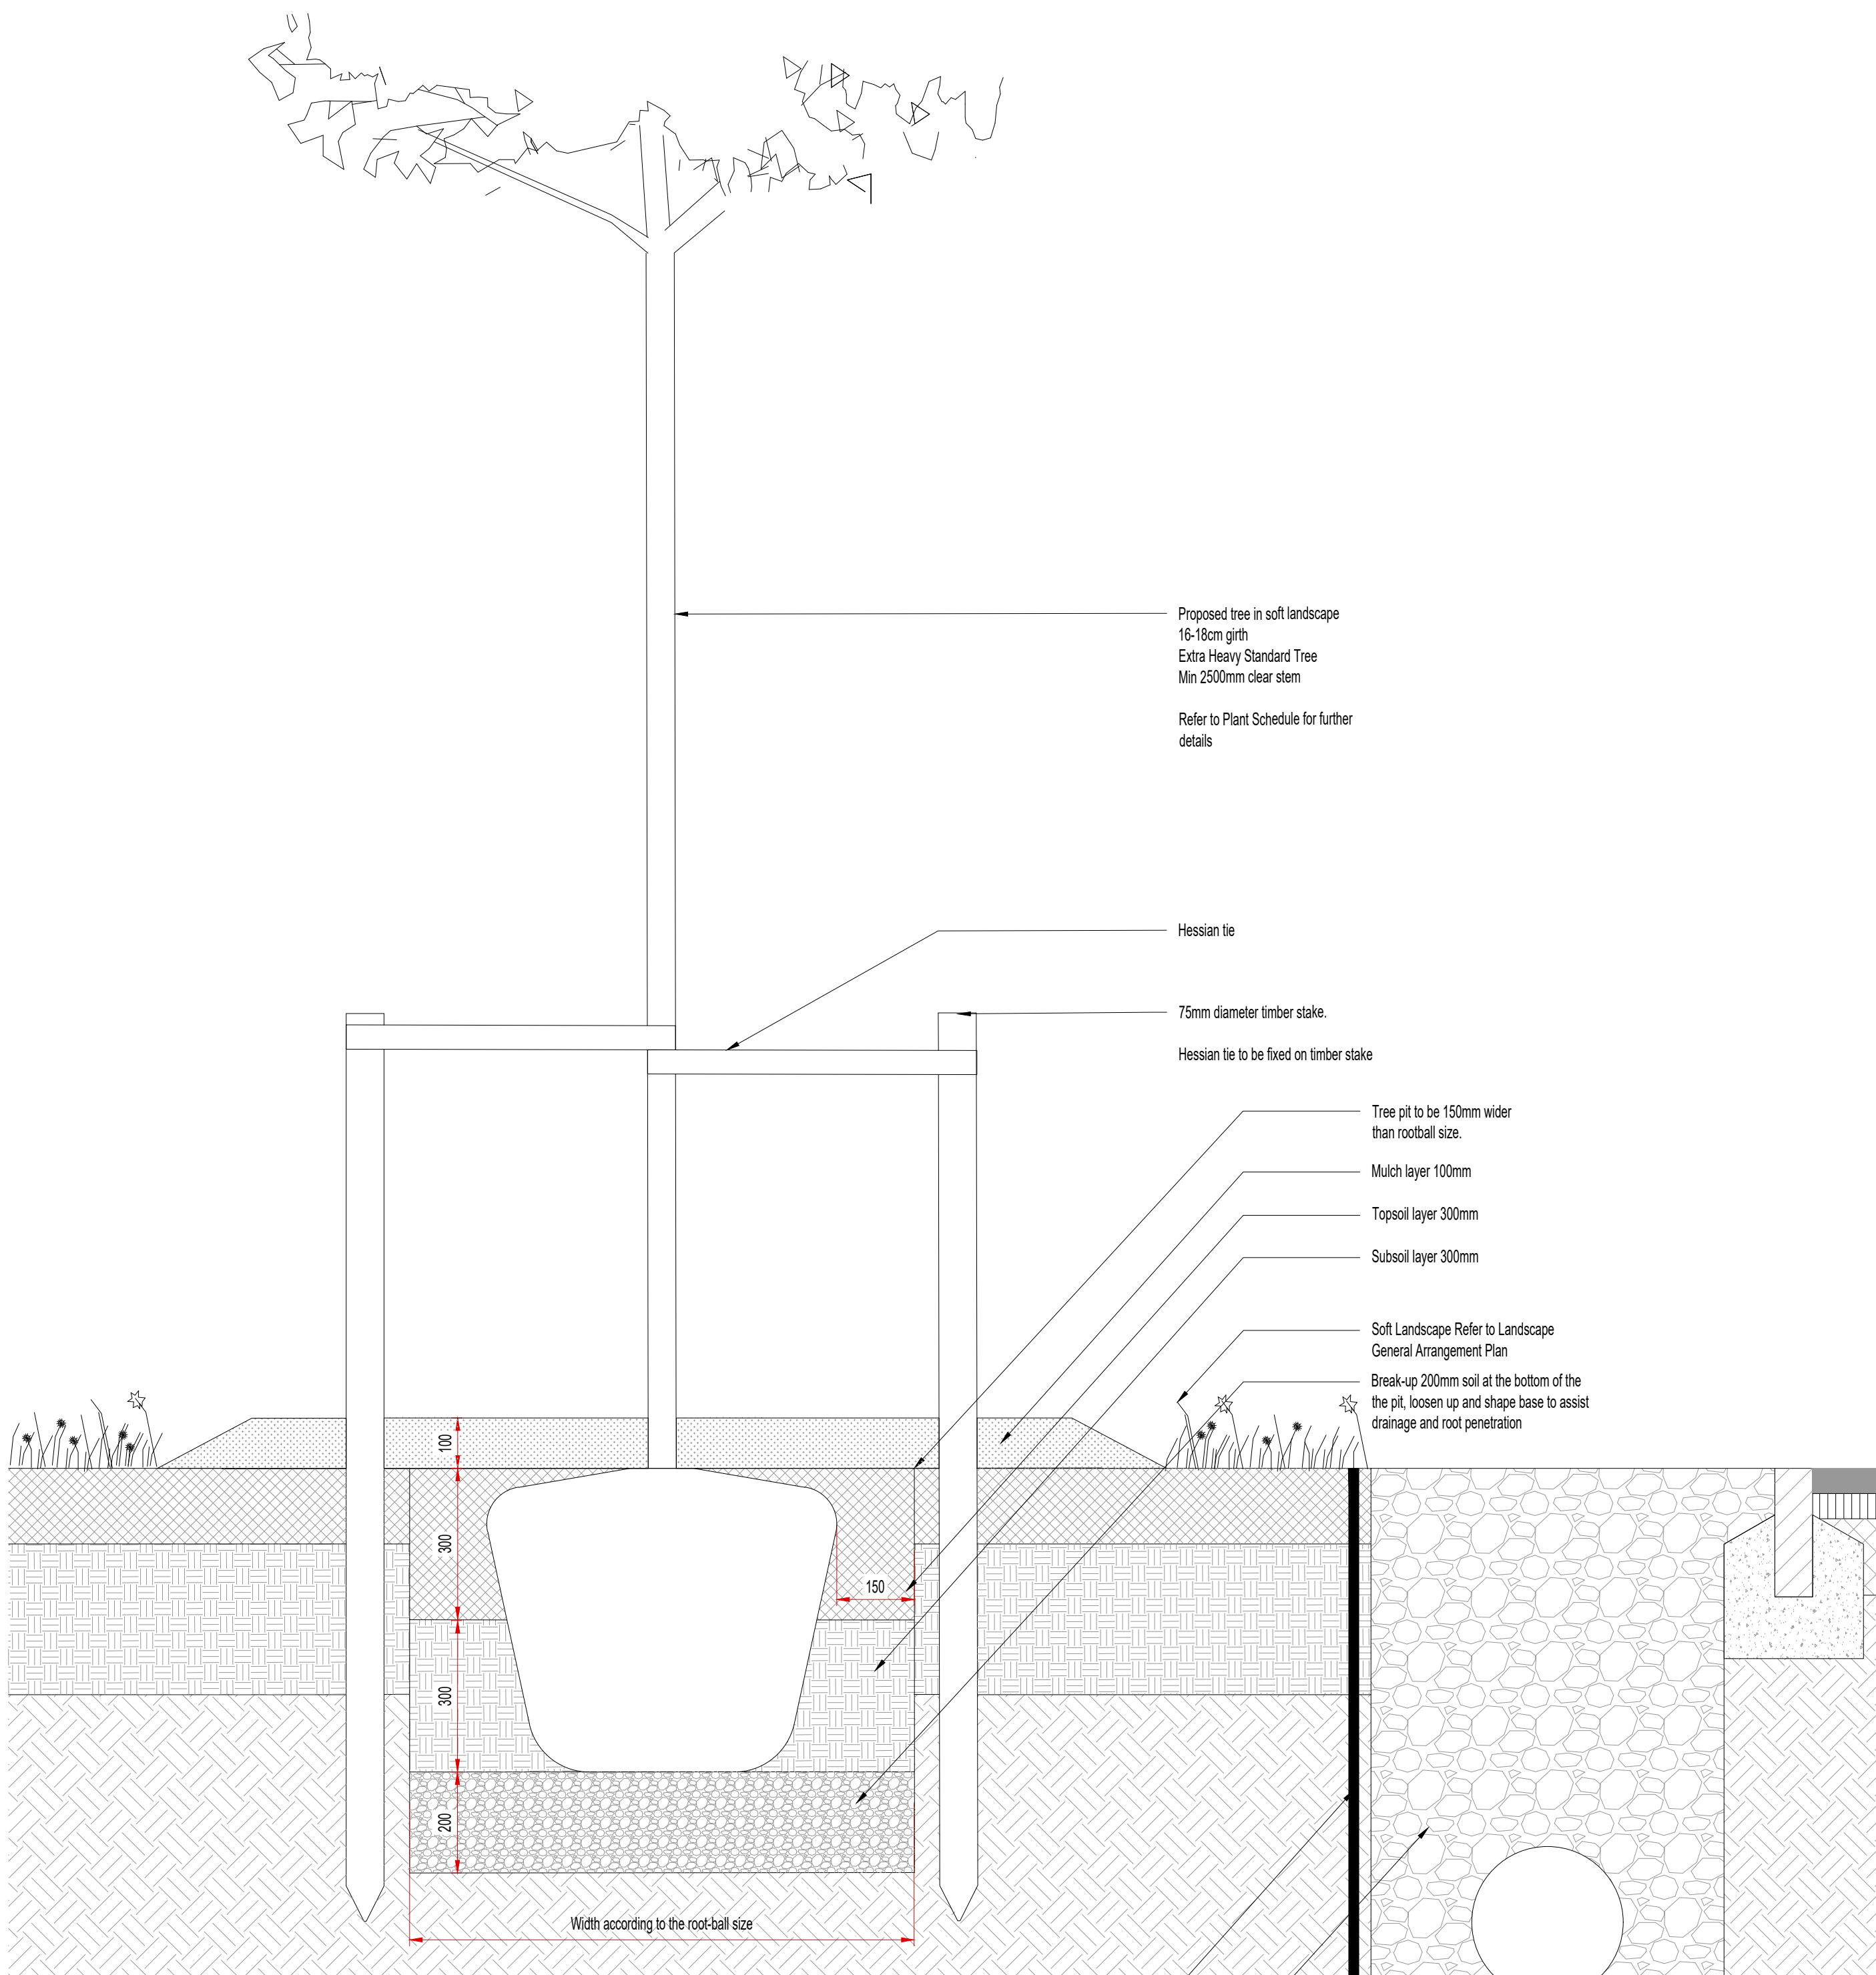

Filter drain - For details refer to drawing
19442-WIE-ZZ-XX-DR-C-900502

