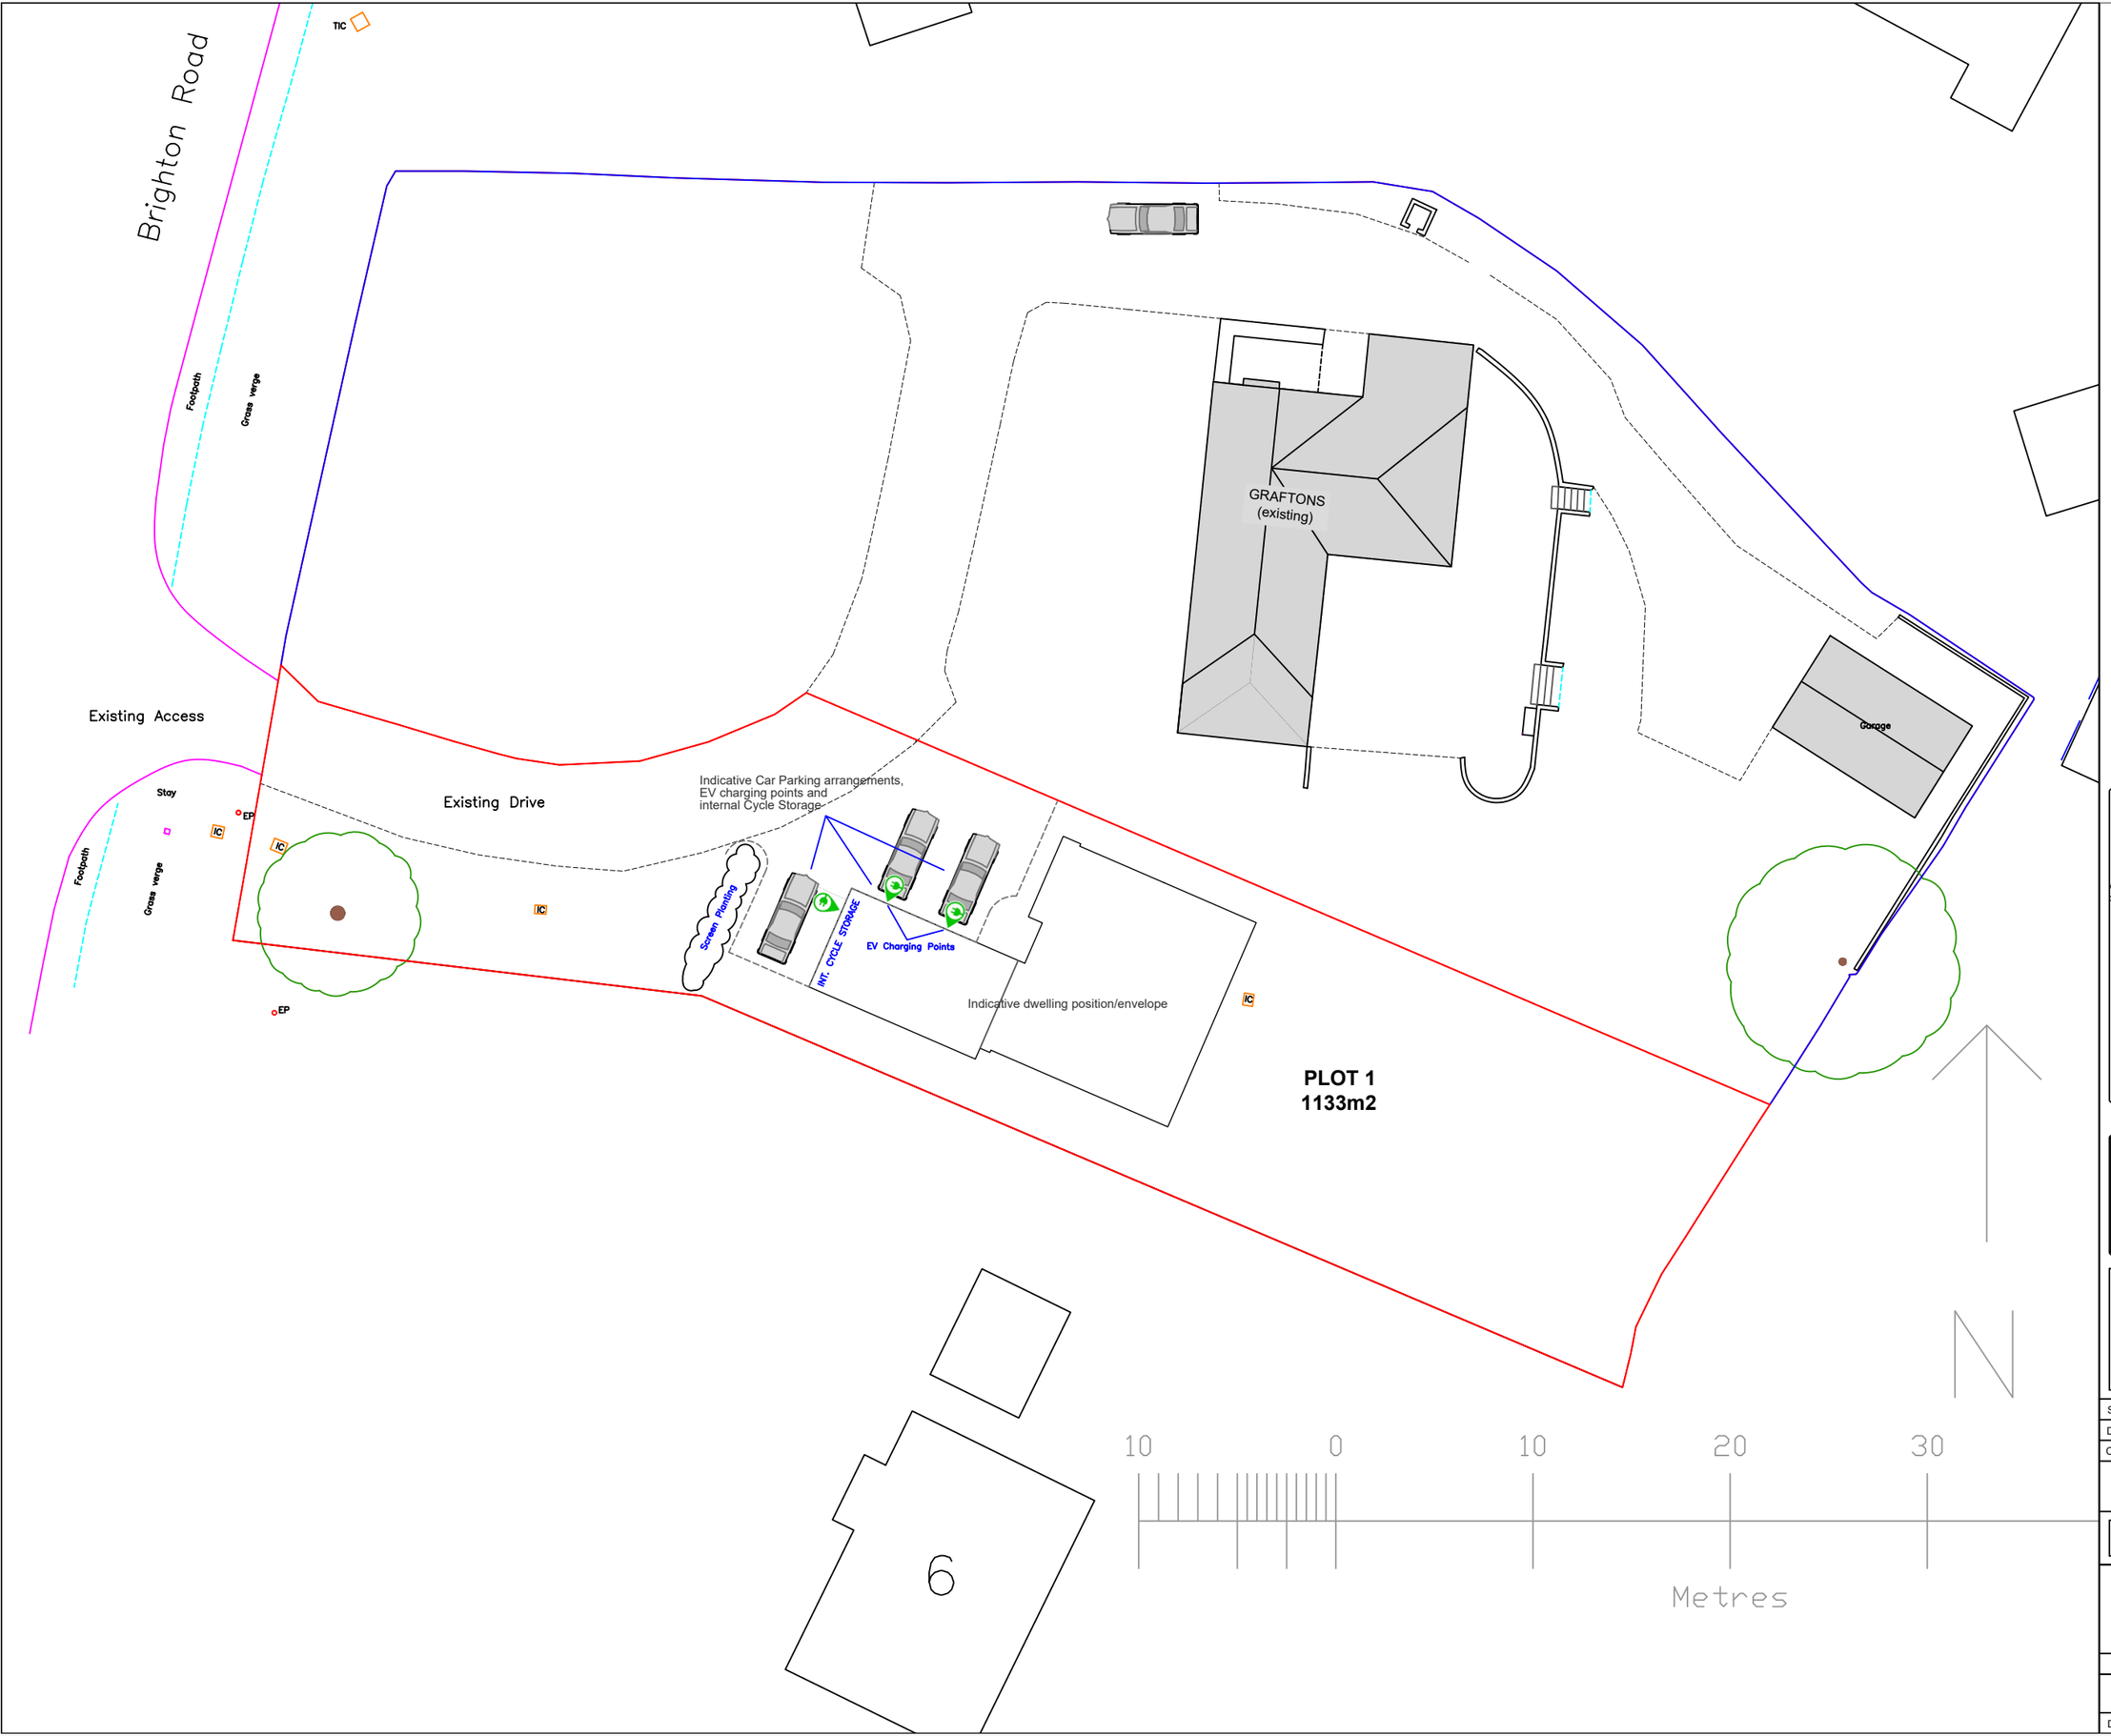


LEGEND

BANKING (Top / Bottom) · SLOPING MASONRY · BUSHES & HEDGES · STILE · MARSH · WALL (Width drawn to scale) · OPEN SIDED BUILDING · BUILDING · GATES (Single / Double) · GLASS ROOFED · RETAINING WALL (RTW) · CONTOURS (25.50)

ABBREVIATIONS (WHERE APPLICABLE)

FURNITURE

AIR VALVE	AV
BELISHA BEACON	BB
BOLLARD	B
BRITISH TELECOM BOX	BTB
BRITISH TELECOM MANHOLE	BTMH
BUS STOP	BS
CABLE MARKER	CM
DOWN PIPE	DP
EARTH ROD	ER
ELECTRICITY CABLE PIT	ELCP
ELECTRICITY CONTROL BOX	ECB
ELECTRICITY POLE	EP
FIRE HYDRANT	FH
FLOWER BED	FB
FOOTPATH	FP
GAS VALVE	GV
GULLY	G
GULLY OUTLET	GO
INSPECTION COVER	IC
LIGHT	L
LAMP POST	LP
LETTER BOX	LB
MANHOLE	MH
NOTICE BOARD	NB
NAME PLATE	NP
OVERHEAD WIRES	OHW
PARKING METER	PM
ROAD SIGN	RS
RODDING EYE	RE
RETAINING WALL	RTW
SLUICE VALVE	SV
STOP COCK	SC
TELEGRAPH POLE	TP
TELEPHONE CALL BOX	TCB
TOP OF KERB	TK
TRAFFIC LIGHT	TS
UNDERGROUND	UG
UNABLE TO LIFT	UTL
VENT PIPE	V
WATER METER	WM
WATER LEVEL	WL
WATER VALVE	WV

SURFACES

CONCRETE	CONC
CONCRETE PAVING	CP
TACTILE PAVING	TP
TARMAC	TMc
UNMADE	UN

FENCES

BARBED WIRE FENCE	BWF
CORRUGATED IRON FENCE	CIF
CLOSE BOARD FENCE	CBF
CHAIN LINK FENCE	CLF
CHESTNUT PALING FENCE	CPF
INTERWOVEN FENCE	IWF
IRON RAILING FENCE	IRF
LARCH LAP FENCE	LLF
MISCELLANEOUS FENCING	Misc.F
POST AND CHAIN FENCE	PCF
POST AND RAIL FENCE	PRF
POST AND WIRE	PWF
TUBULAR STEEL RAIL	TSRF

HEIGHTS

BED LEVEL	BL
COVER LEVEL	CL
EAVE HEIGHT	EL
FLAT ROOF LEVEL	FRL
FLOOR LEVEL	FFL
INVERT LEVEL	IL
PARAPET WALL HEIGHT	PWL
RIDGE HEIGHT	RL
STRUCTURAL SLAB LEVEL	SSL
TOP OF WALL	TOW
TOP OF FENCE	TOF

BUILDING

ACCESS HATCH	AH
ARCH HEAD LEVEL	AHL
ARCH SPRINGER LEVEL	ASL
BEAM SOFFIT LEVEL	BSL
CILL HEIGHT	CH
CEILING LEVEL	CL
FALSE CEILING	FC
FINISHED FLOOR LEVEL	FFL
LAVATORY BASIN	LB
ROOF LEVEL	RL
RADIATOR	Rad
RAIN WATER PIPE	RWP
SKYLIGHT	SL
SOIL AND VENT PIPE	SVP
WASH BASIN	WB
WATER TANK	WT
WINDOW CILL LEVEL	WCL
WINDOW HEAD LEVEL	WHL
UNDERSIDE LEVEL	USL

GRID:

All infomation relates to a local grid, coincident with Ordnance Survey National Grid at 1STN.

DATUM:

All level information relates to OSGM15 GPS Datum, derived using Leica Smartnet RTK Network.

NOTES:

- Surveyed boundaries may not be legal boundaries.
- Dimensions should not be scaled. All information contained in the drawing should be checked and verified on site prior to any fabrication/construction.
- All utilities have been identified to the best of the surveyors knowledge but cannot be guaranteed. Due to non entry of inspection chambers all pipe sizes should be checked and verified before any works commence.
- Services such as Inspection Chambers and Water Meters etc may be obscured by parked cars or debris.
- Tree spreads shown indicatively only.

ices

Rev A–10.03.17–Banking Symbols Added

SKILLTRAN Ltd
The Old Bakehouse,
44a Western Road
Hurstpierpoint, West Sussex, BN6 9TA

tel: 01273 835235
fax: 01273 832526
e-mail: office@skilltran.co.uk
web: www.skilltran.co.uk

Land & Civil Engineering Surveyors

SURVEYED	MJM
DRAWN	ZT
CHECKED	KD
Sheet 1 of 1	SCALE A3@1:500

S & S Gould

Graftons
Brighton Road
Warninglid RH17 5SU
Block Plan - Proposed

Job No	Rev	Drawing Number
17010	B	BP-14082026-01

Date : 14.08.2026