


NOTES

550N 11 DO NOT SCALE OFF THIS DRAWING.

CHECK ALL DIMENSIONS ON SITE BEFORE ANY WORK IS COMMENCED.
ALL GOODS MATERIALS AND WORKMANSHIP MUST CONFORM WITH CURRENT

DRAWING TO BUILDING REGULATION/PLANNING APPLICATION STAGE ONLY.

REV

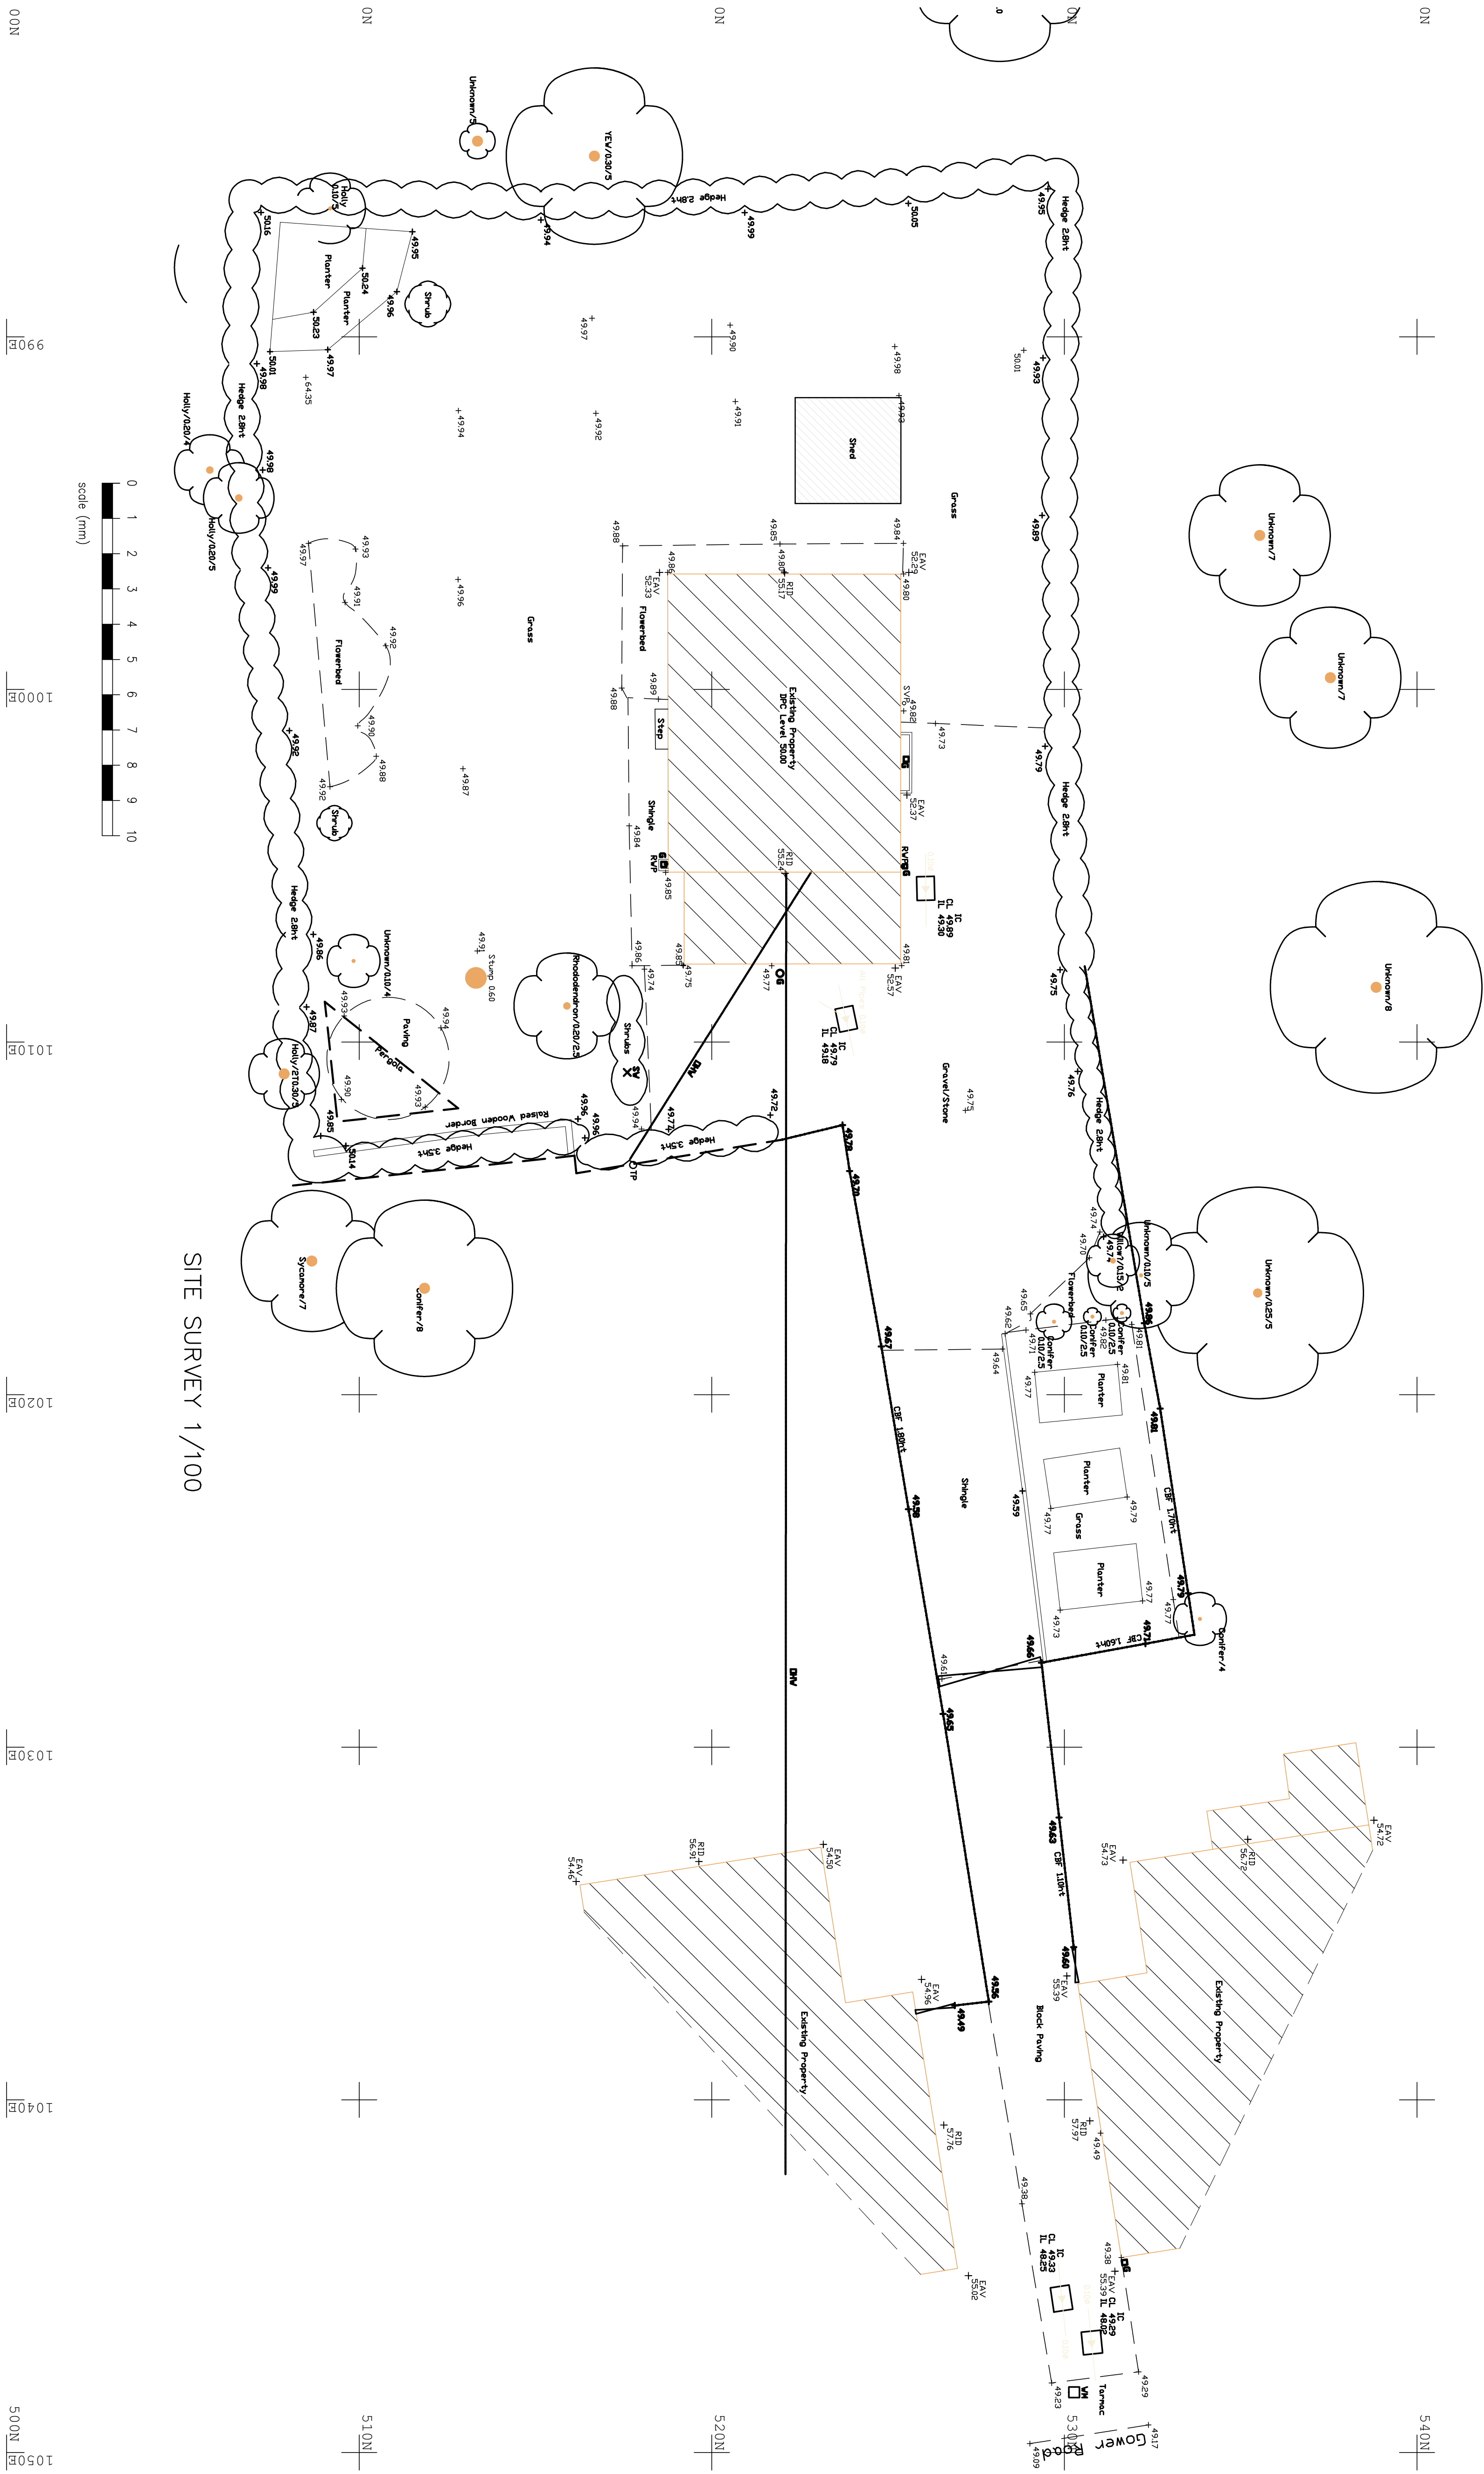

SITE SURVEY 1/100

DRAWING TITLE

TOPOGRAPHICAL SURVEY

1050E
500N

DATE	SCALE	DRAWN BY
02.12	as noted	

DRAWING NO.	REVISION
.01.26	*