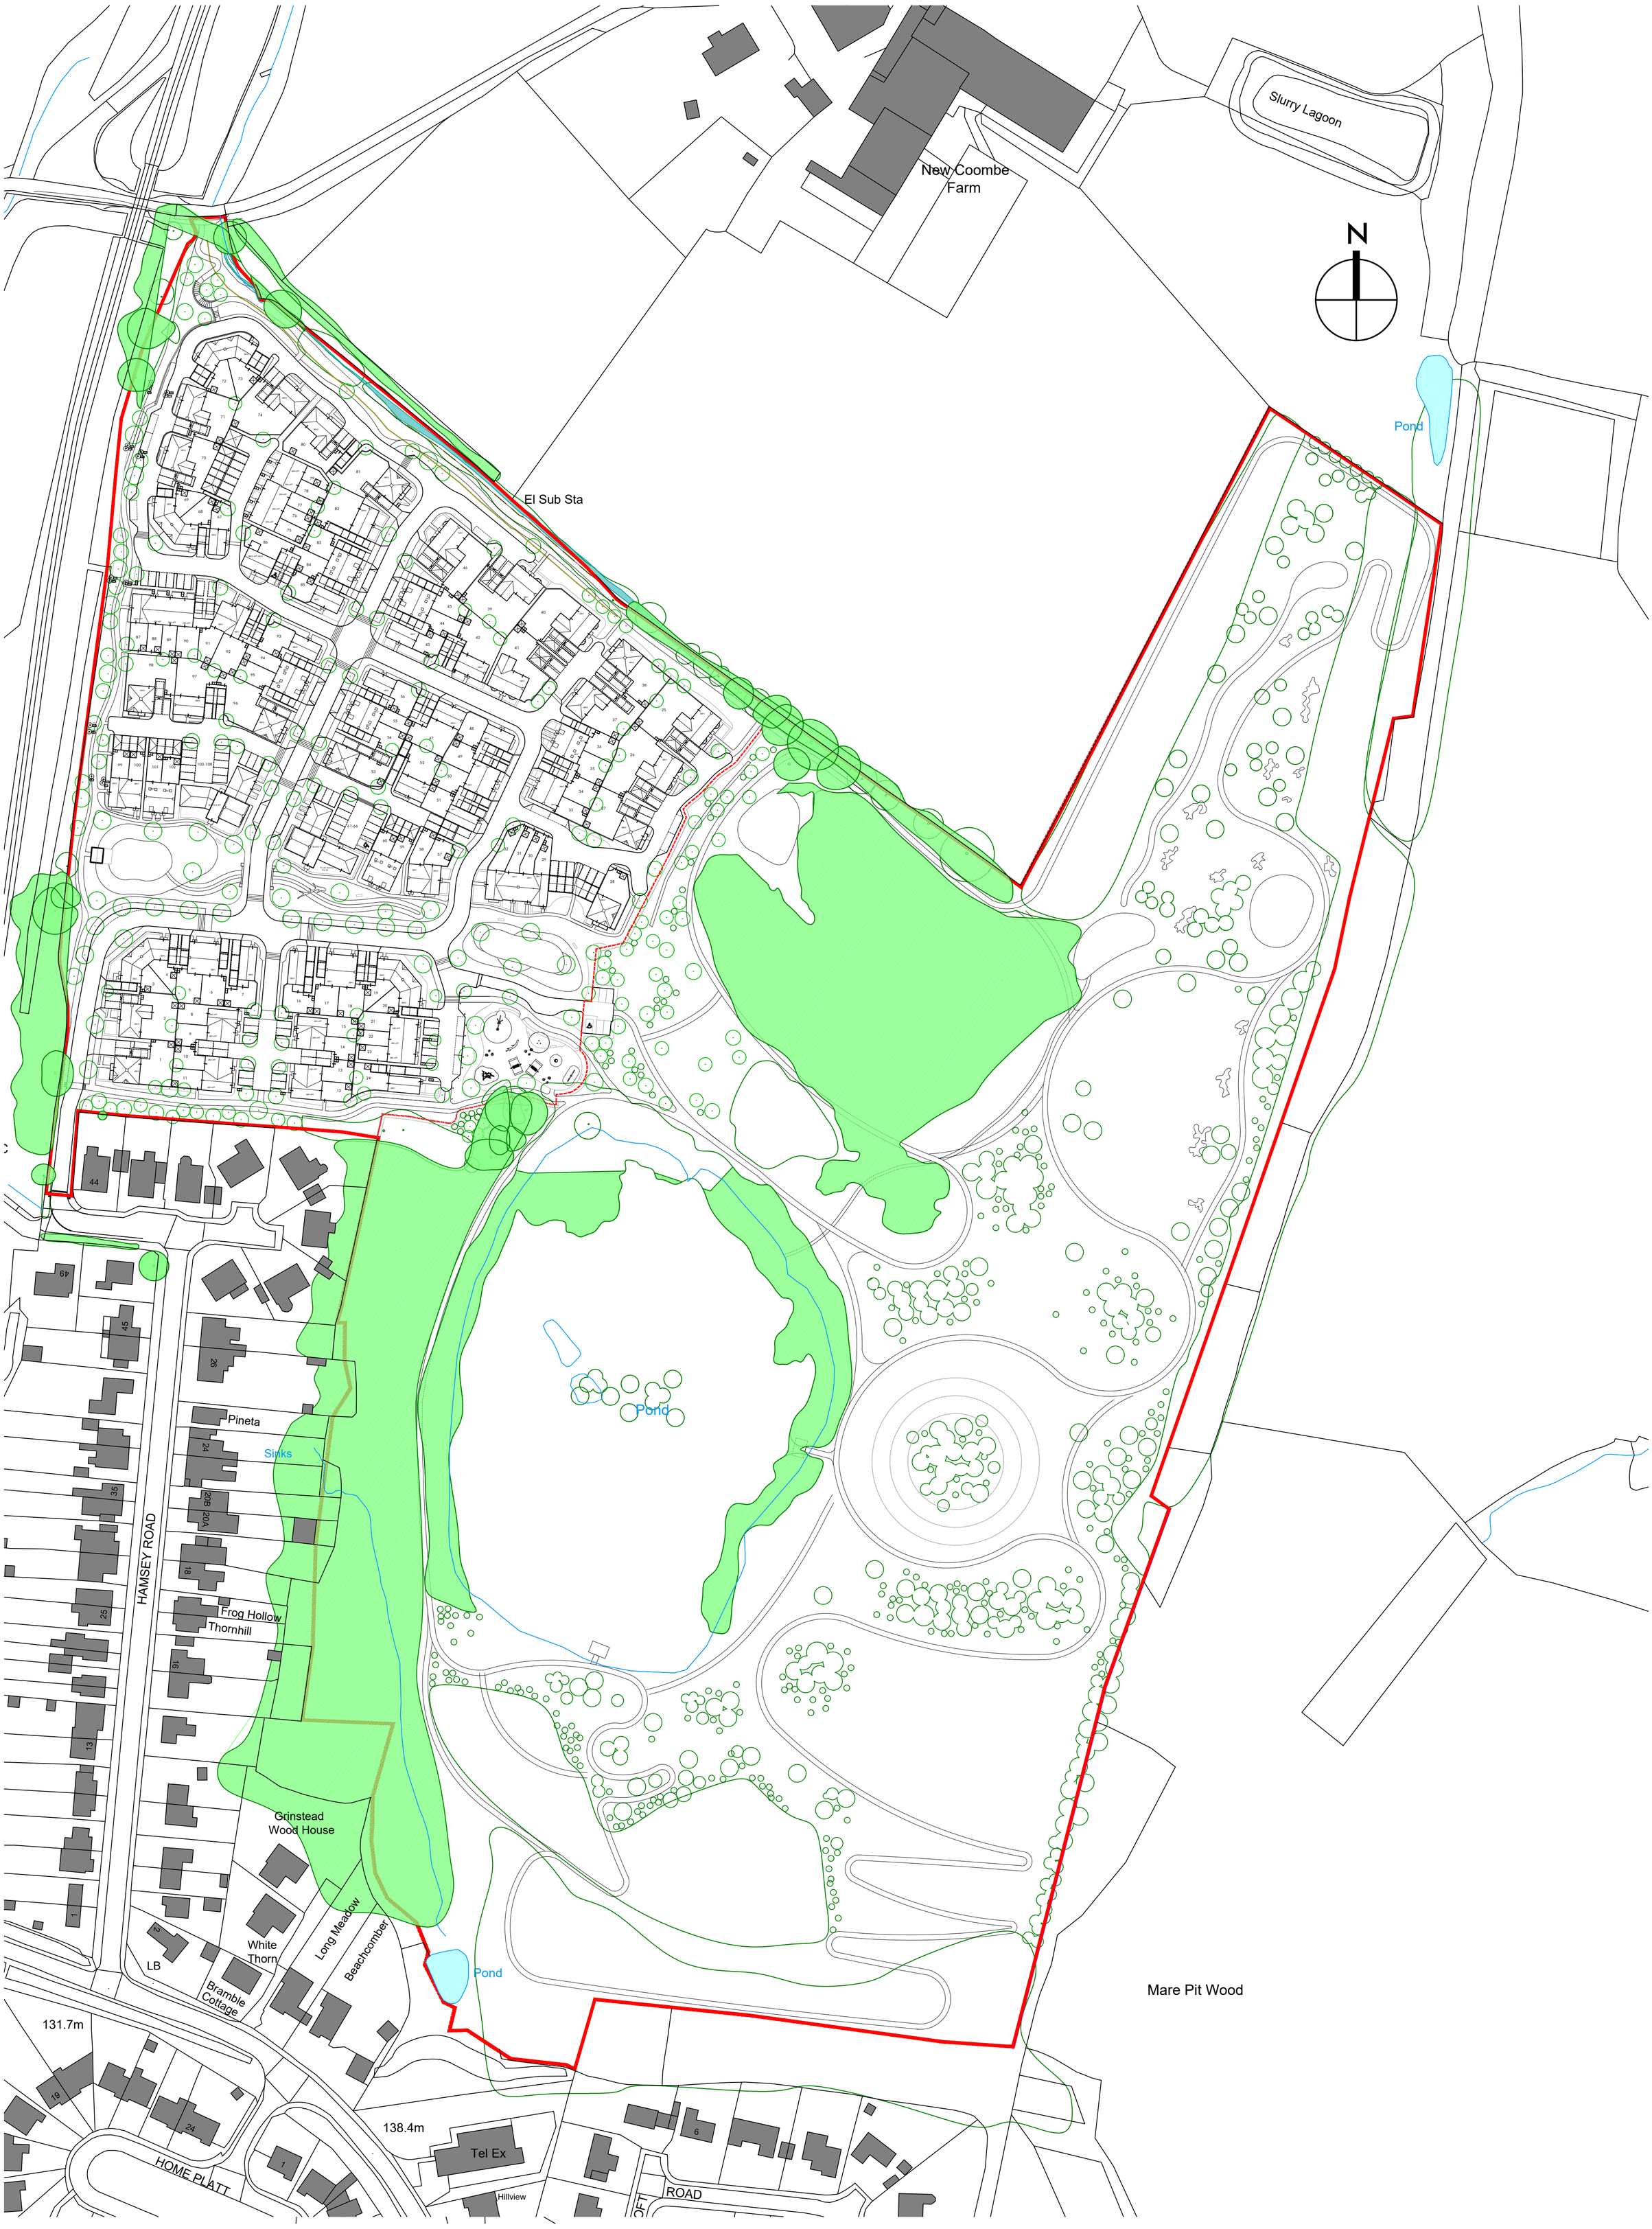


Ordnance Survey, (c) Crown Copyright 2022. All rights reserved. Licence number 100022432

0 m 50 m 100 m 200 m

SCALE

CALA

Client: CALA Homes (South Home Counties) Limited	Drawing Title: SITE LAYOUT - IN CONTEXT					Omega Architects
Project: West Hoathly Brickworks Site, Hamsey Road, Sharpthorne	Scale: 1:1000 @ A1	Revision	Drawn	Check	Date	
		G	AC	TJ	19.07.23	
		H	AC	TJ	26.09.23	
		K	JF	JH	06.05.26	

The Front Barn, 124 Manor Road North, Thames Ditton, KT7 0BH
T: 01372 470 313 W: www.omega-architects.co.uk

Project No'	Class	Dwg No'	Status	Rev
3291	A	1005.1	PL	K

CLASS: C - COLOURED, A - BLACK & WHITE
STATUS: SK - SKETCH, PR - PRELIMINARY, PL - PLANNING, WD - WORKING DRAWING

PREPARED BY OMEGA ARCHITECTS: The contents of this document must not be copied or reproduced in whole or in part without the written consent of Omega Architects Limited. Desk Top Publishing and Graphic Design by Omega Architects.

REGISTERED COMPANY DETAILS: Omega Architects Limited, UK registered Company Number 2972784. Registered Address: Asselo, 46 High Street, Esher, Surrey, KT10 9QY