


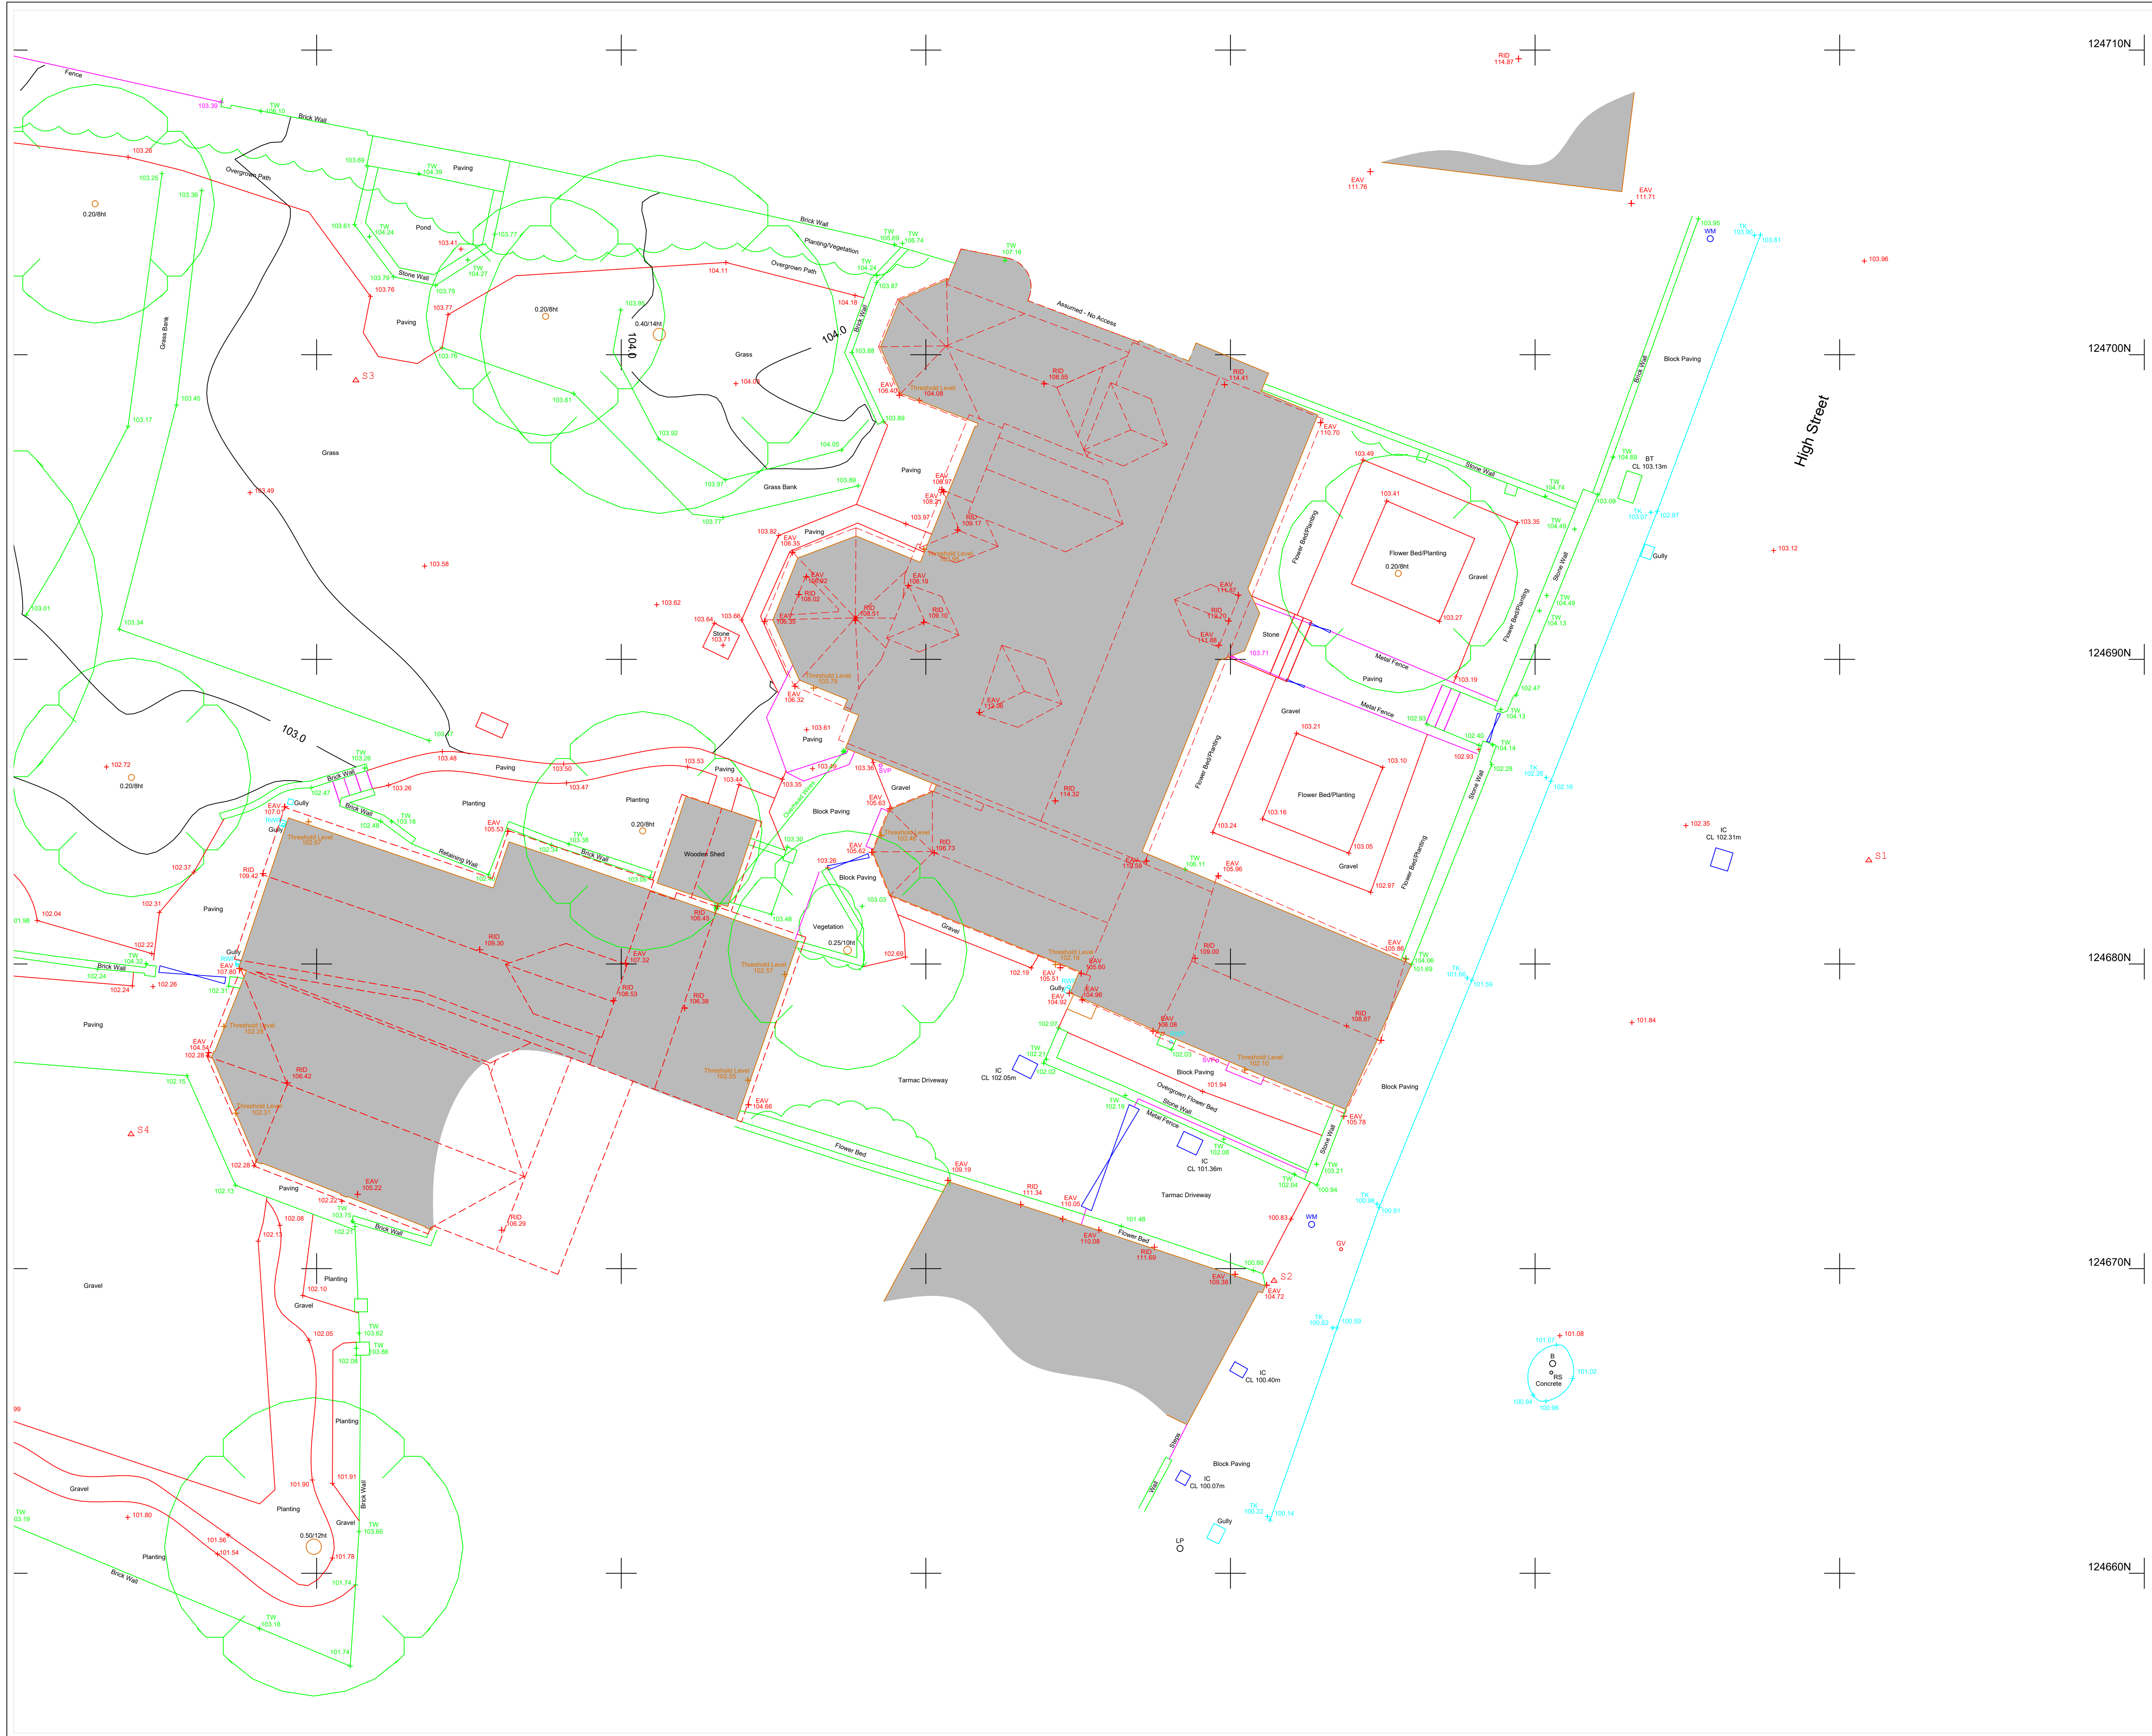

NOTES

1. The Grid and Levels are orientated to OS Active Grid using OSTN 15.
2. Please request any survey control information if required.

LEGEND

- B - Bollard
- CL - Cover Level
- EAV - Eaves Level
- FH - Fire Hydrant
- FPO - Fence Post
- GV - Gas Valve
- IC - Inspection Cover
- IL - Invert Level
- LP - Lamp Post
- MT - Multi Trunk
- RID - Ridge Level
- RS - Road Sign
- SC - Stop Cock
- SV - Sluice Valve
- TK - Top of Kerb
- TW - Top of Wall
- WM - Water Meter
- WO - Wash Out

KEYPLAN

SHEET 1

SHEET 2

Rev	Revised By	Date	Revision

Project

**MARSHALLS MANOR
HIGH STREET, CUCKFIELD
WEST SUSSEX**

Drawing Title

TOPOGRAPHIC SURVEY

16 Allcard Close
Horsham
RH12 5AJ
Tel No: 07867411903
www.incosurveys.co.uk

InCo Surveys

Surveyed:	M.Jones	Sept 2022
Checked:	M.Jones	Sept 2022
Project No.	S22615	Drawing Status
		INFORMATION
Scale (@ A1)	1:100	

**TOPOGRAPHIC
SURVEY
Sheet 2 of 2**