


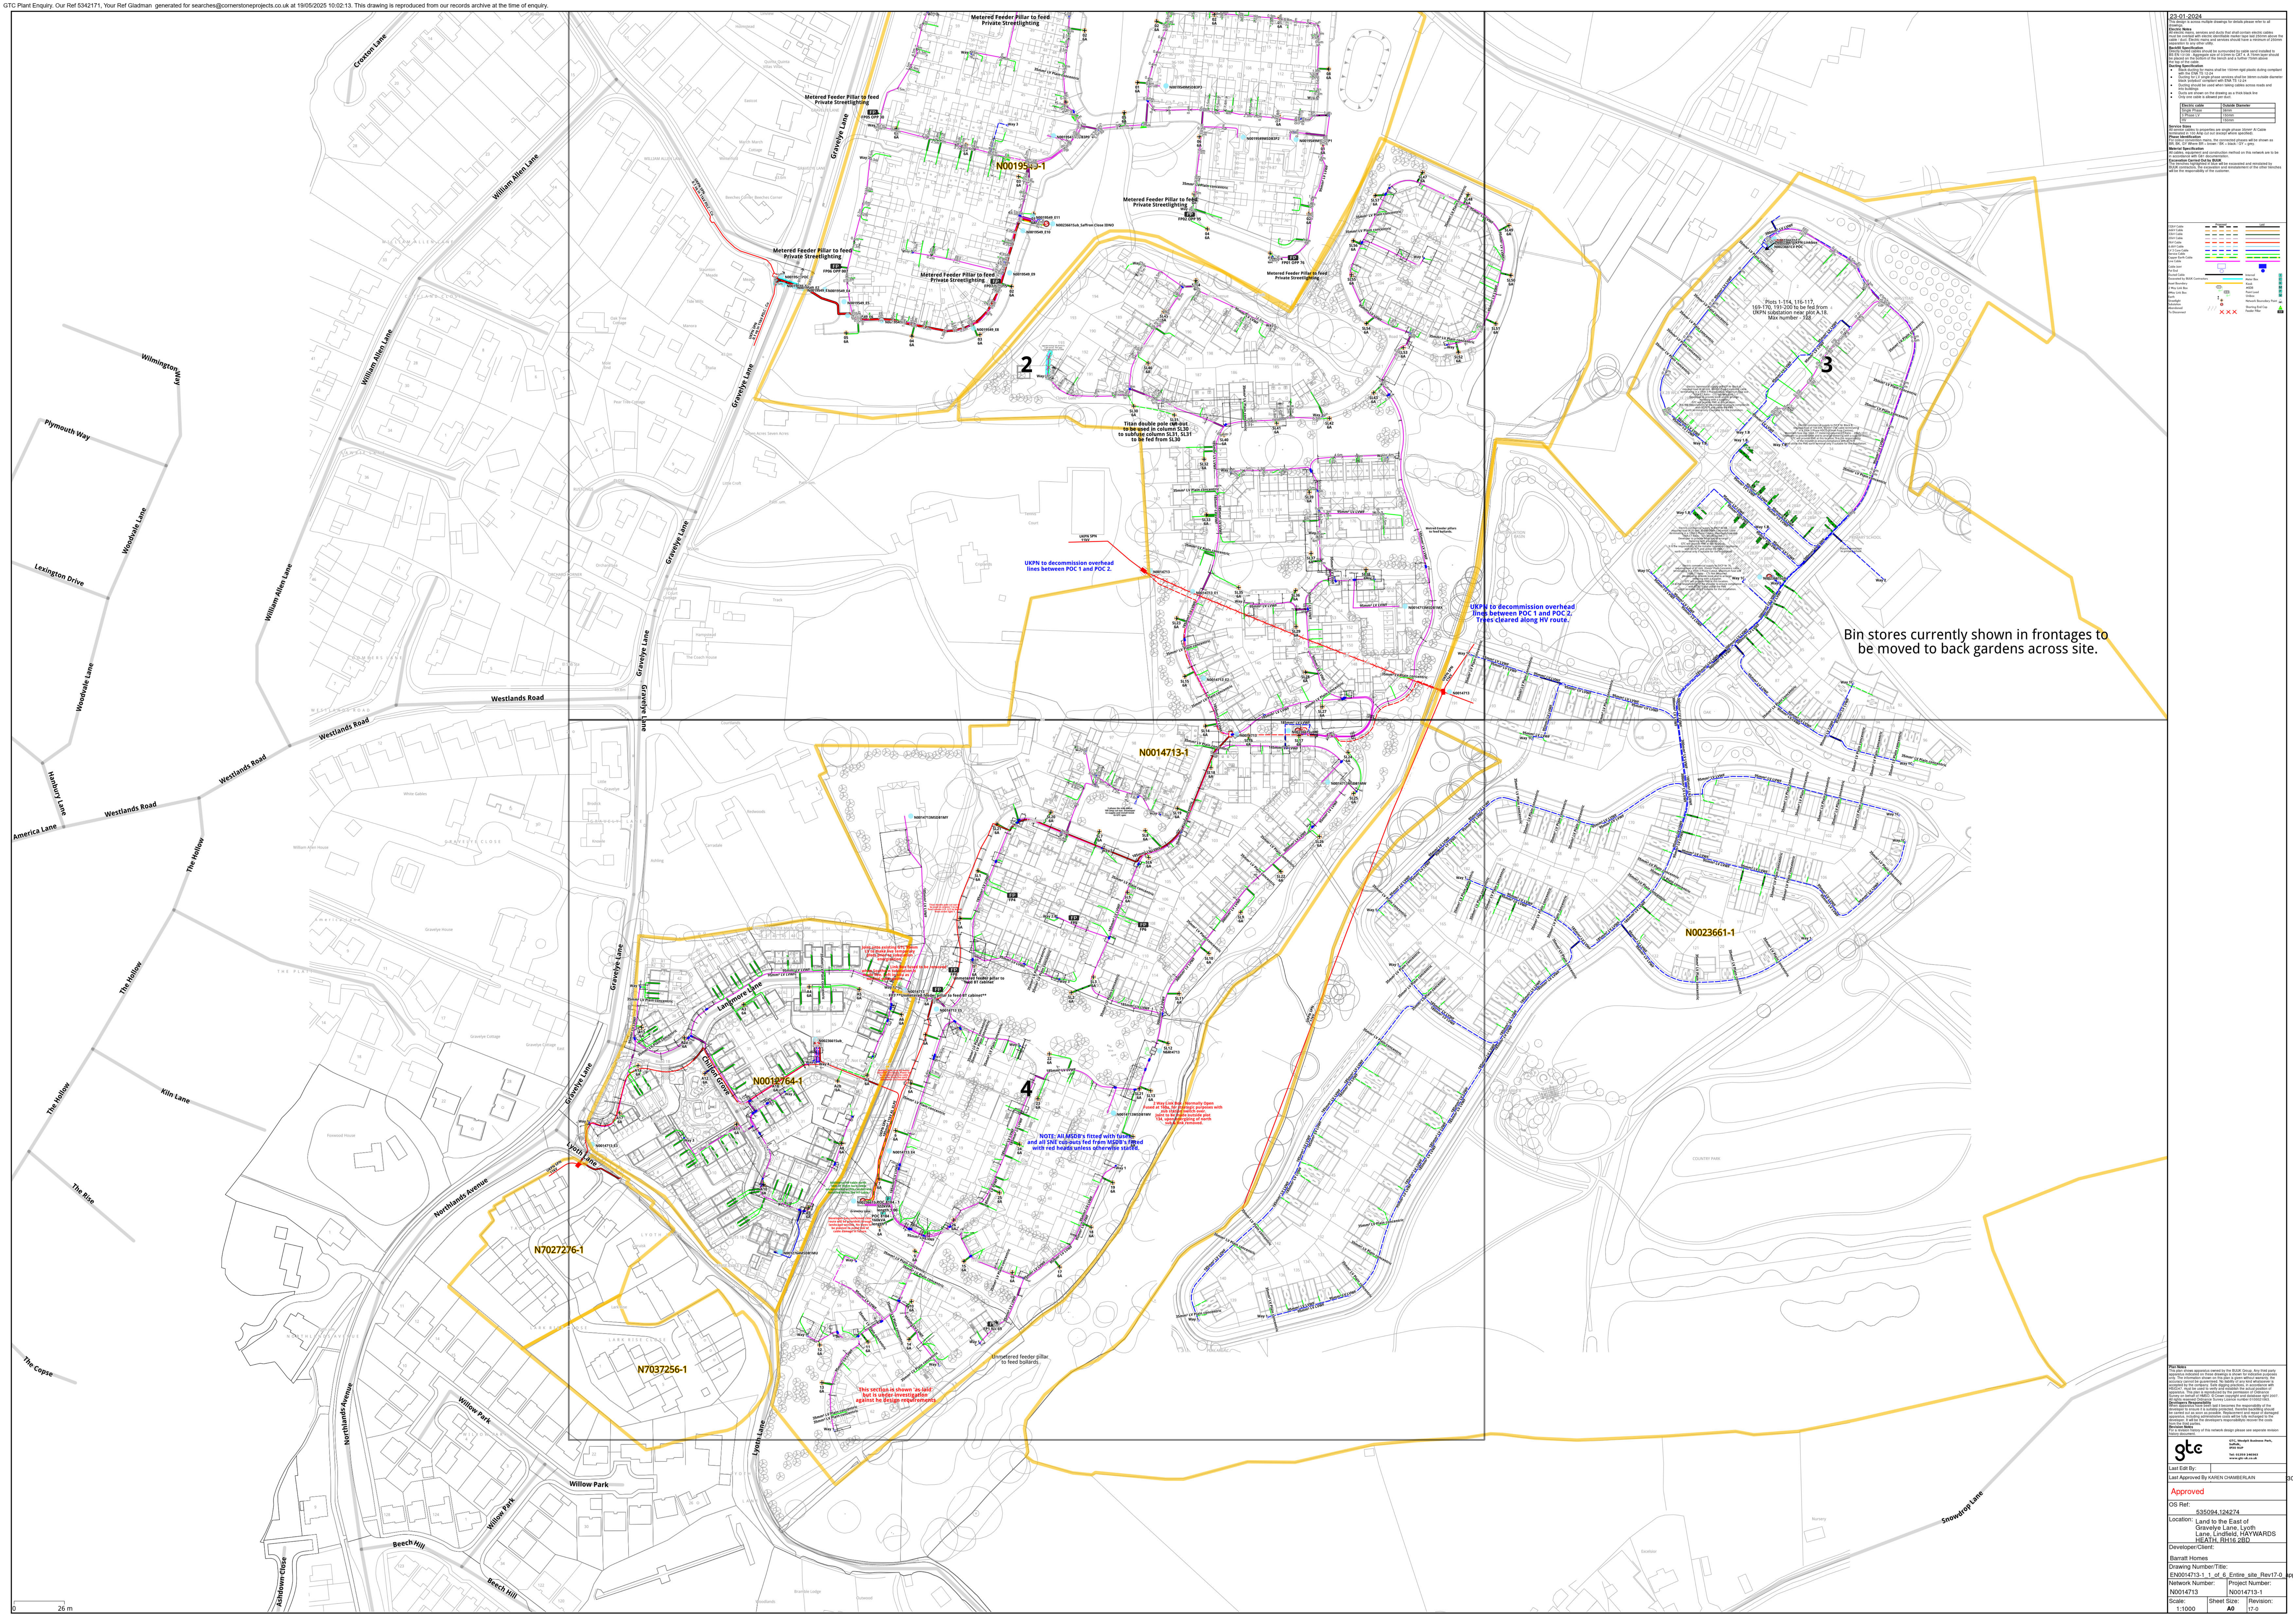

23-01-2024











gtec


Approved





Drawing Number/Title: EN0014713-1 of 6 Entire site Rev17.0

Network Number: [Redacted] Project Number: N0014713-1

Scale: 1:1000 Sheet Size: A0 Revision: 17.0

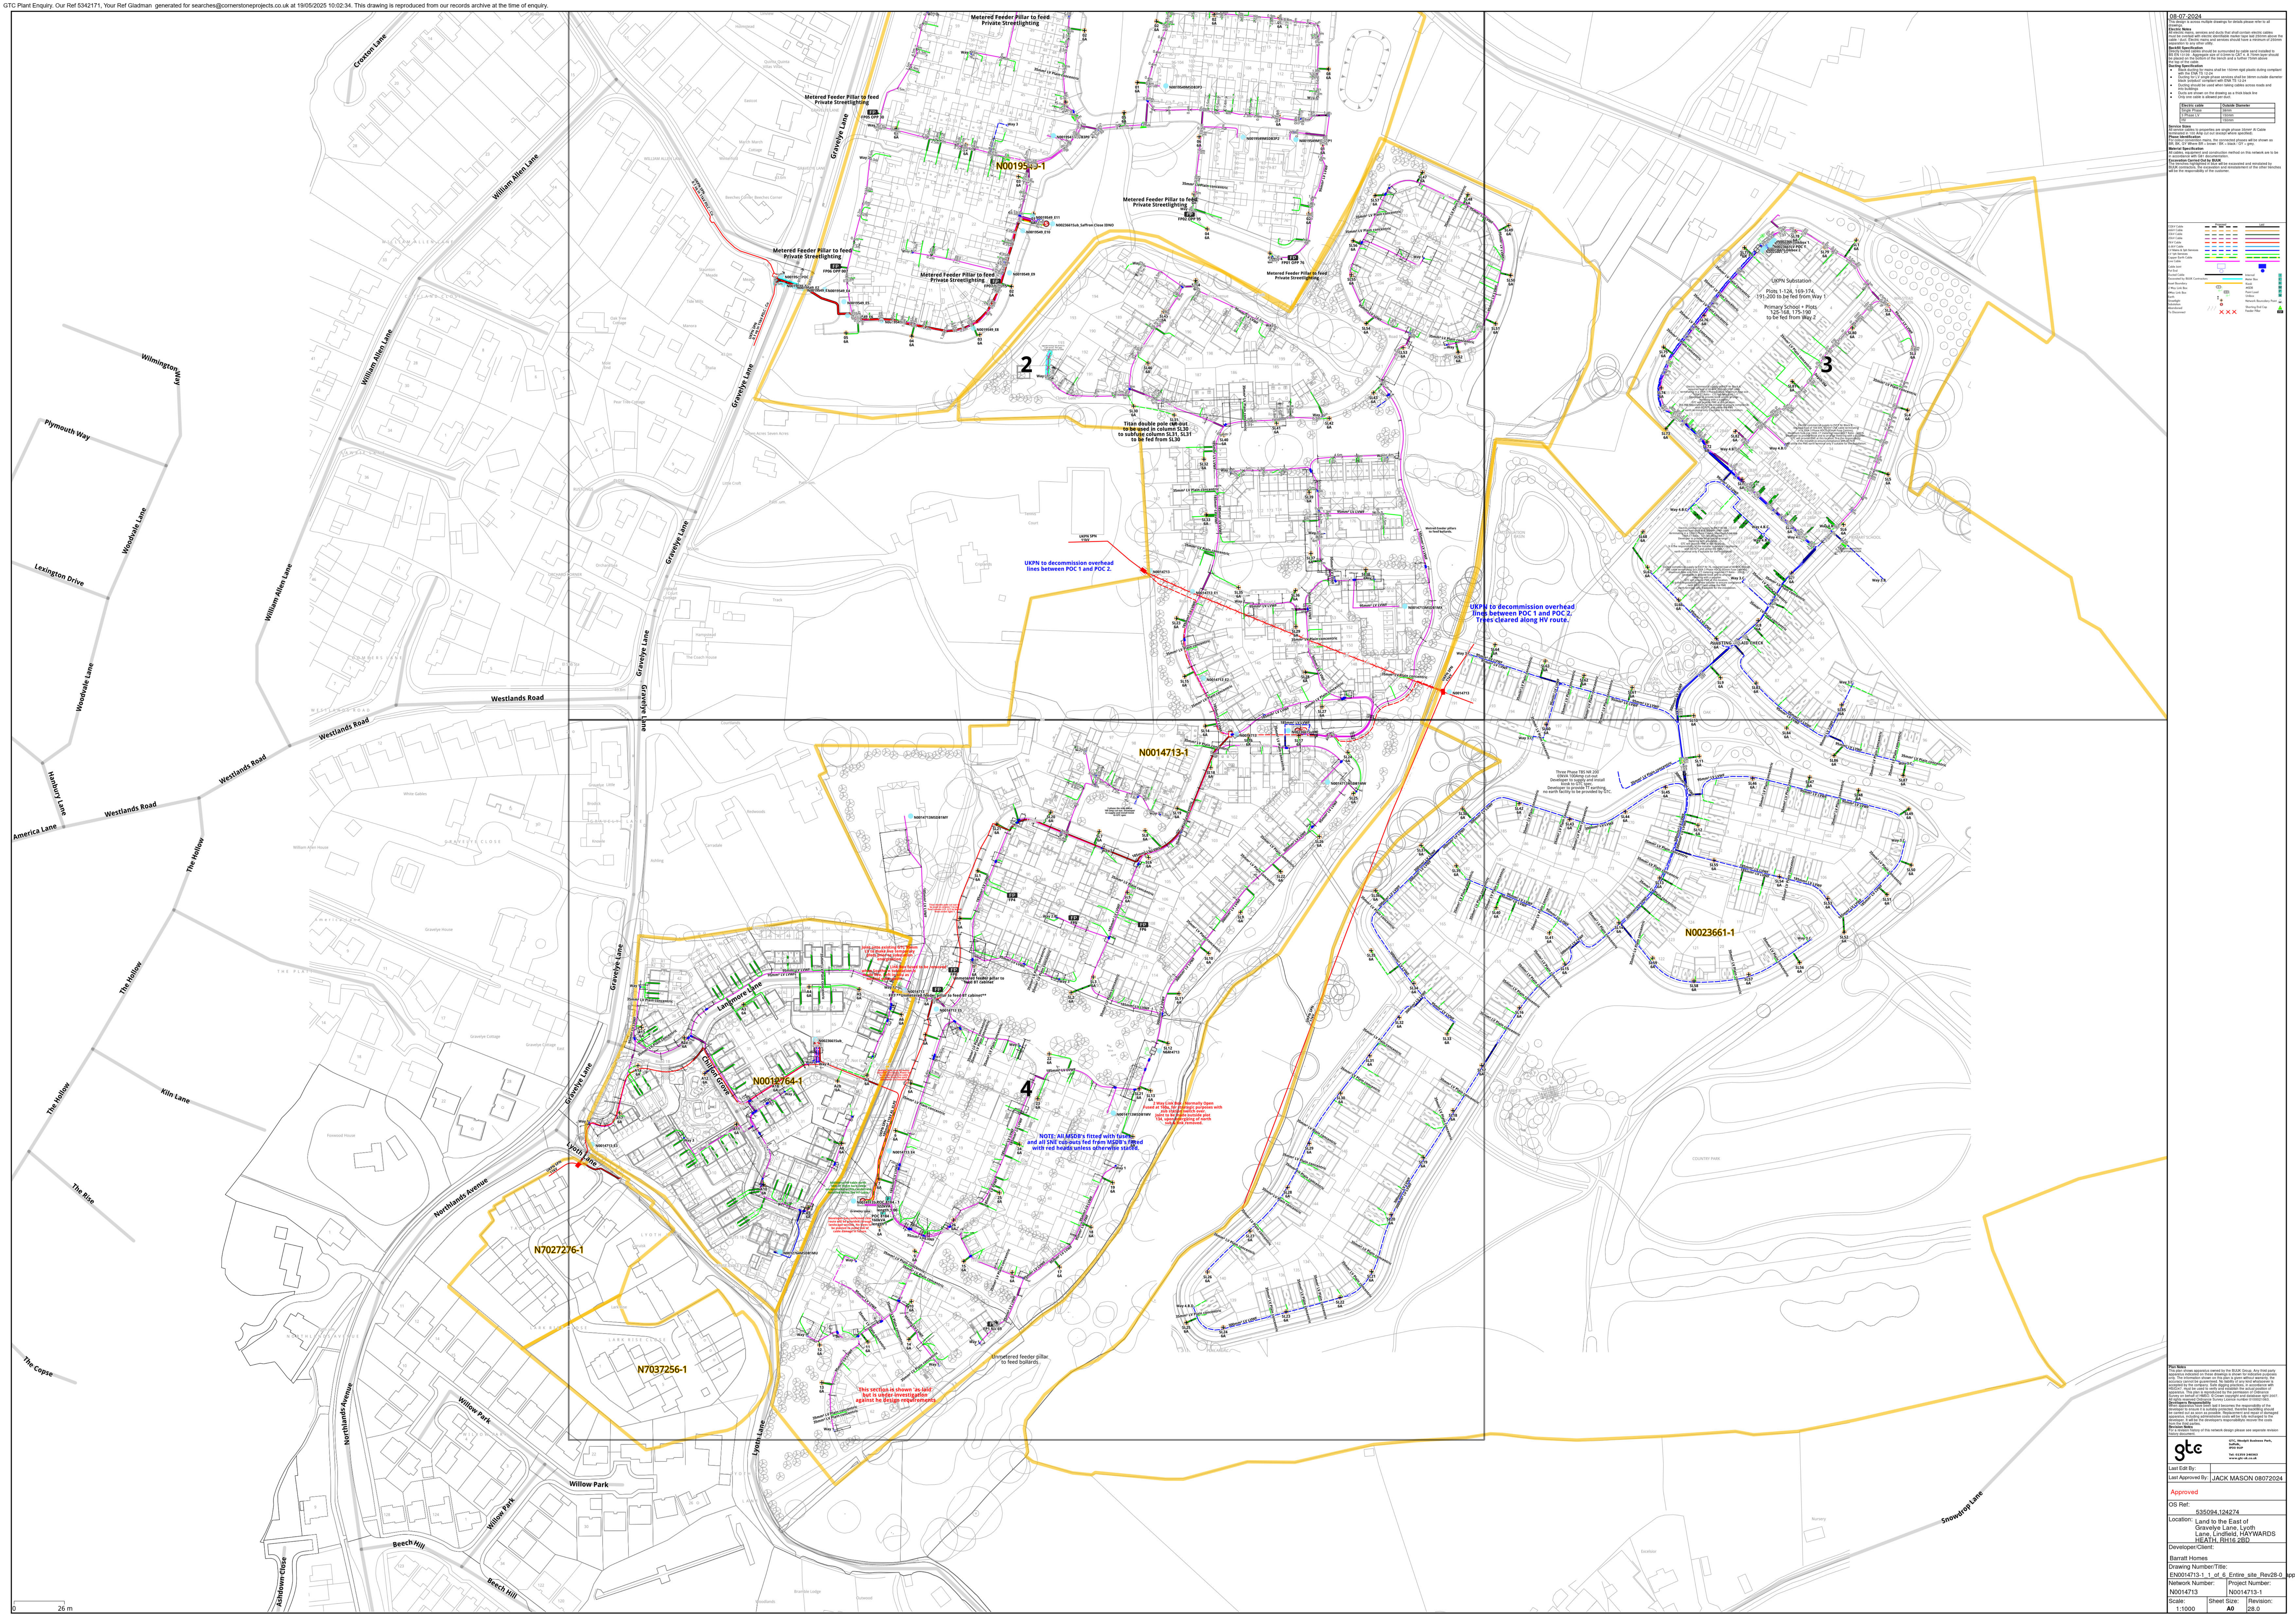

08-07-2024












Scale

1:1000

Sheet Size

A0

Revision


Approved

OS Ref: 535084124274


Developer/Client: Barratt Homes


Network Number: N0014713

Project Number: N0014713-1

Scale: 1:1000

Sheet Size: A0


