





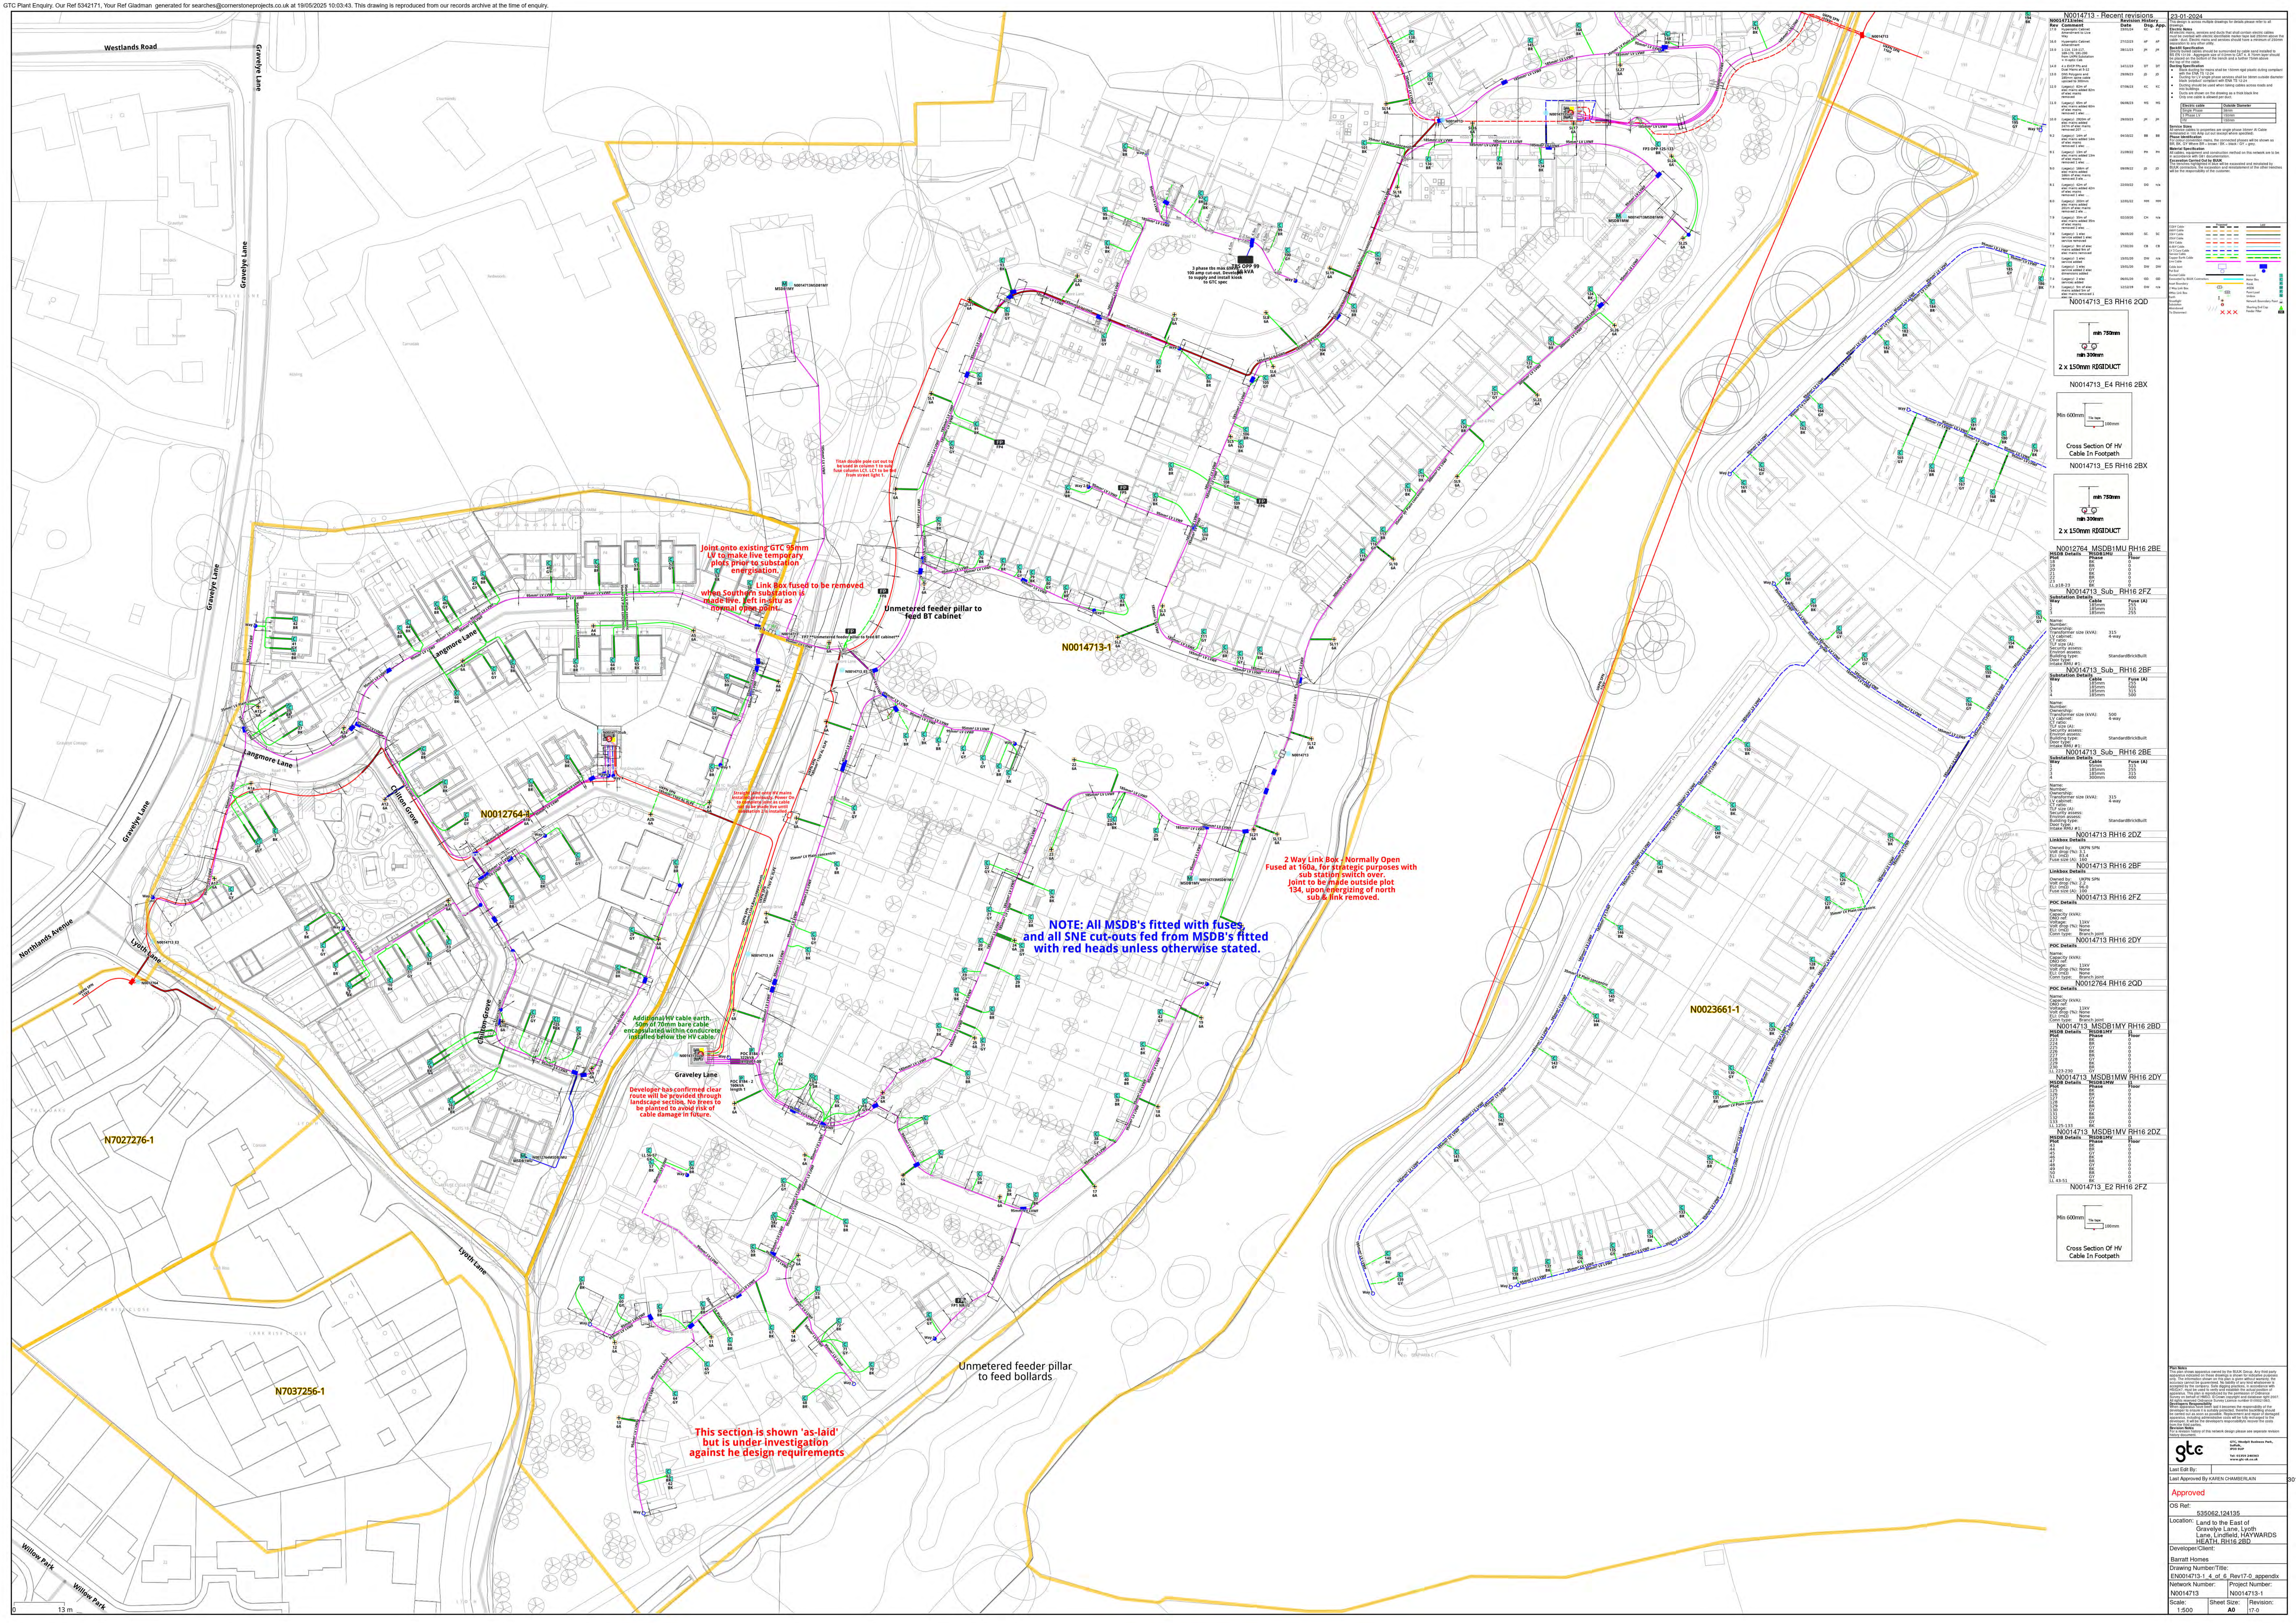


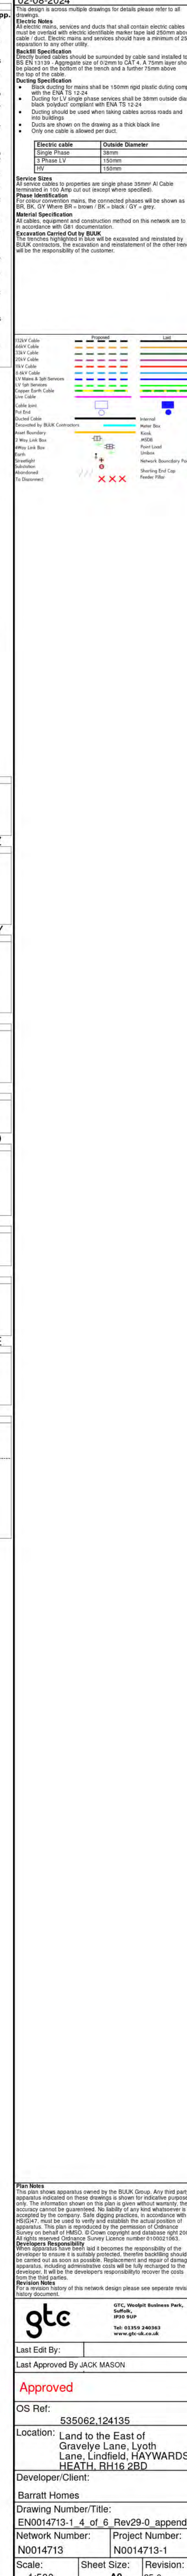


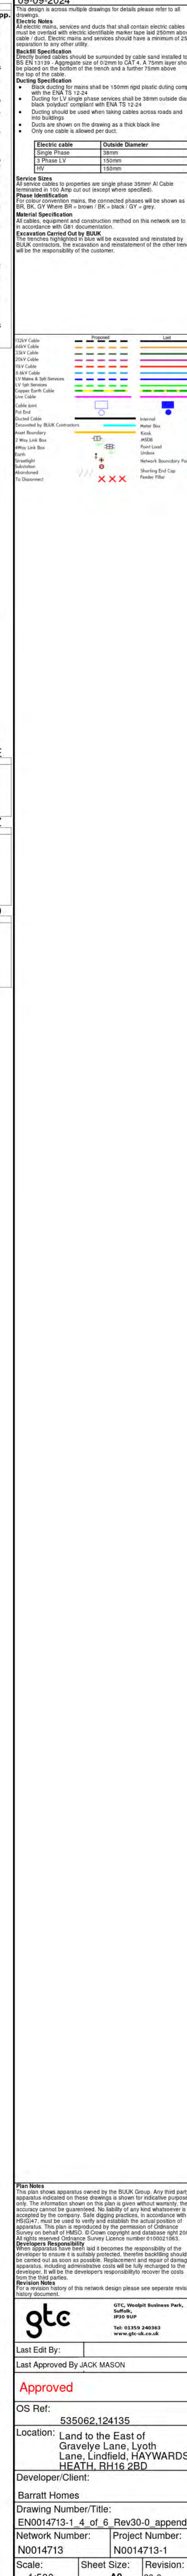


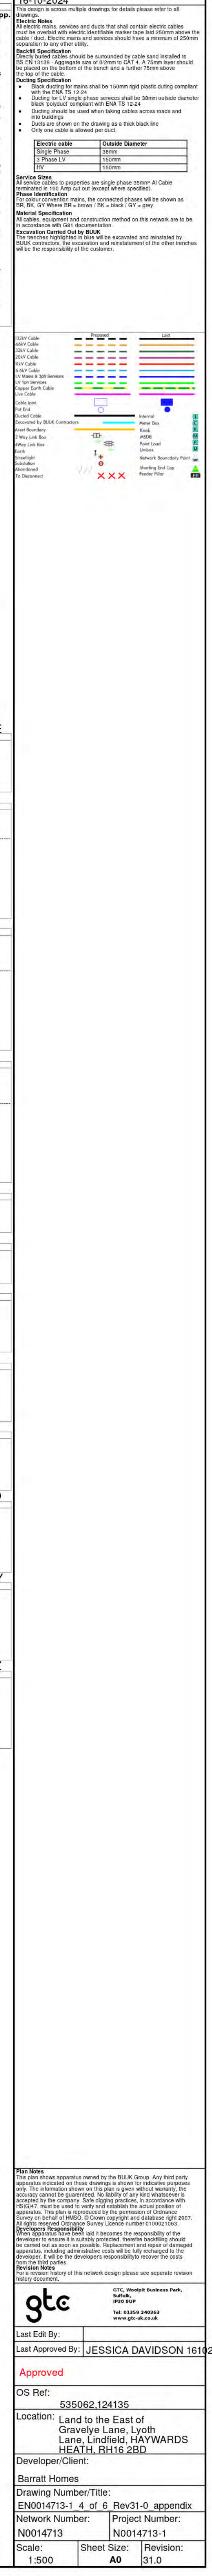




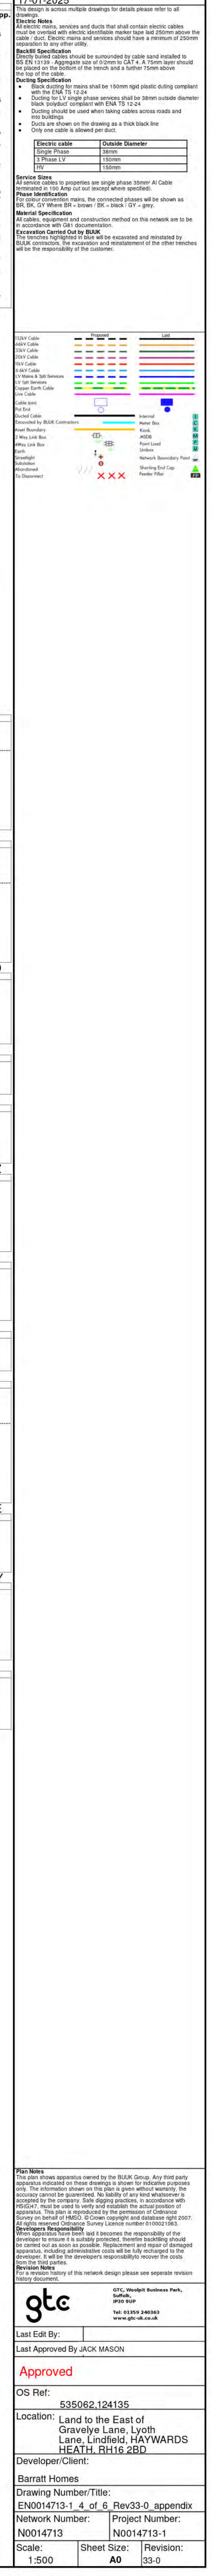

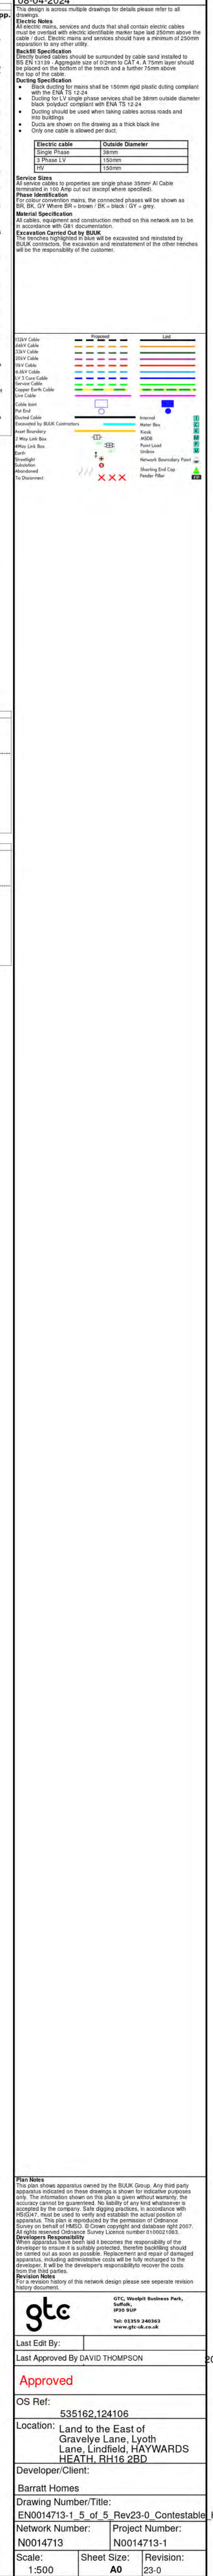

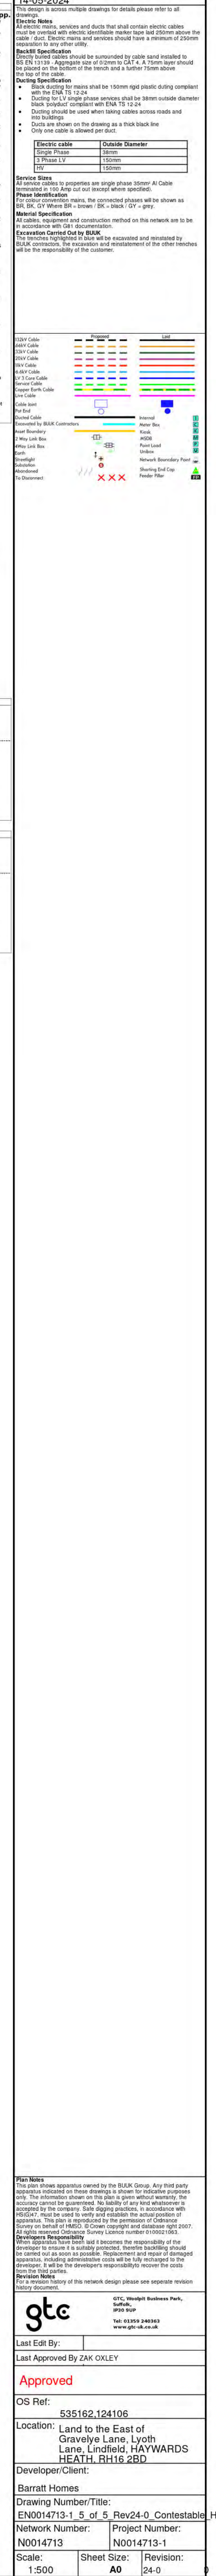



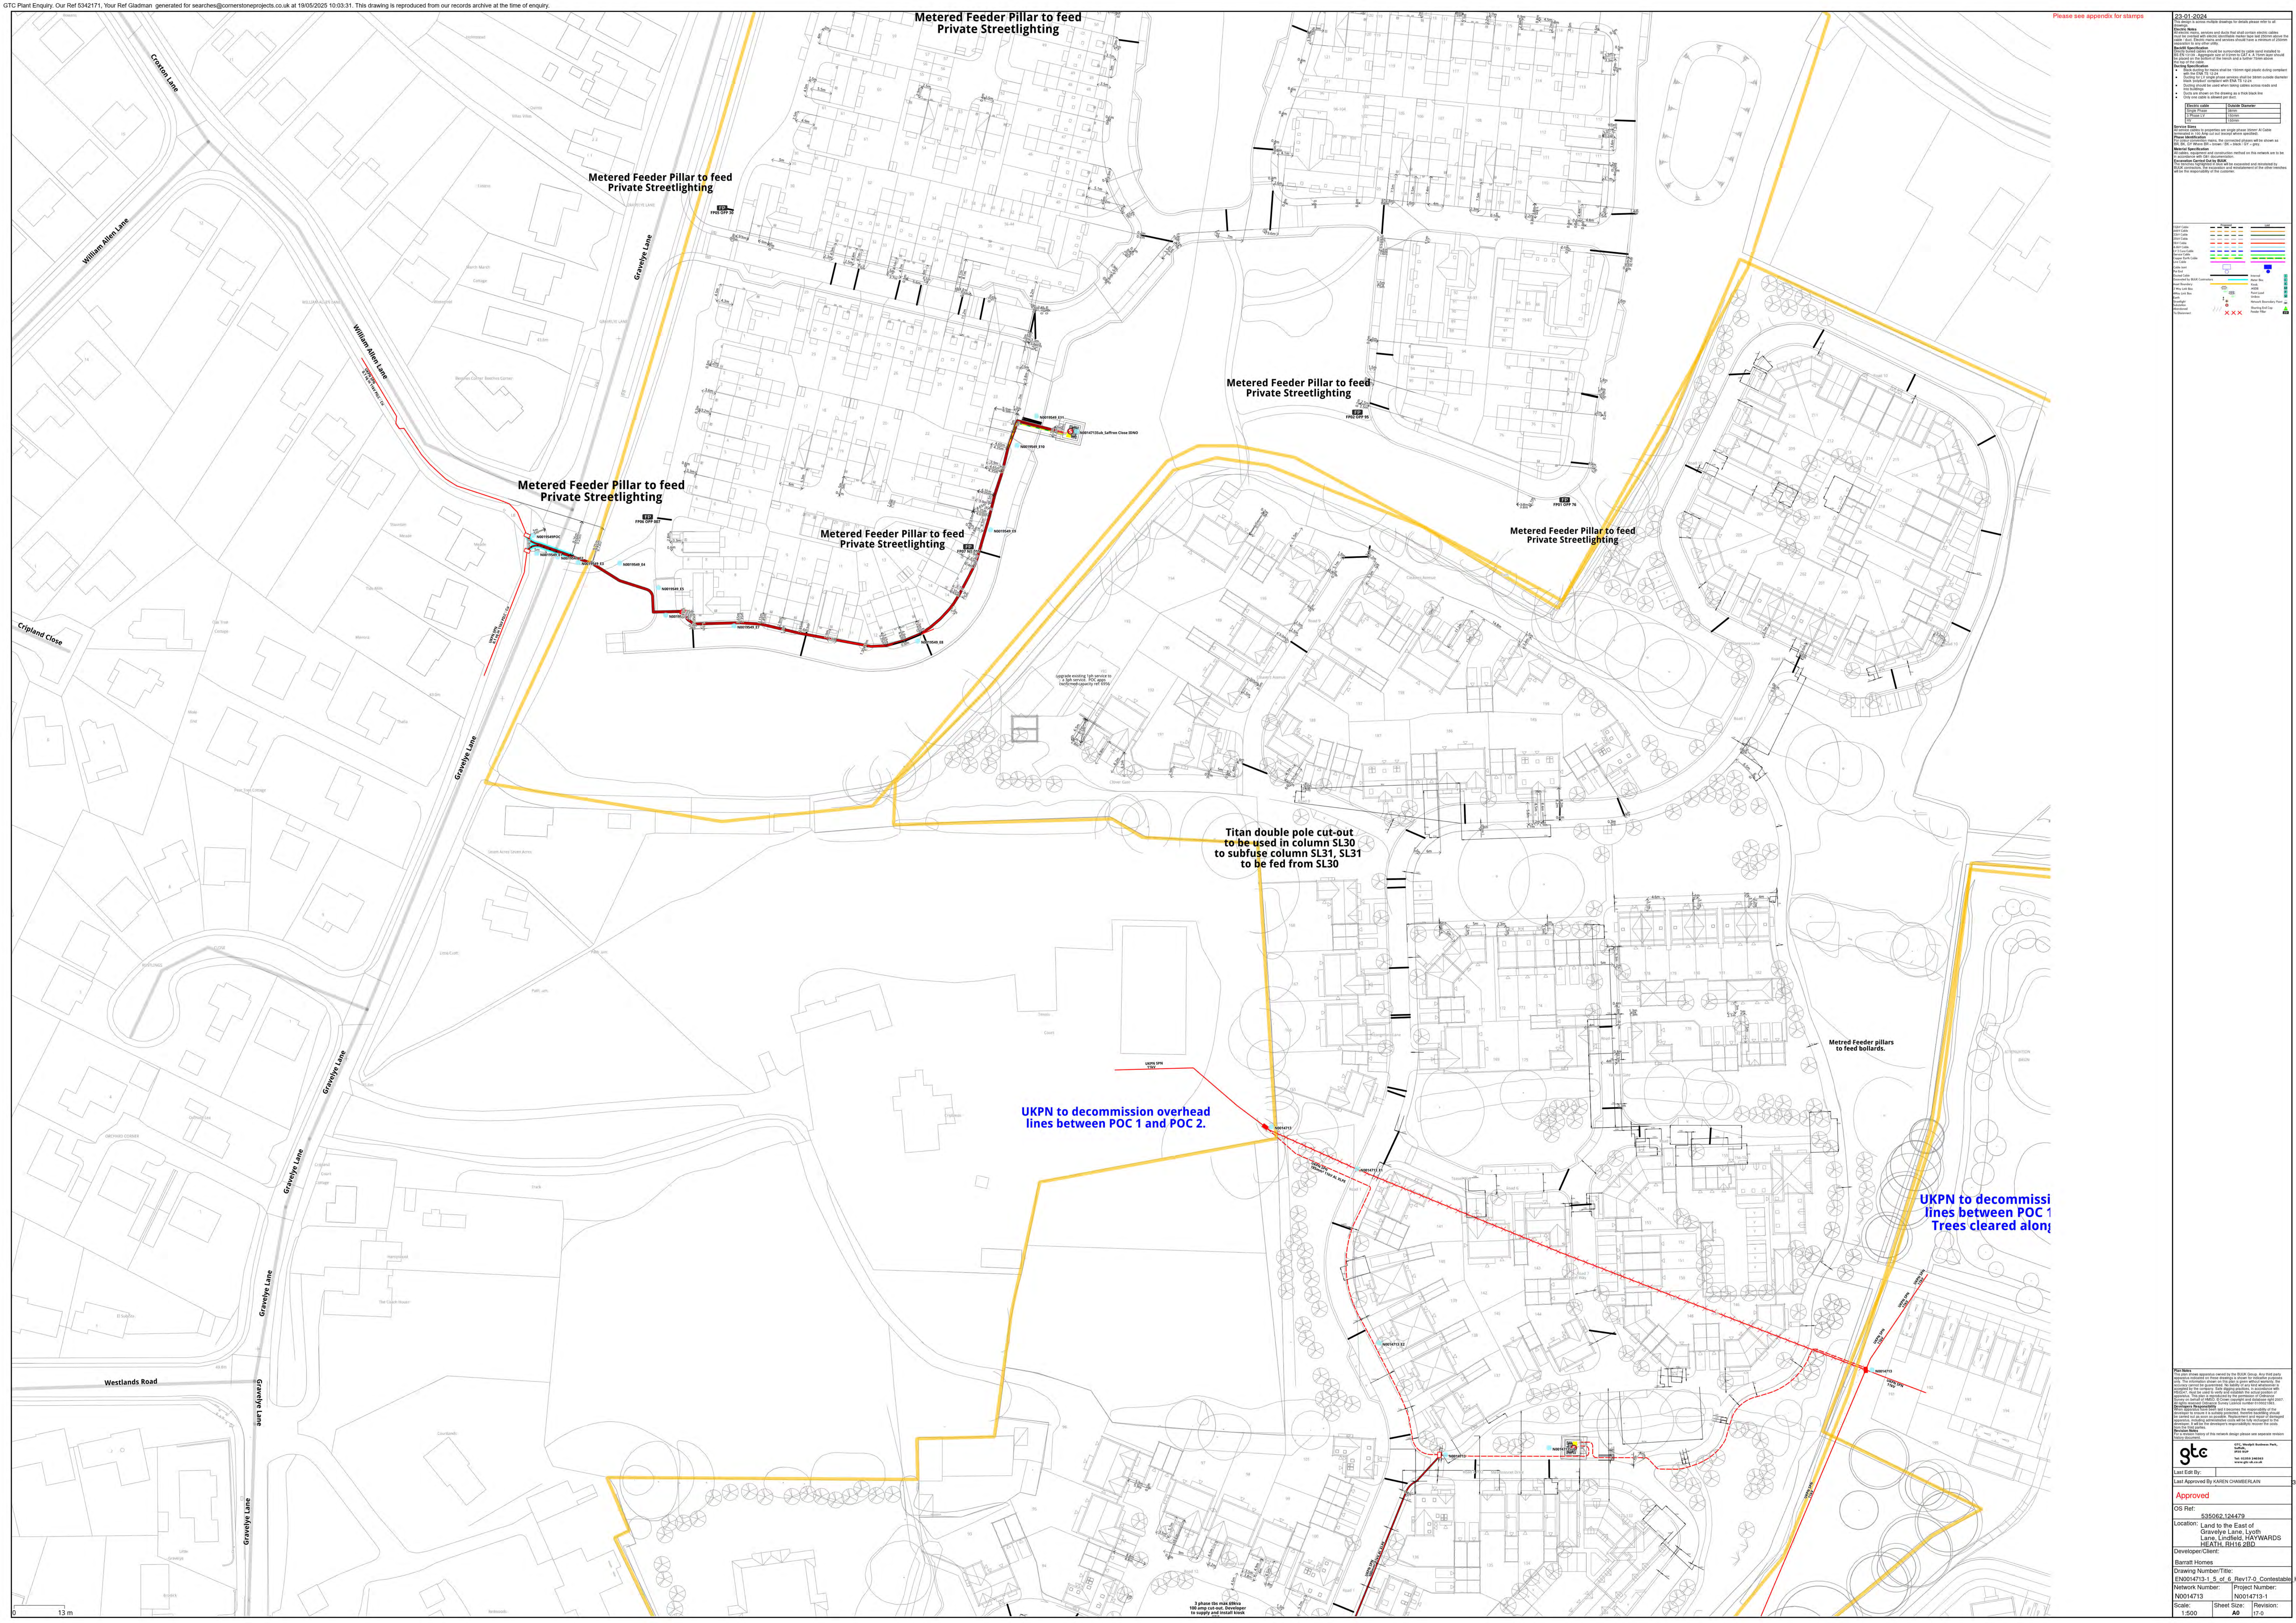

23-01-2024

Please see appendix for stamps

gtec

Last Edit By: Approved



Developer/Client: Barratt Homes

Drawing Number/Title: EN0014713-1-5 of 6 Rev17.0. Certificate

Network Number: N0014713-1

Project Number: N0014713-1

Scale: 1:500

Sheet Size: A0

Revision: 17.0