
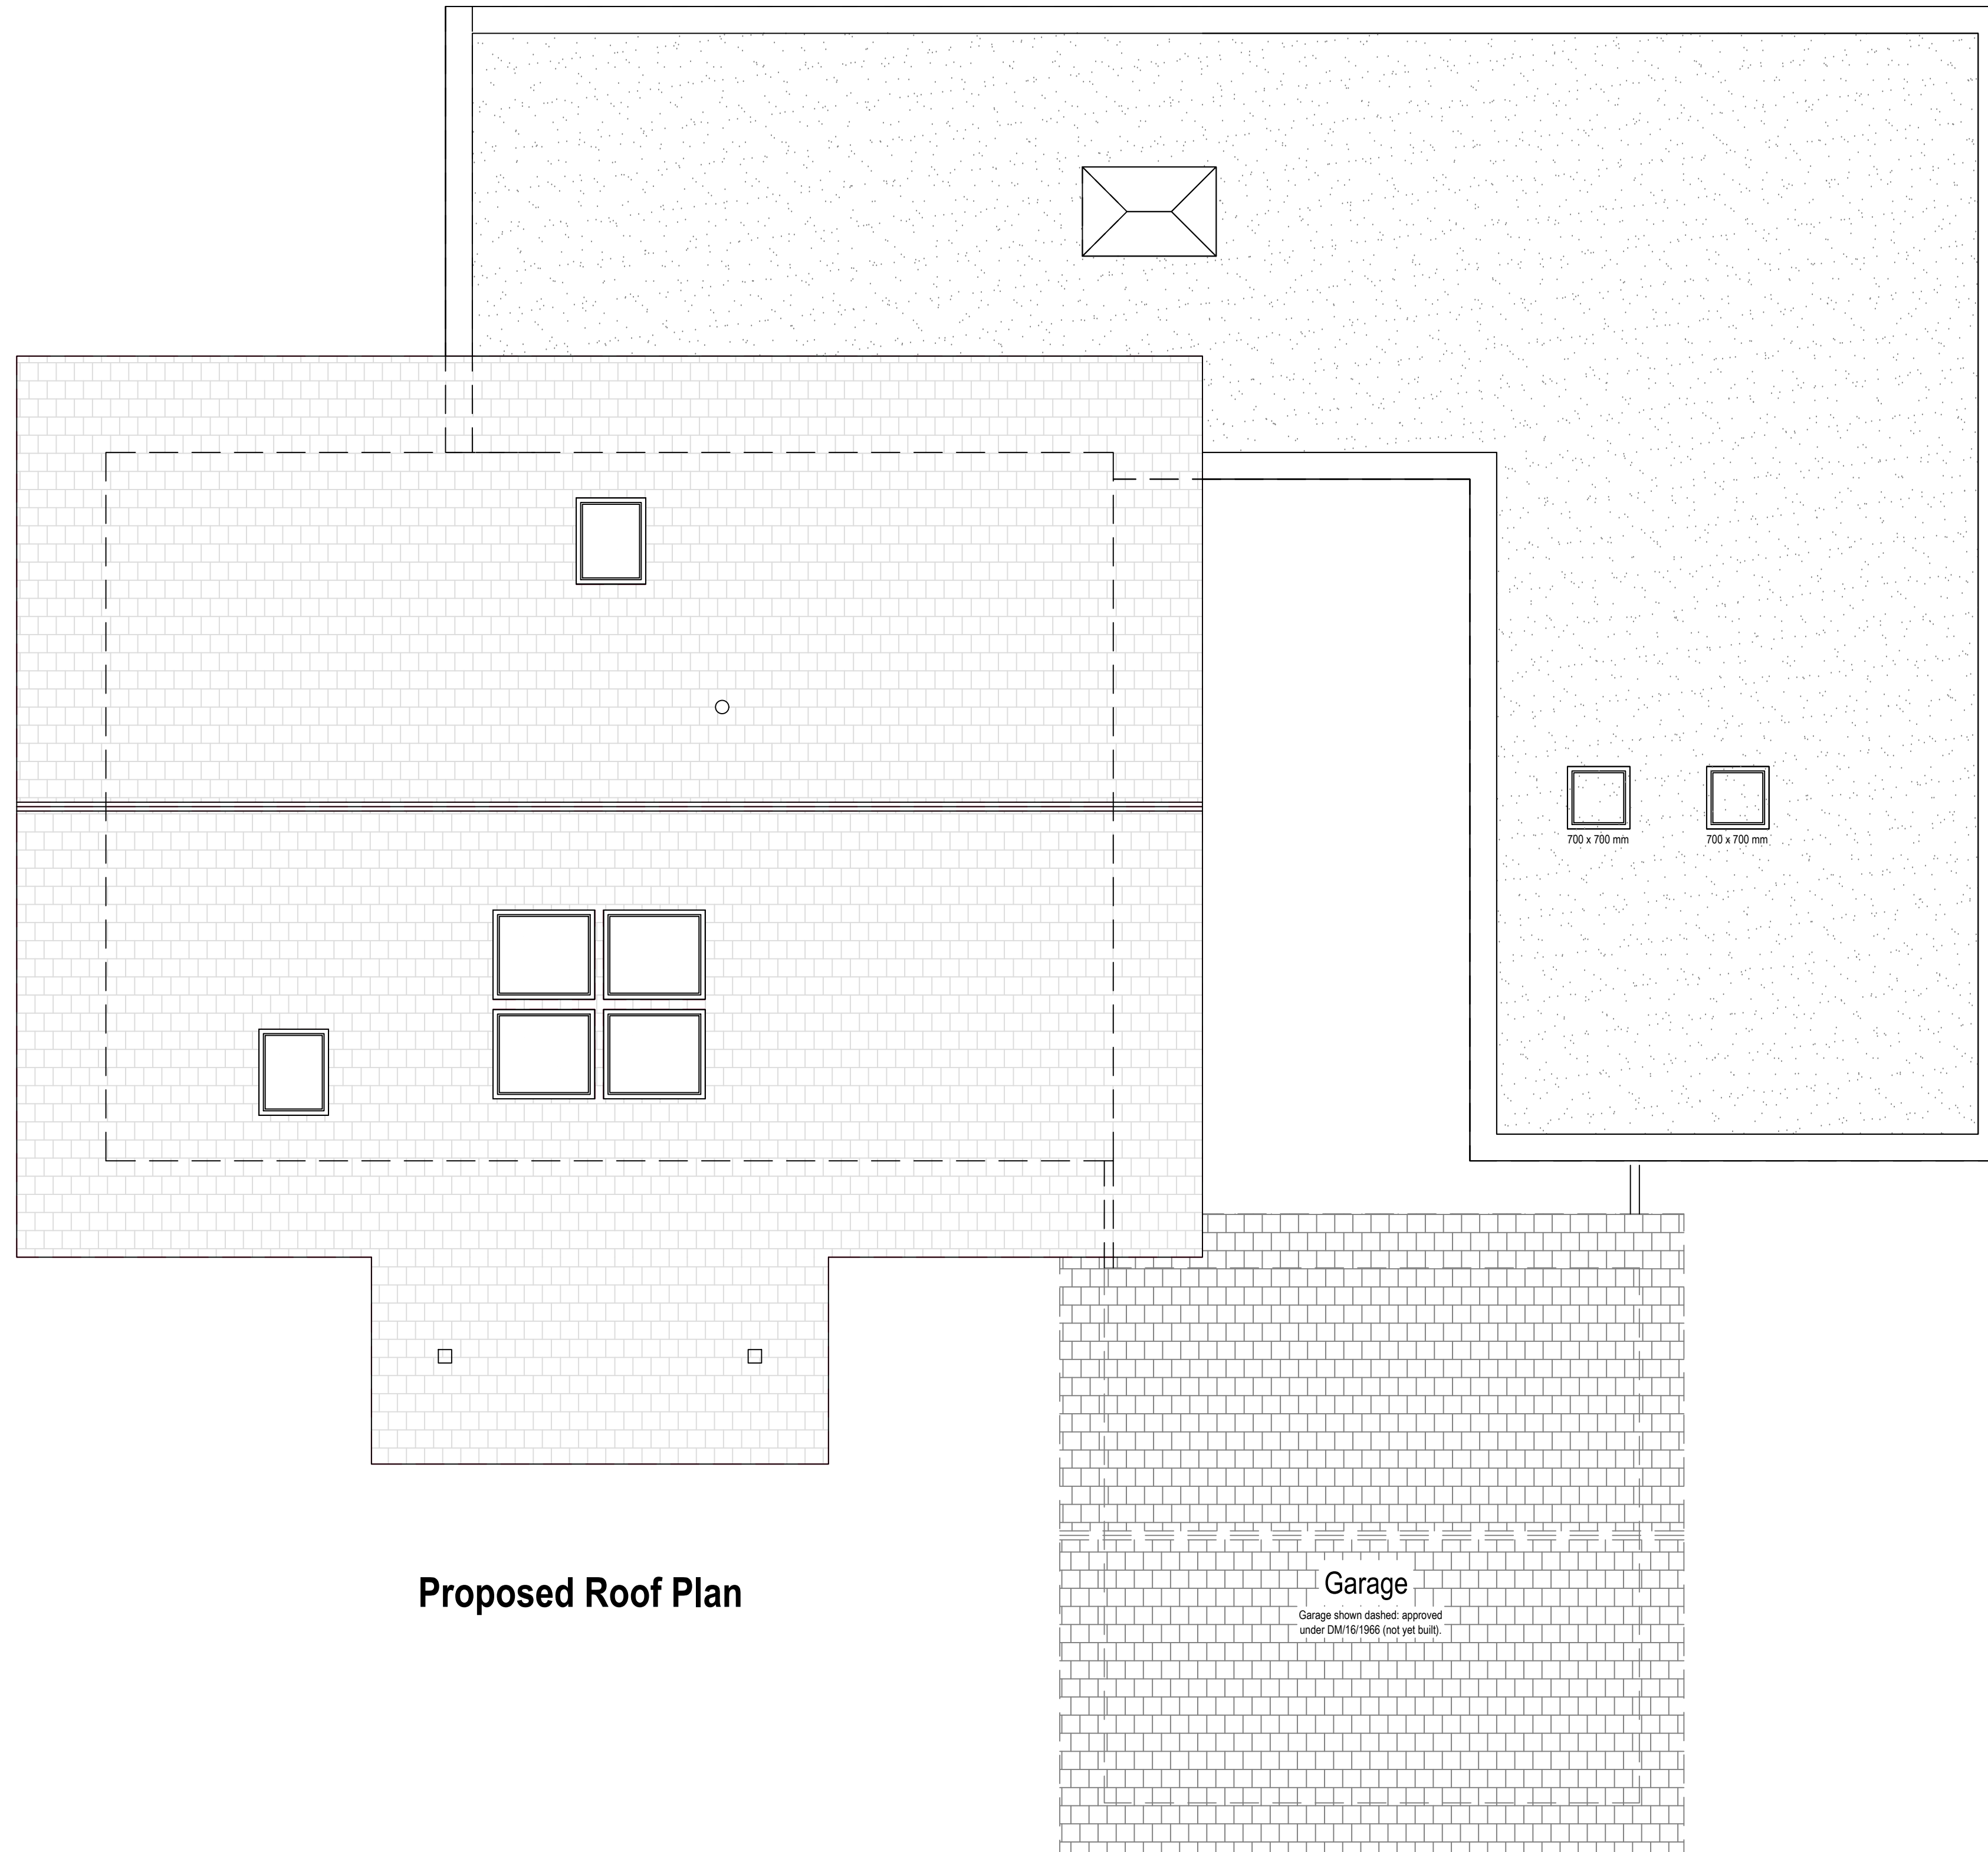



- — — — — Boundary line
- - - - - Demolished
- - - - - Details above
- - - - - Wall outline below roof

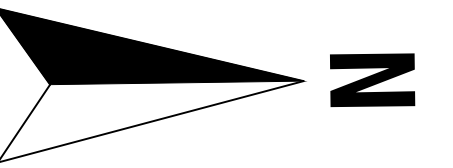

Proposed Roof Plan

Garage

Garage shown dashed: approved under DM/16/1966 (not yet built).

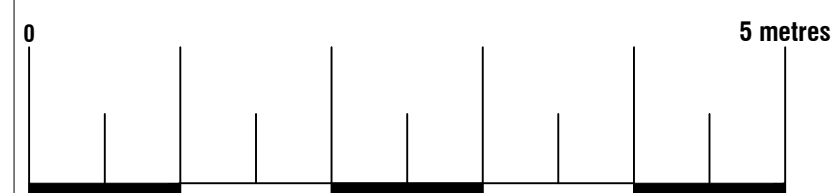

ArkiPlan Architectural Ltd • Enquiries@ArkiPlan.co.uk
Lyttchett House, 13 Freeland Park, Wareham Road, Poole, Dorset, BH16 6FA

Site	The Stables, Crawley Down Road, Felbridge RH19 2PS	Date	09.09.2026		
		Sheet	26-0123	D07	REV 05
		Job	New Extension		
		Scale	1:50 @A1, 1:100 @A3		
Title Number	WSX382071	Title	As Shown		