


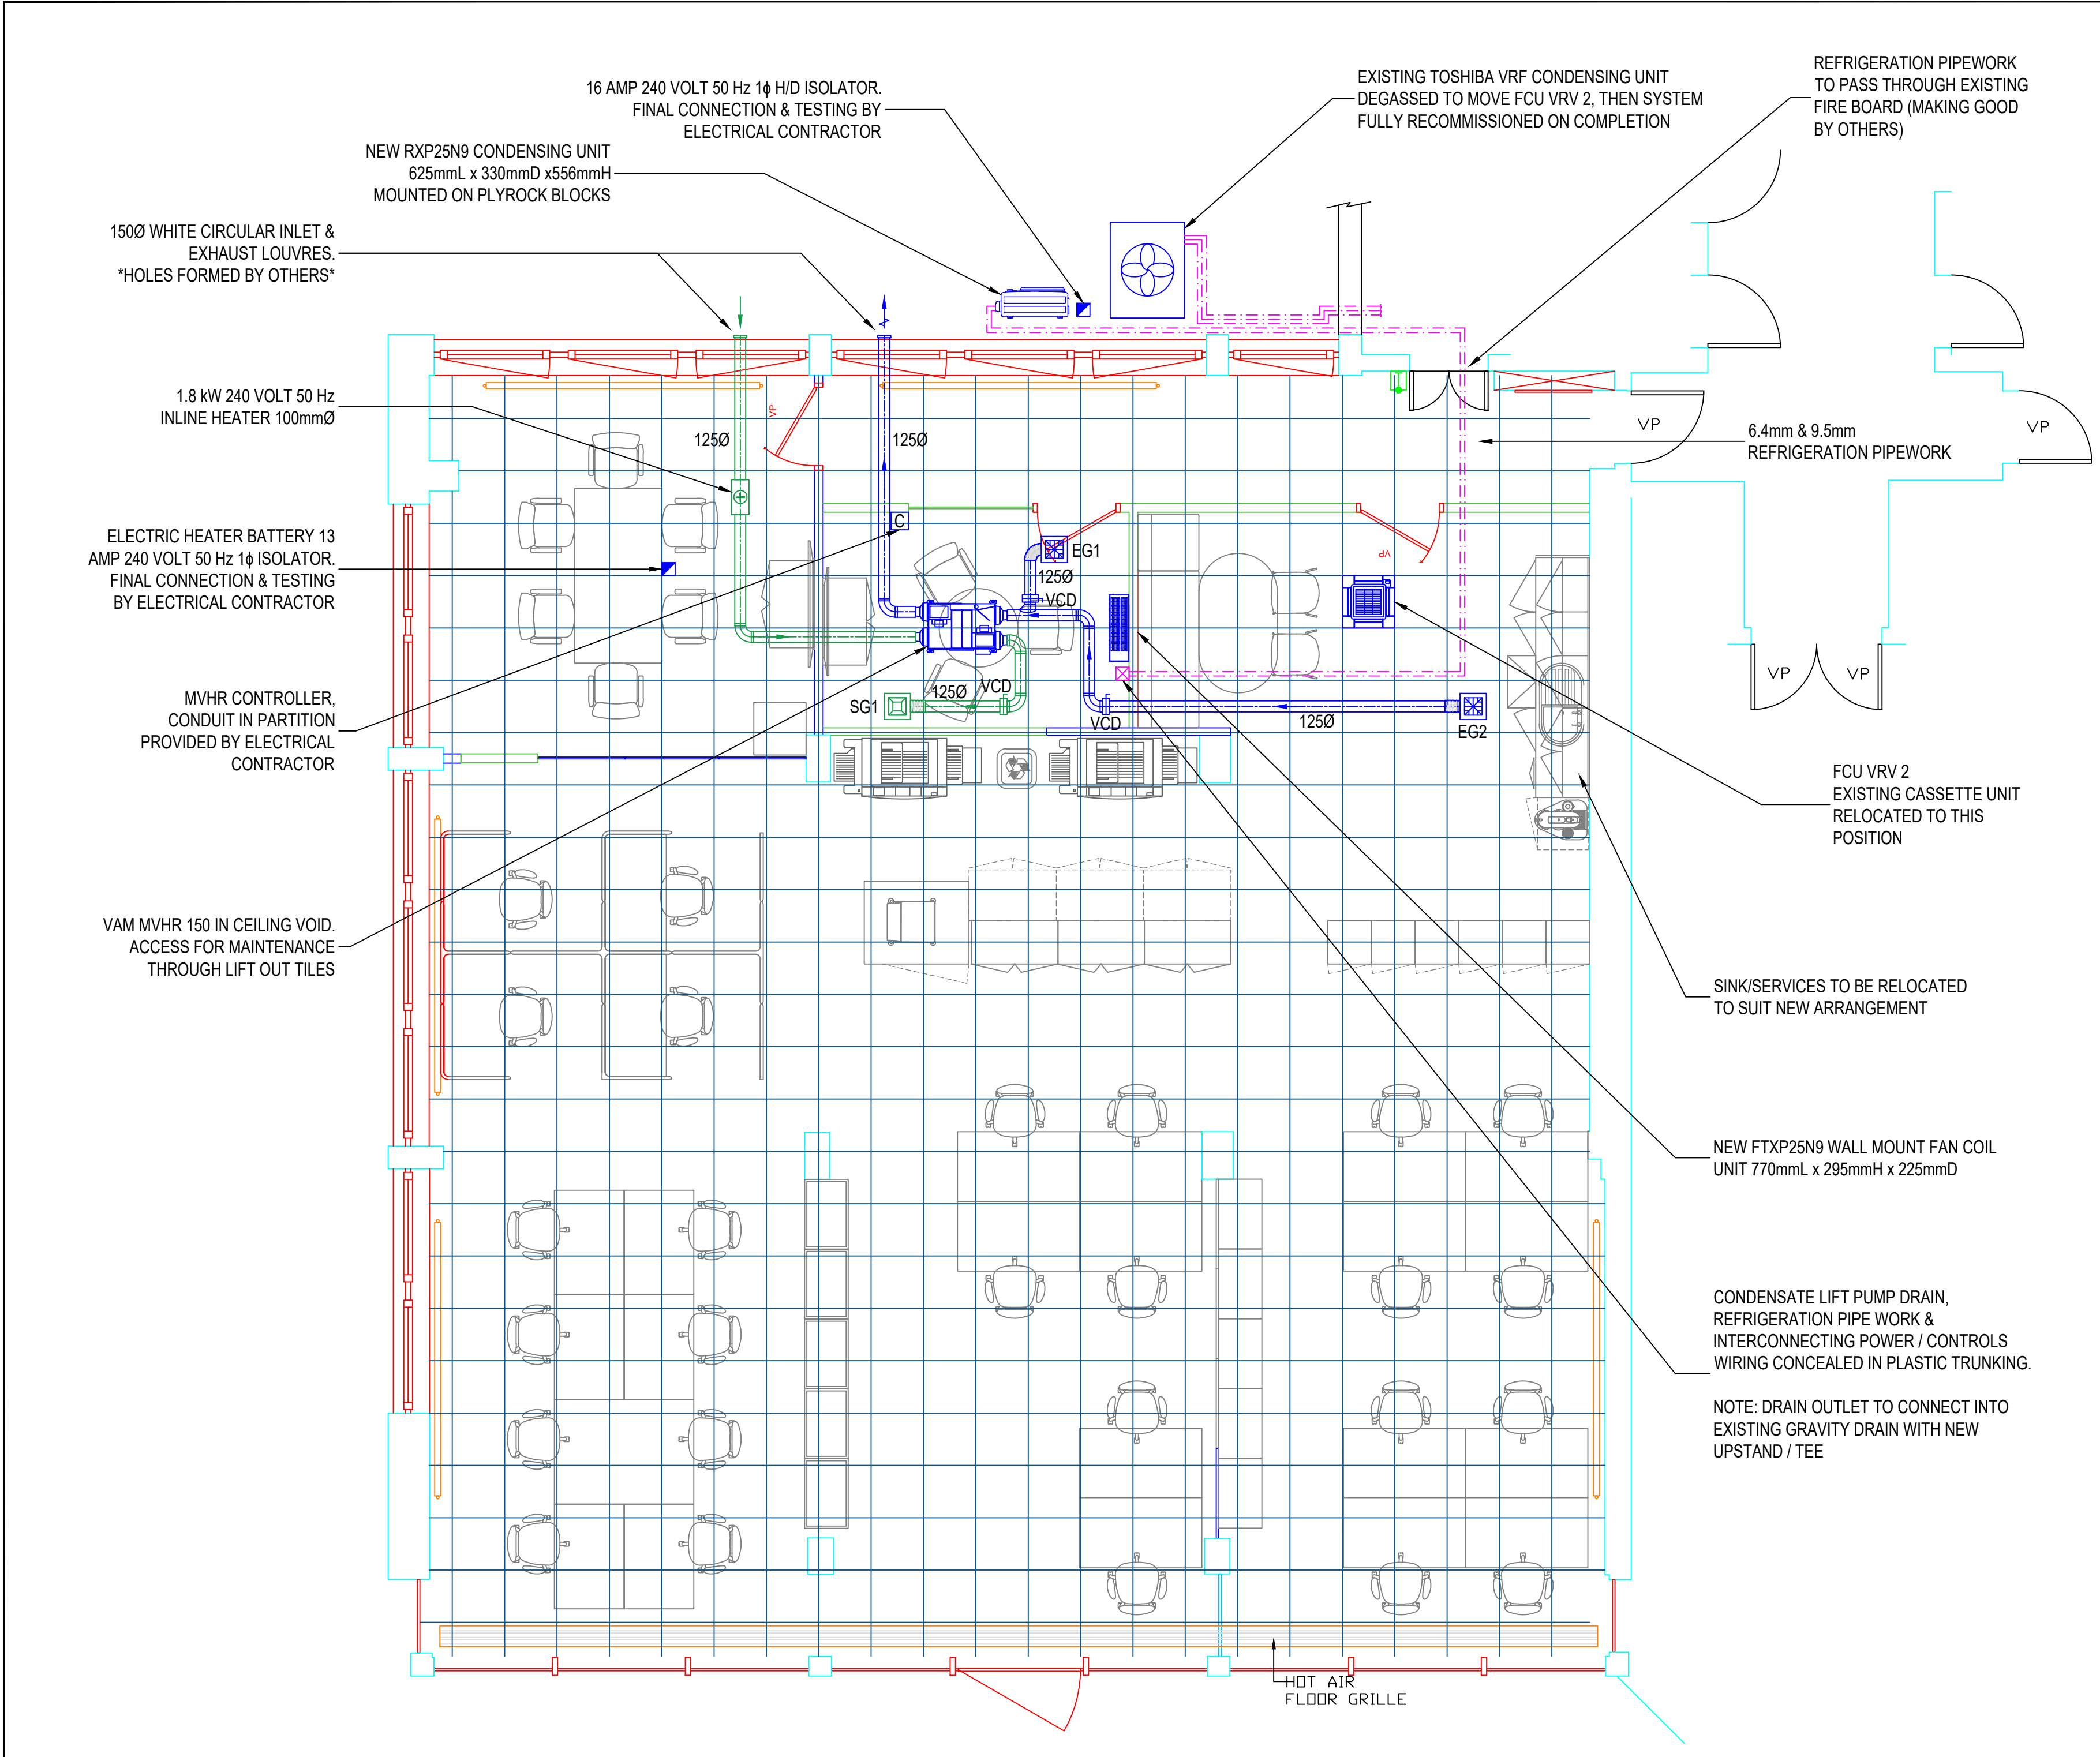

THIS DOCUMENT IS THE COPYRIGHT WORK OF ADVENT DUCTWORK SYSTEMS LTD AND IS MADE AVAILABLE ON THE EXPRESS CONDITION THAT IT SHALL NOT BE USED UNLESS ADVENT DUCTWORK SYSTEMS LTD GIVE WRITTEN PERMISSION FOR ITS USE.



- DO NOT SCALE FROM THIS DRAWING -

LEGEND			
	EXISTING		CROSS TALK ATTENUATOR
	SUPPLY		VCD VOLUME CONTROL DAMPER
	RETURN / EXTRACT		FD FIRE DAMPER
	RECTANGULAR DUCT		AD ACCESS DOOR
	SPIRAL DUCT		SUPPLY GRILLE
	REFRIGERANT PIPE WORK		EXTRACT GRILLE
	CONDENSATE PIPE WORK		

X	XXXXXX	XX	XX.XX.XX
Rev.	Detail.	By	Date

Advent
Ductwork Systems Limited.

7 Westfield Road
Slyfield Industrial Estate
Guildford
Surrey
GU1 1RR
Telephone: 01932 856249

Drawing Status.

PRELIMINARY
FOR DISCUSSION AND APPROVAL

Client.

LUMi

Job Title.

DMH STALLARD
OAKFIELD HOUSE
35 PERRYMOUNT ROAD
HAYWARDS HEATH
RH16 3BW

Drawing Title.

GROUND FLOOR
MECHANICAL G.A.

Drawn.	R. HALL	Checked.	R. POCKOCK
Scale.	1:50	Sheet Size.	A2
		Date.	28.07.2026
Project No.	A26134	Floor No.	G
		Drawing No.	1
		Rev.	0