


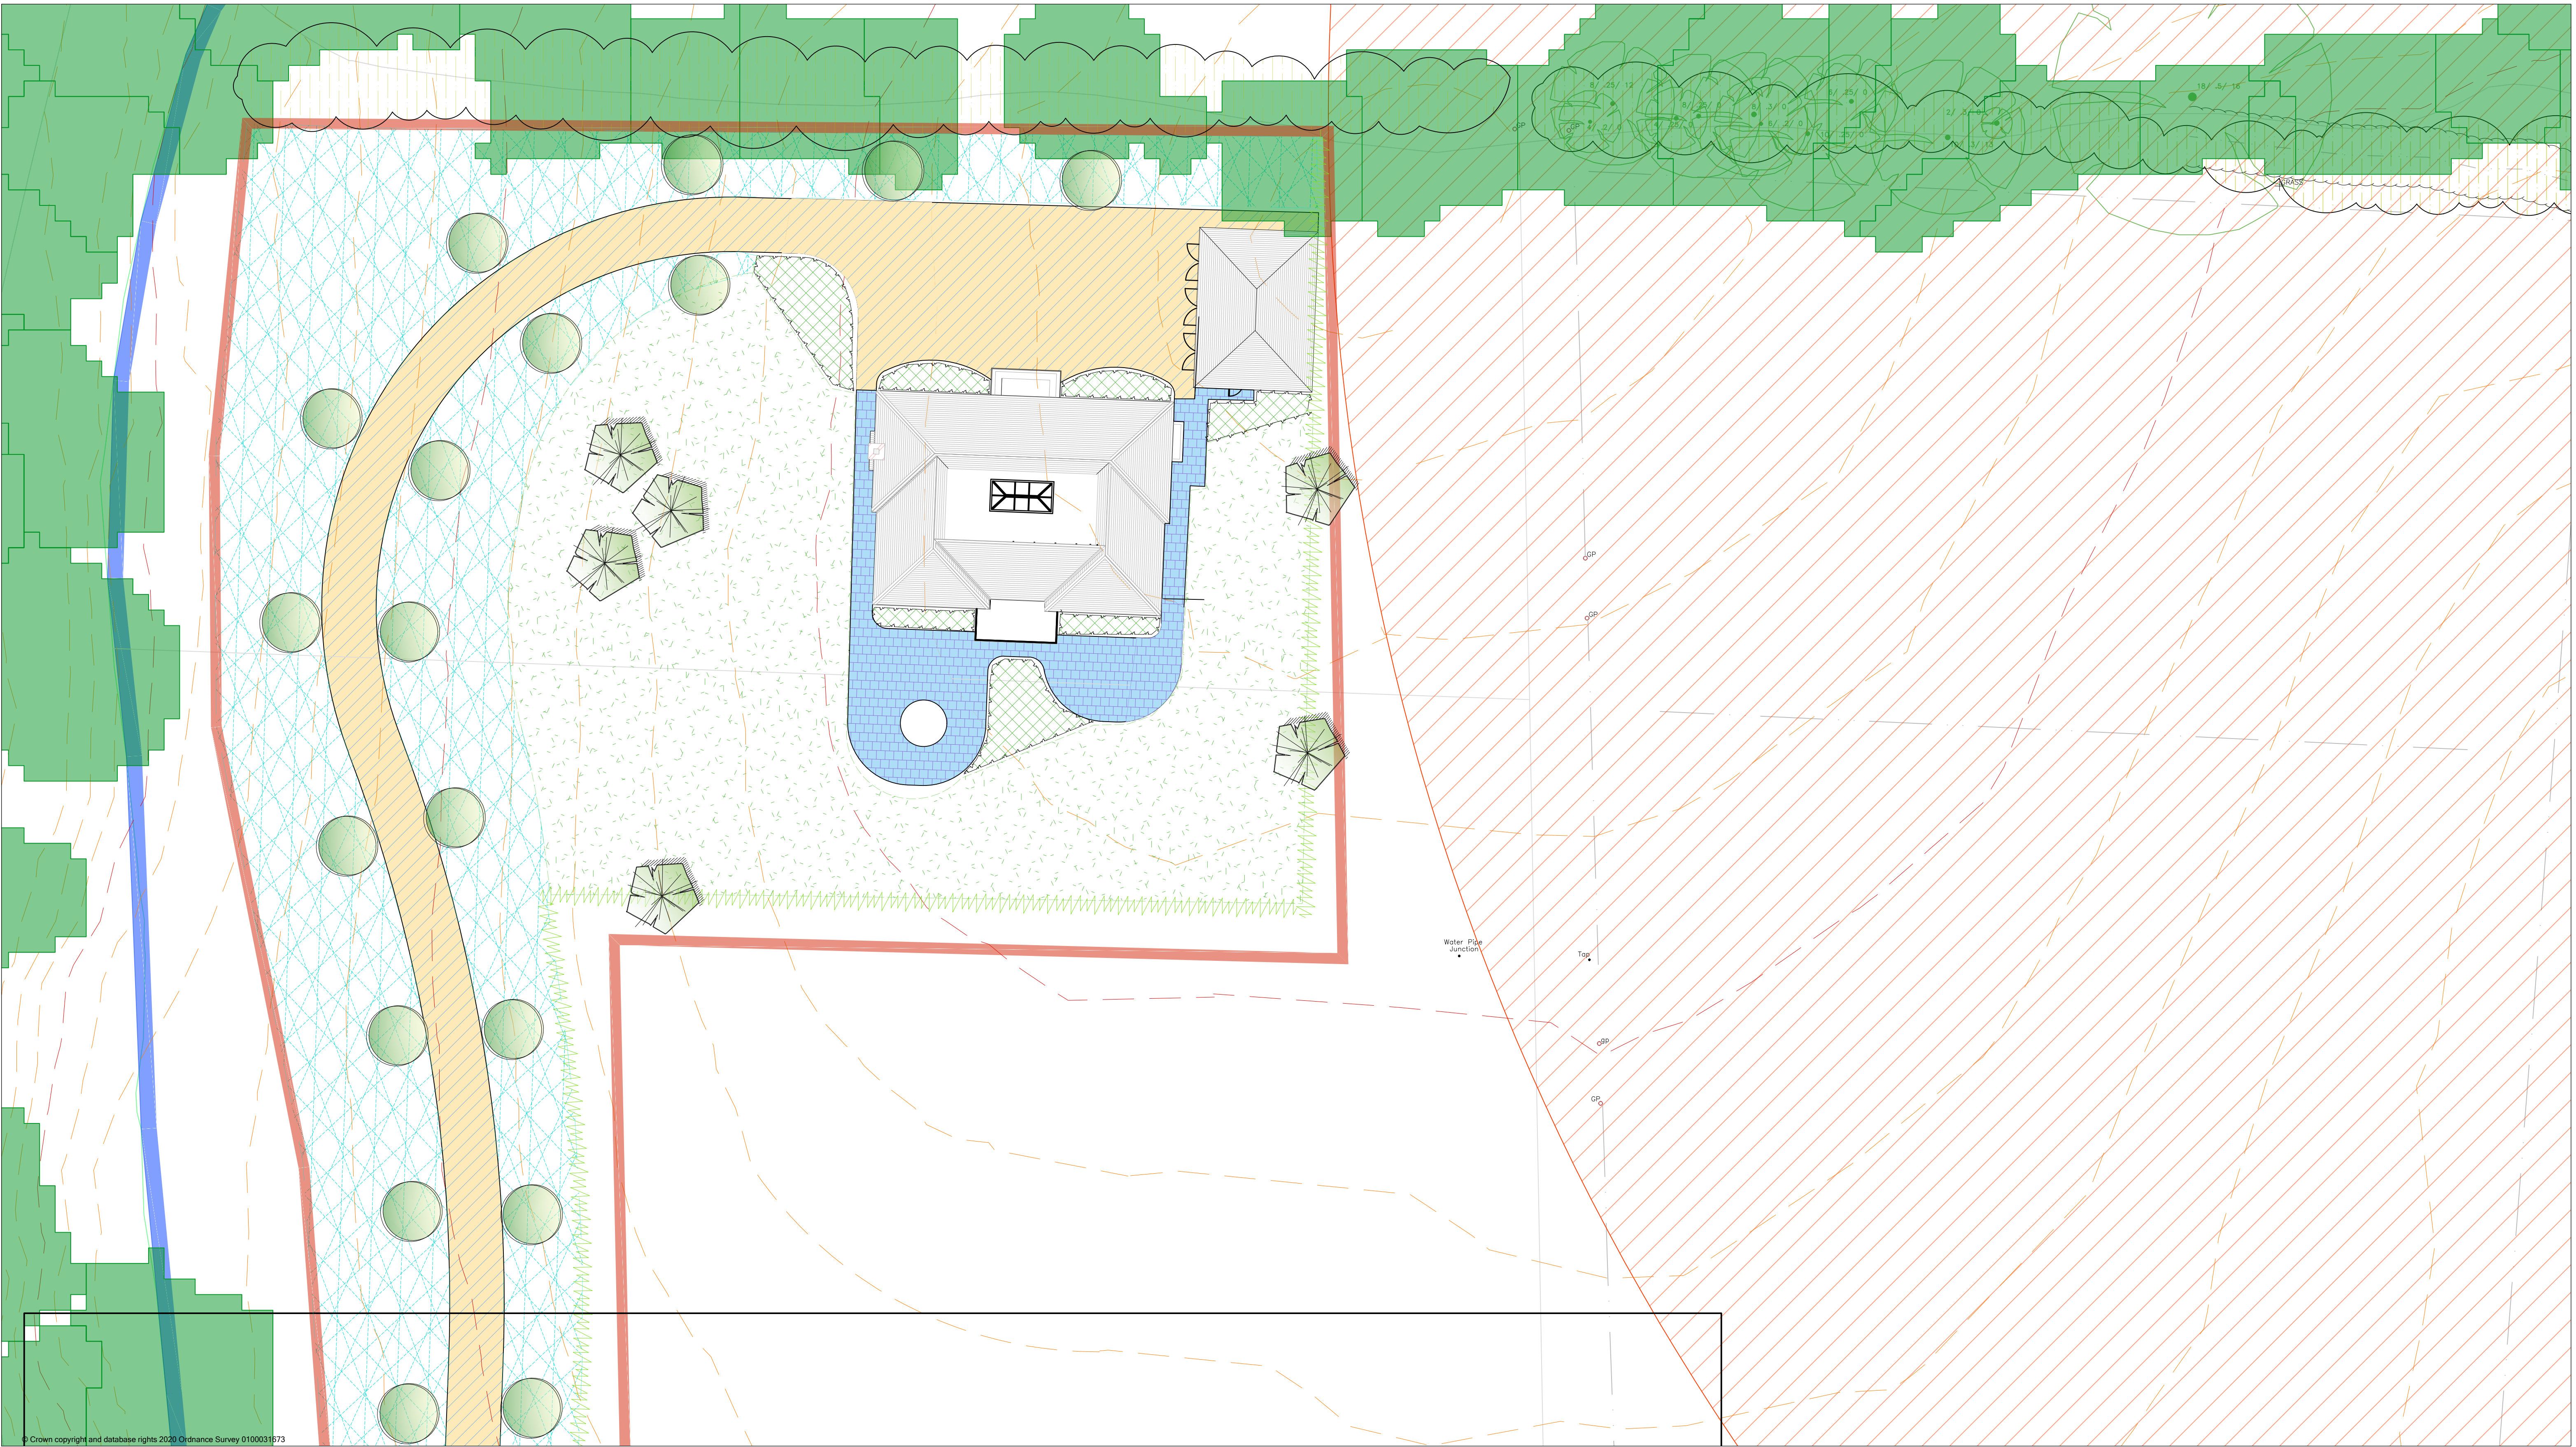

- Red Line Application Area
- Blue Line Area under the control of the applicant
- Land Registry Area of Covenant
- Proposed Alternative Location for Dwelling
- Existing Buildings
- Existing Trees Retained
- Existing Vegetation Retained
- Existing Contours @ 500mm intervals Derived from EA Lidar Data Set
- Proposed New Avenue Trees
- Proposed New Focal Point Ornamental Trees
- Proposed Ground Cover & Low Shrub planting in and around new buildings and garden patio areas
- Proposed Native Species Hedge with Scattered Native Species Trees within Planting mix. Hedgerows under seeded with hedgerows seed mix
- Areas seeded down with amenity grass seed for establishment of short grown grass sward
- Areas seeded down with Wildflower & Grass Seed mix
- Proposed New Access Drive Gravel Surface Finish
- Proposed Patio Area Sandstone Slab Finish



Sheet Location

003-2

003-1

 FURSE LANDSCAPE ARCHITECTS LTD Website: www.furse.net	Southampton Office: 17 Willow Drive Marchwood Southampton Hampshire SO40 4JY Tel: 02380 669 833		Horsham Office: 2 Wayside Cottages Brighton Road Monks Gate Horsham West Sussex BN13 0NE Tel: 01403 891 966 Email: info@furse.net		©Copyright FURSE LANDSCAPE ARCHITECTS LTD Chartered Landscape Architects 2020	
	no.	revision	status		date	
			Draft		Masterplan	
	project	OAKLANDS FARM		General Arrangement		
	client	Anders Dahl & Fiona Bigwood		scale	1:200@ A1	drawn by TRF
planning consultant	Arena Global Management		date	20.09.20	checked	
architect					rev	
AGM-OKL-ALT-003-2						