



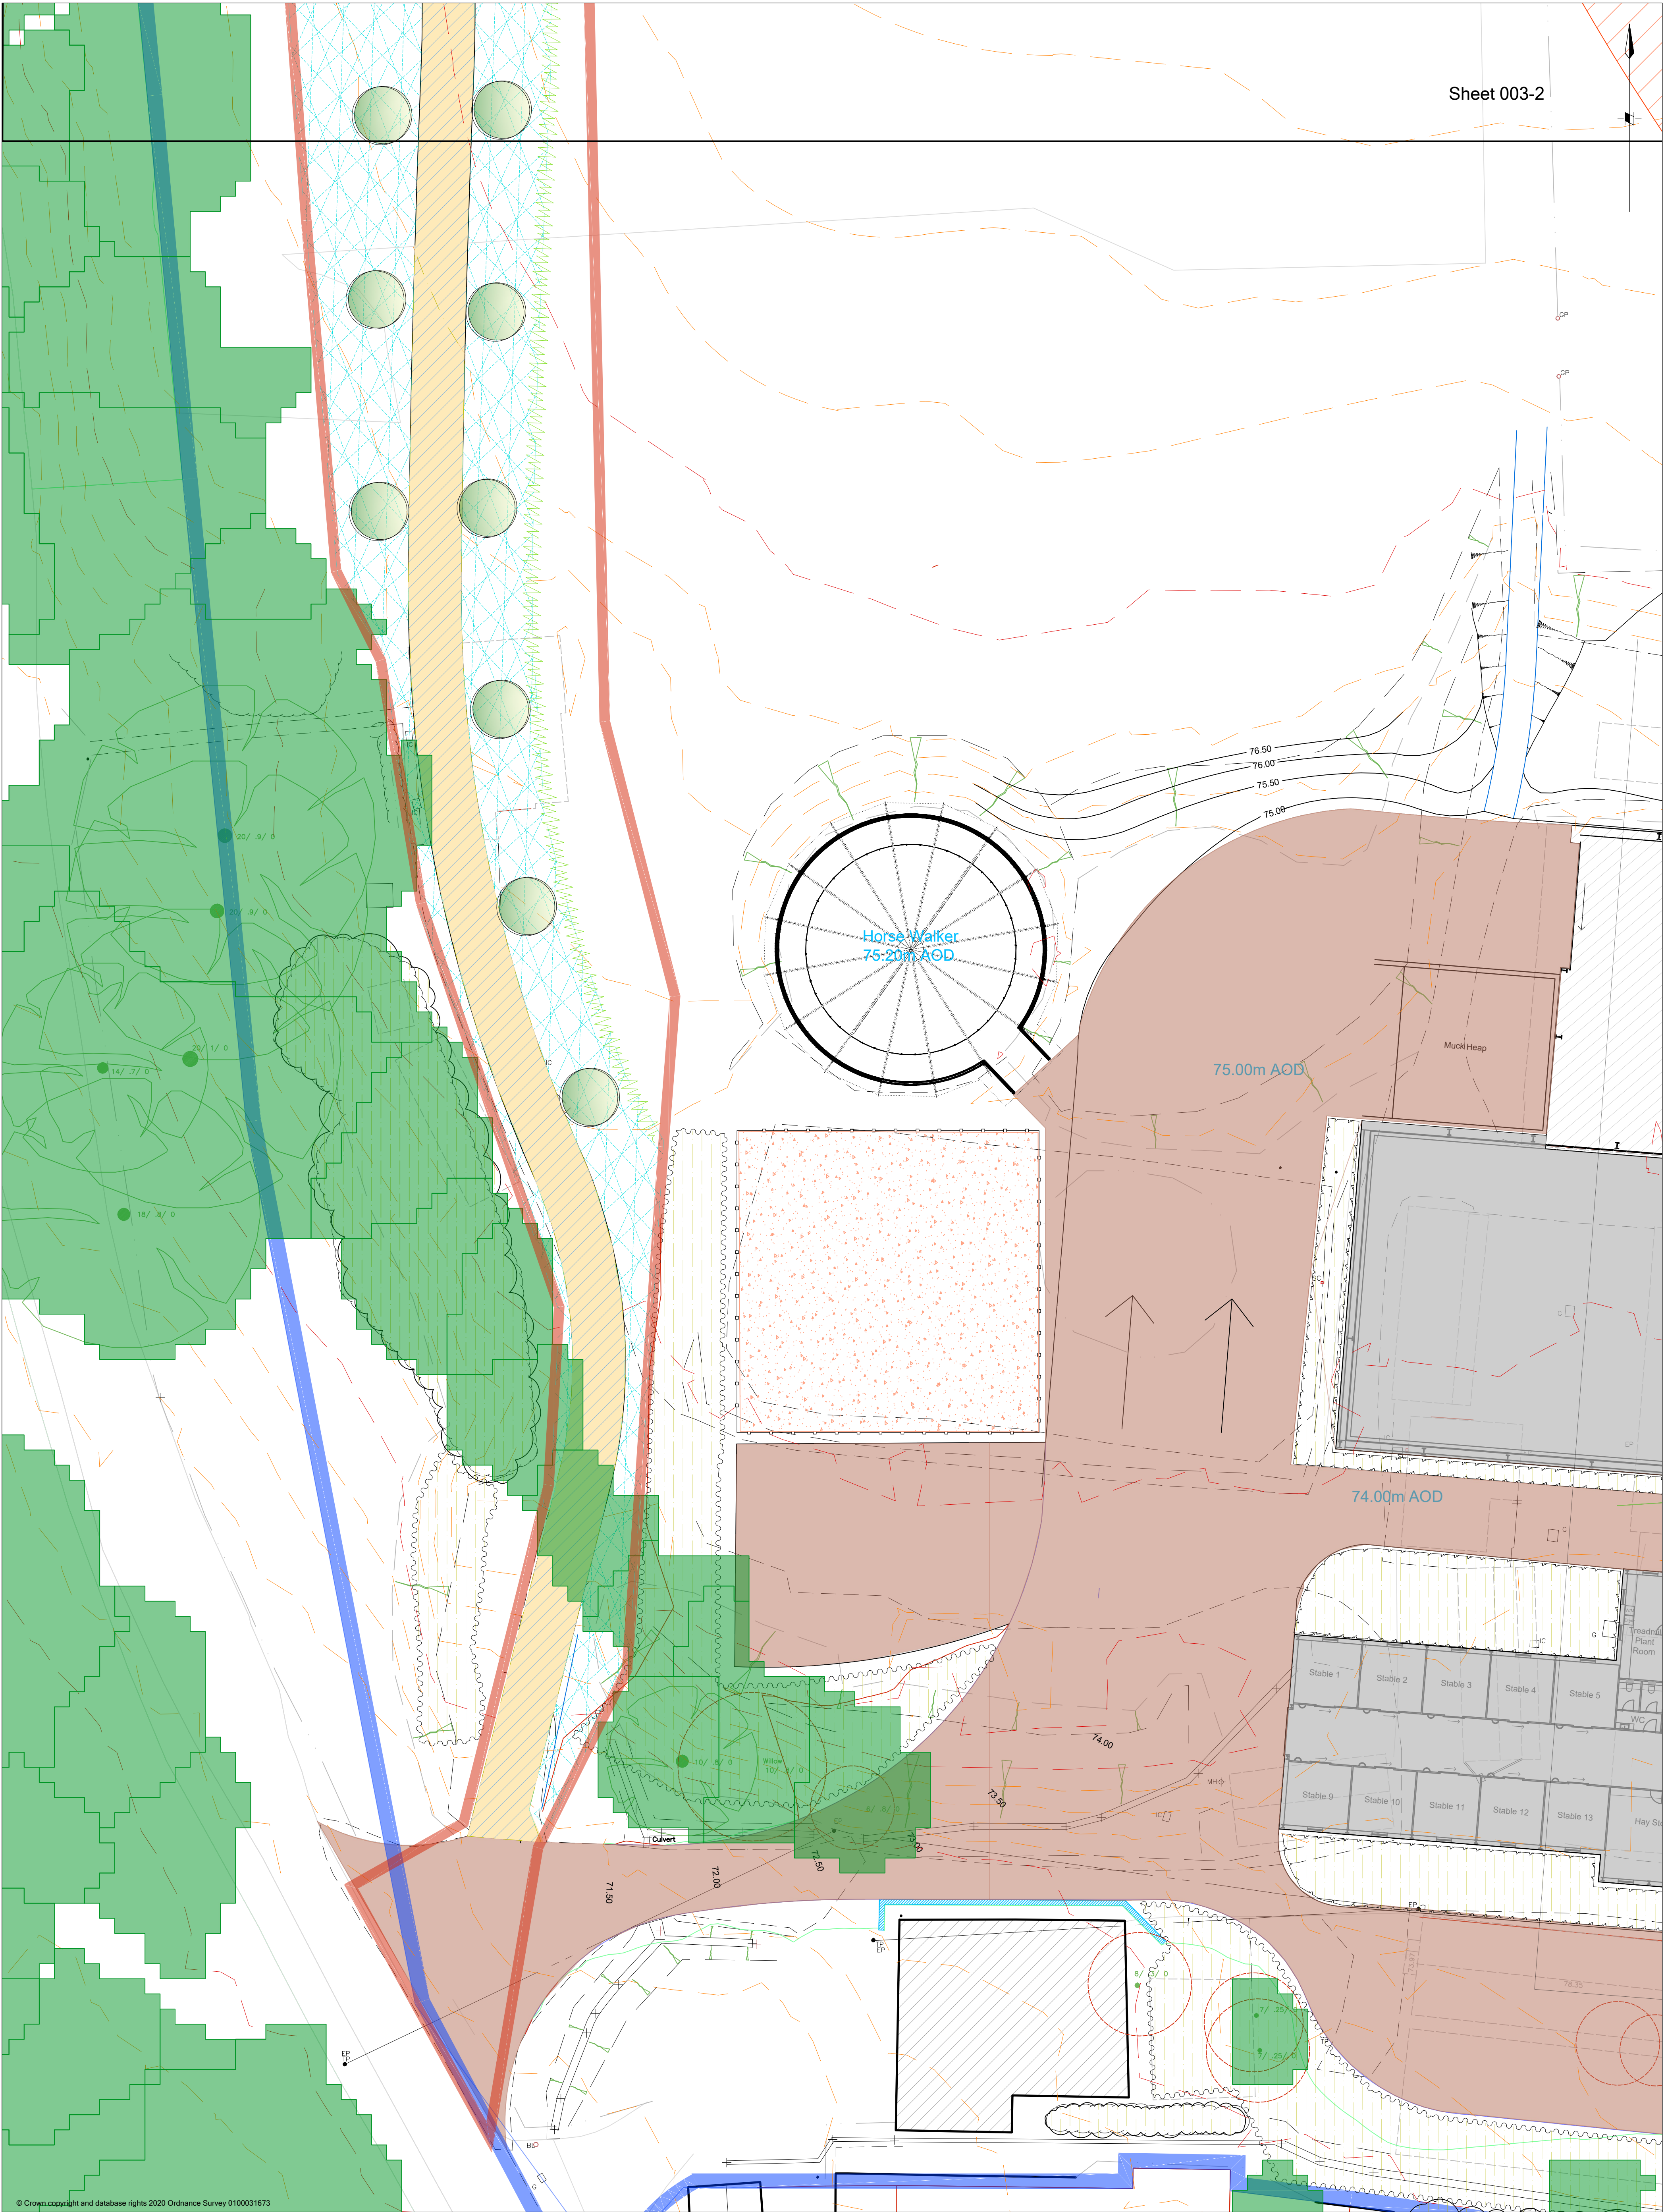

© Crown copyright and database rights 2020 Ordnance Survey 0100031673


- | | | | | | |
|--|---|--|---|--|---|
| | Red Line Application Area | | Proposed New Avenue Trees | | Proposed New Access Drive Gravel Surface Finish |
| | Blue Line Area under the control of the applicant | | Proposed Ground Cover & Low Shrub planting in and around new buildings and garden patio areas | | Existing Yard Area |
| | Land Registry Area of Covenant | | Proposed Native Species Hedge with Scattered Native Species Trees within Planting mix. Hedgerows under seeded with hedgerows seed mix | | |
| | | | Areas seeded down with amenity grass seed for establishment of short grown grass sward | | |
| | | | Areas seeded down with Wildflower & Grass Seed mix | | |

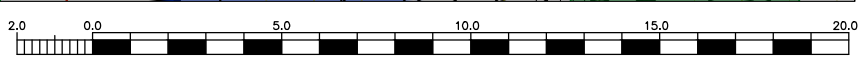

Sheet Location

003-2

003-1

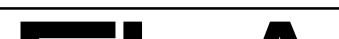 FURSE LANDSCAPE ARCHITECTS LTD Webb: www.furse.net	Southampton Office: 17 Willow Drive Marchwood Southampton Hampshire SO40 4JY Tel: 02380 669 833		revision		date	by	check
	Horsesham Office: 2 Wayside Cottages Brighton Road Monks Gate Horsesham West Sussex RH13 9NE Tel: 01403 891 966 E-mail: info@furse.net		project	Draft			
	OAKLANDS FARM		client	Anders Dahl & Fiona Bigwood			
	planning consultant: Arena Global Management		architect	Masterplan General Arrangement & Landscape Strategy			
©Copyright FURSE LANDSCAPE ARCHITECTS LTD Chartered Landscape Architects 2020		scale: 1:200@ A1		drawn by: TRF	date: 20.09.20	checked:	
		AGM-OKL-ALT-003-1		rev			