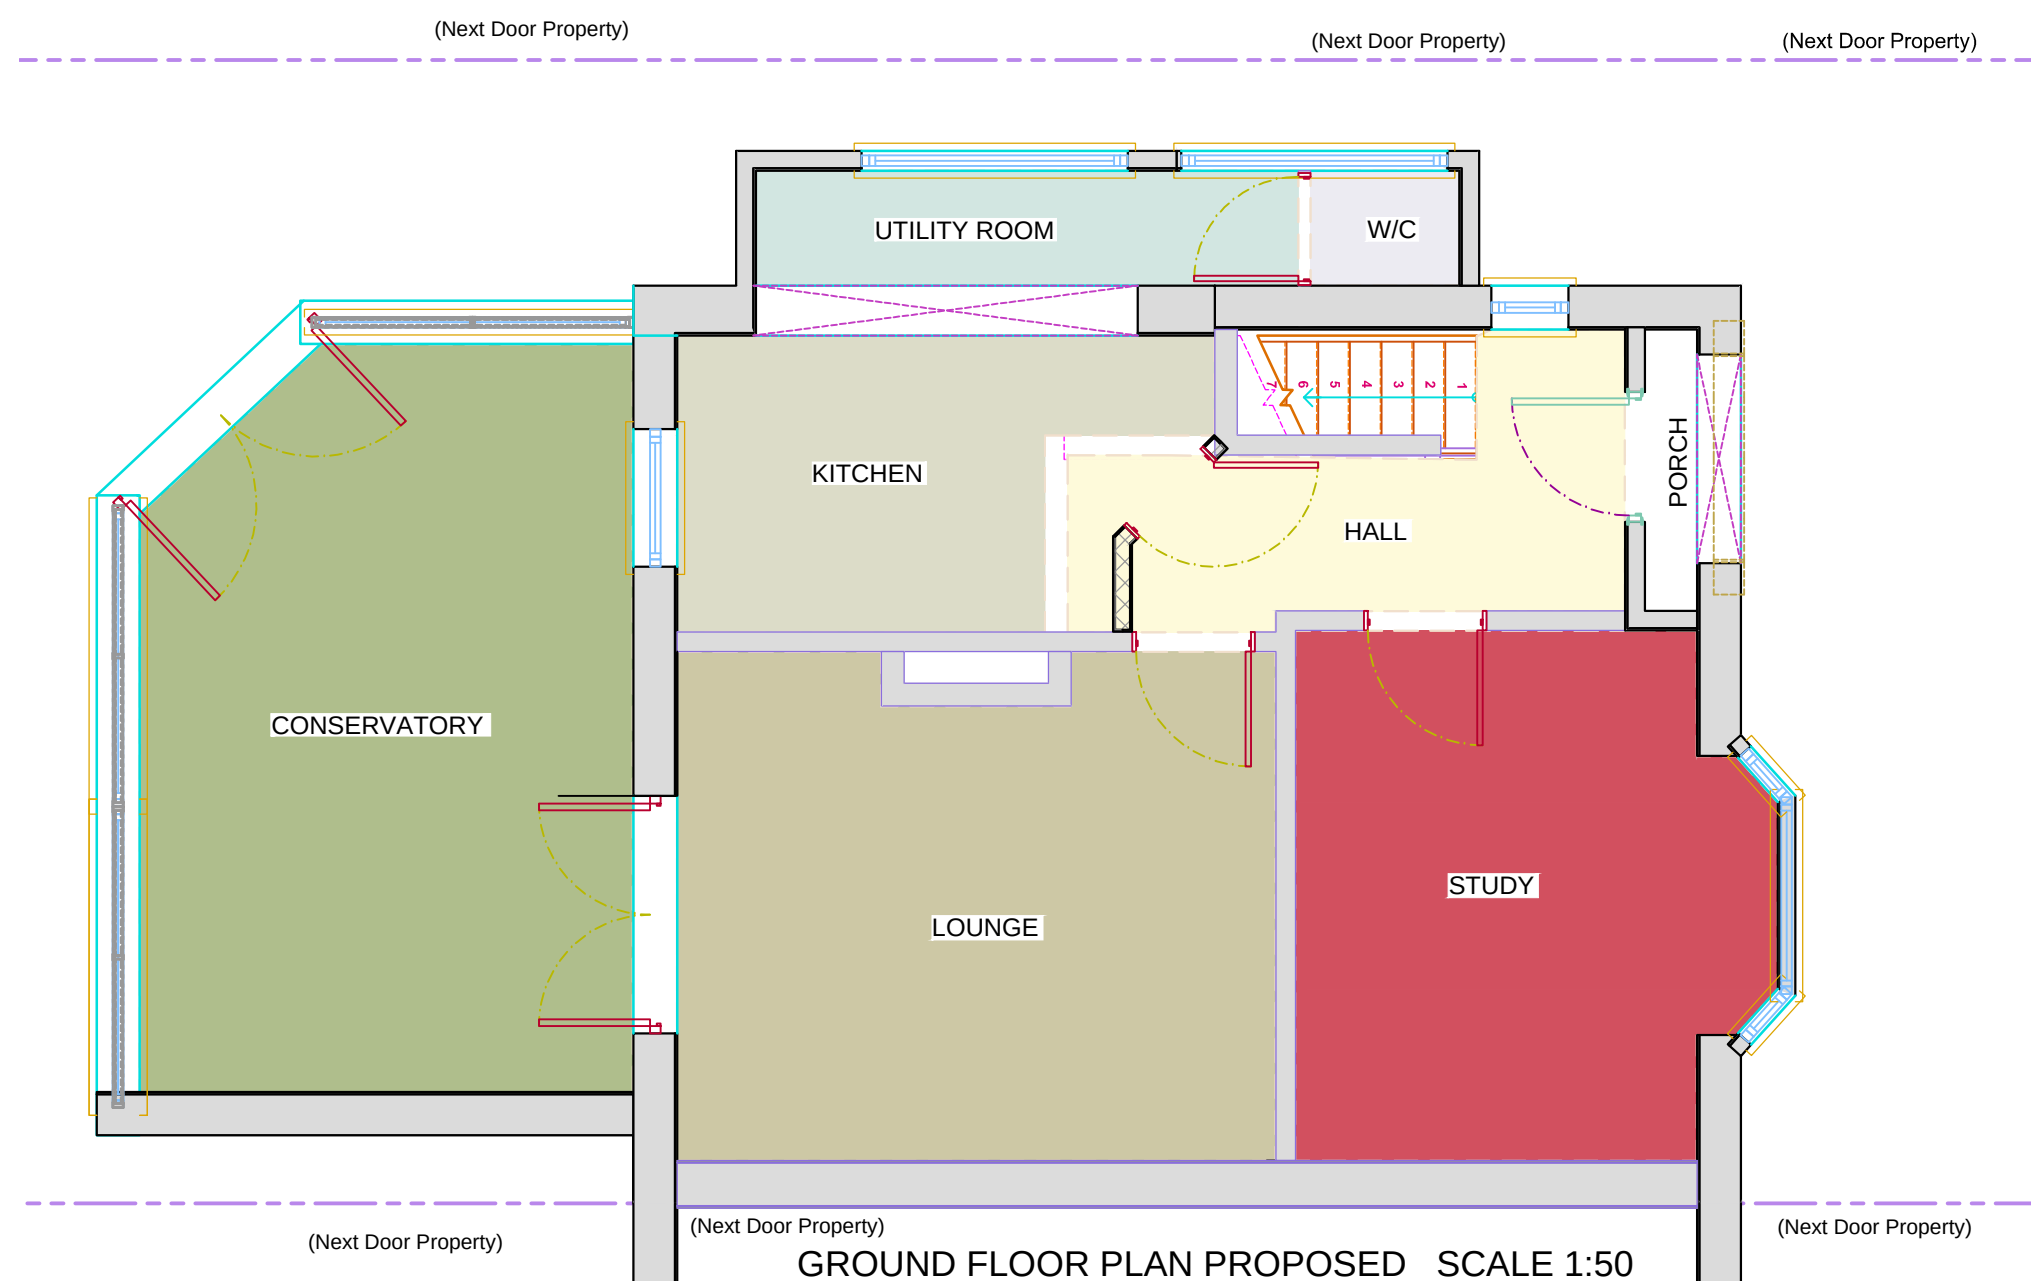


NOTE: For construction, all dimensions must be checked on site and not scaled from this drawing