


LENGTH OF LINE 1 AT GROUND LEVEL: 423.330M

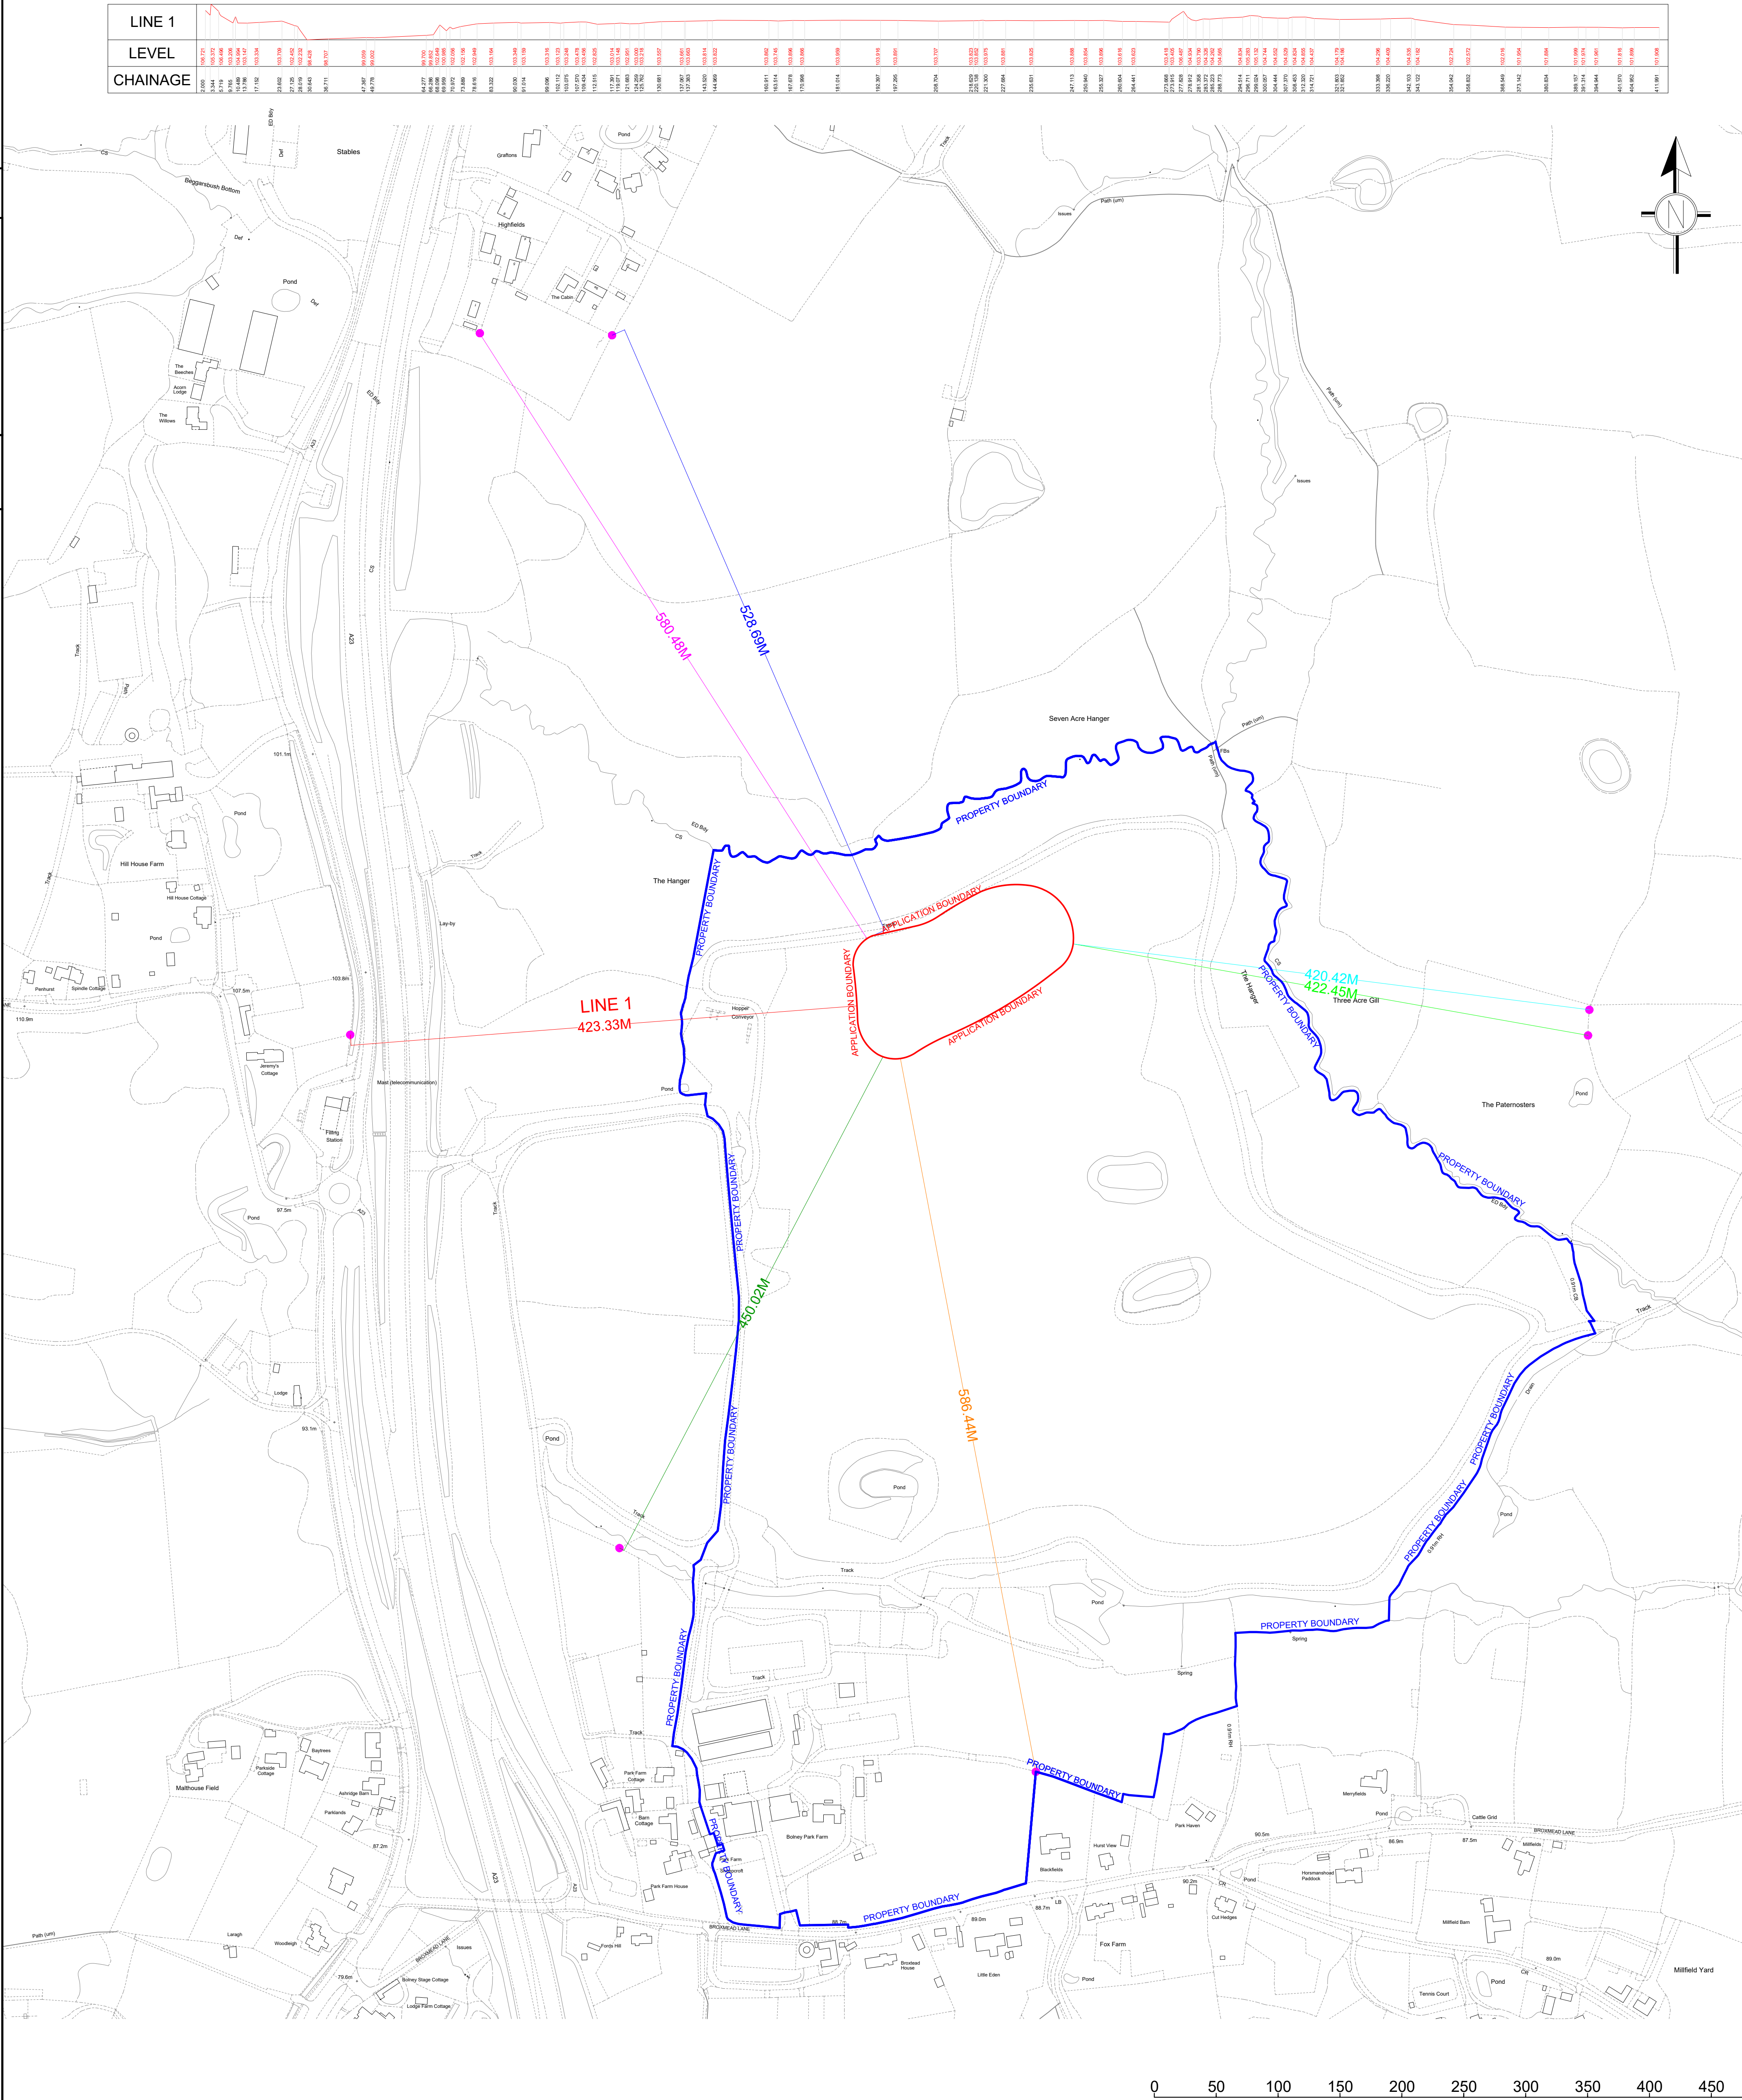

M J FULLER SOLUTIONS Ltd.
HULLBRIDGE - HOCKLEY - ESSEX
Tel: 07939 088 292
Email: matt@mjfullersolutions.co.uk



Drawing Title: DIMENSIONS TO NEIGHBOURING PROPERTIES			
Sheet Size: A1	Original Scale: 1:2500	Designed/Drawn: RC Date 24.01.26	Checked: MJF Date 24.01.26
Status: -	Drawing Number: MJF_240126_104	Authorised: MJF Date 24.01.26	Rev: -

NOTES:
1. THIS DRAWING IS TO BE READ IN CONJUNCTION WITH ALL RELEVANT INFORMATION ISSUED BY OTHERS FOR THIS PROJECT AND THE SPECIFICATION.
2. DO NOT SCALE FROM THIS DRAWING.
3. FOR SETTING OUT DIMENSIONS AND LEVELS REFER TO RELEVANT DRAWINGS AND THOSE BY OTHERS.

Project:
BOLNEY PARK FARM
Client:
JESTER FARM SERVICES