

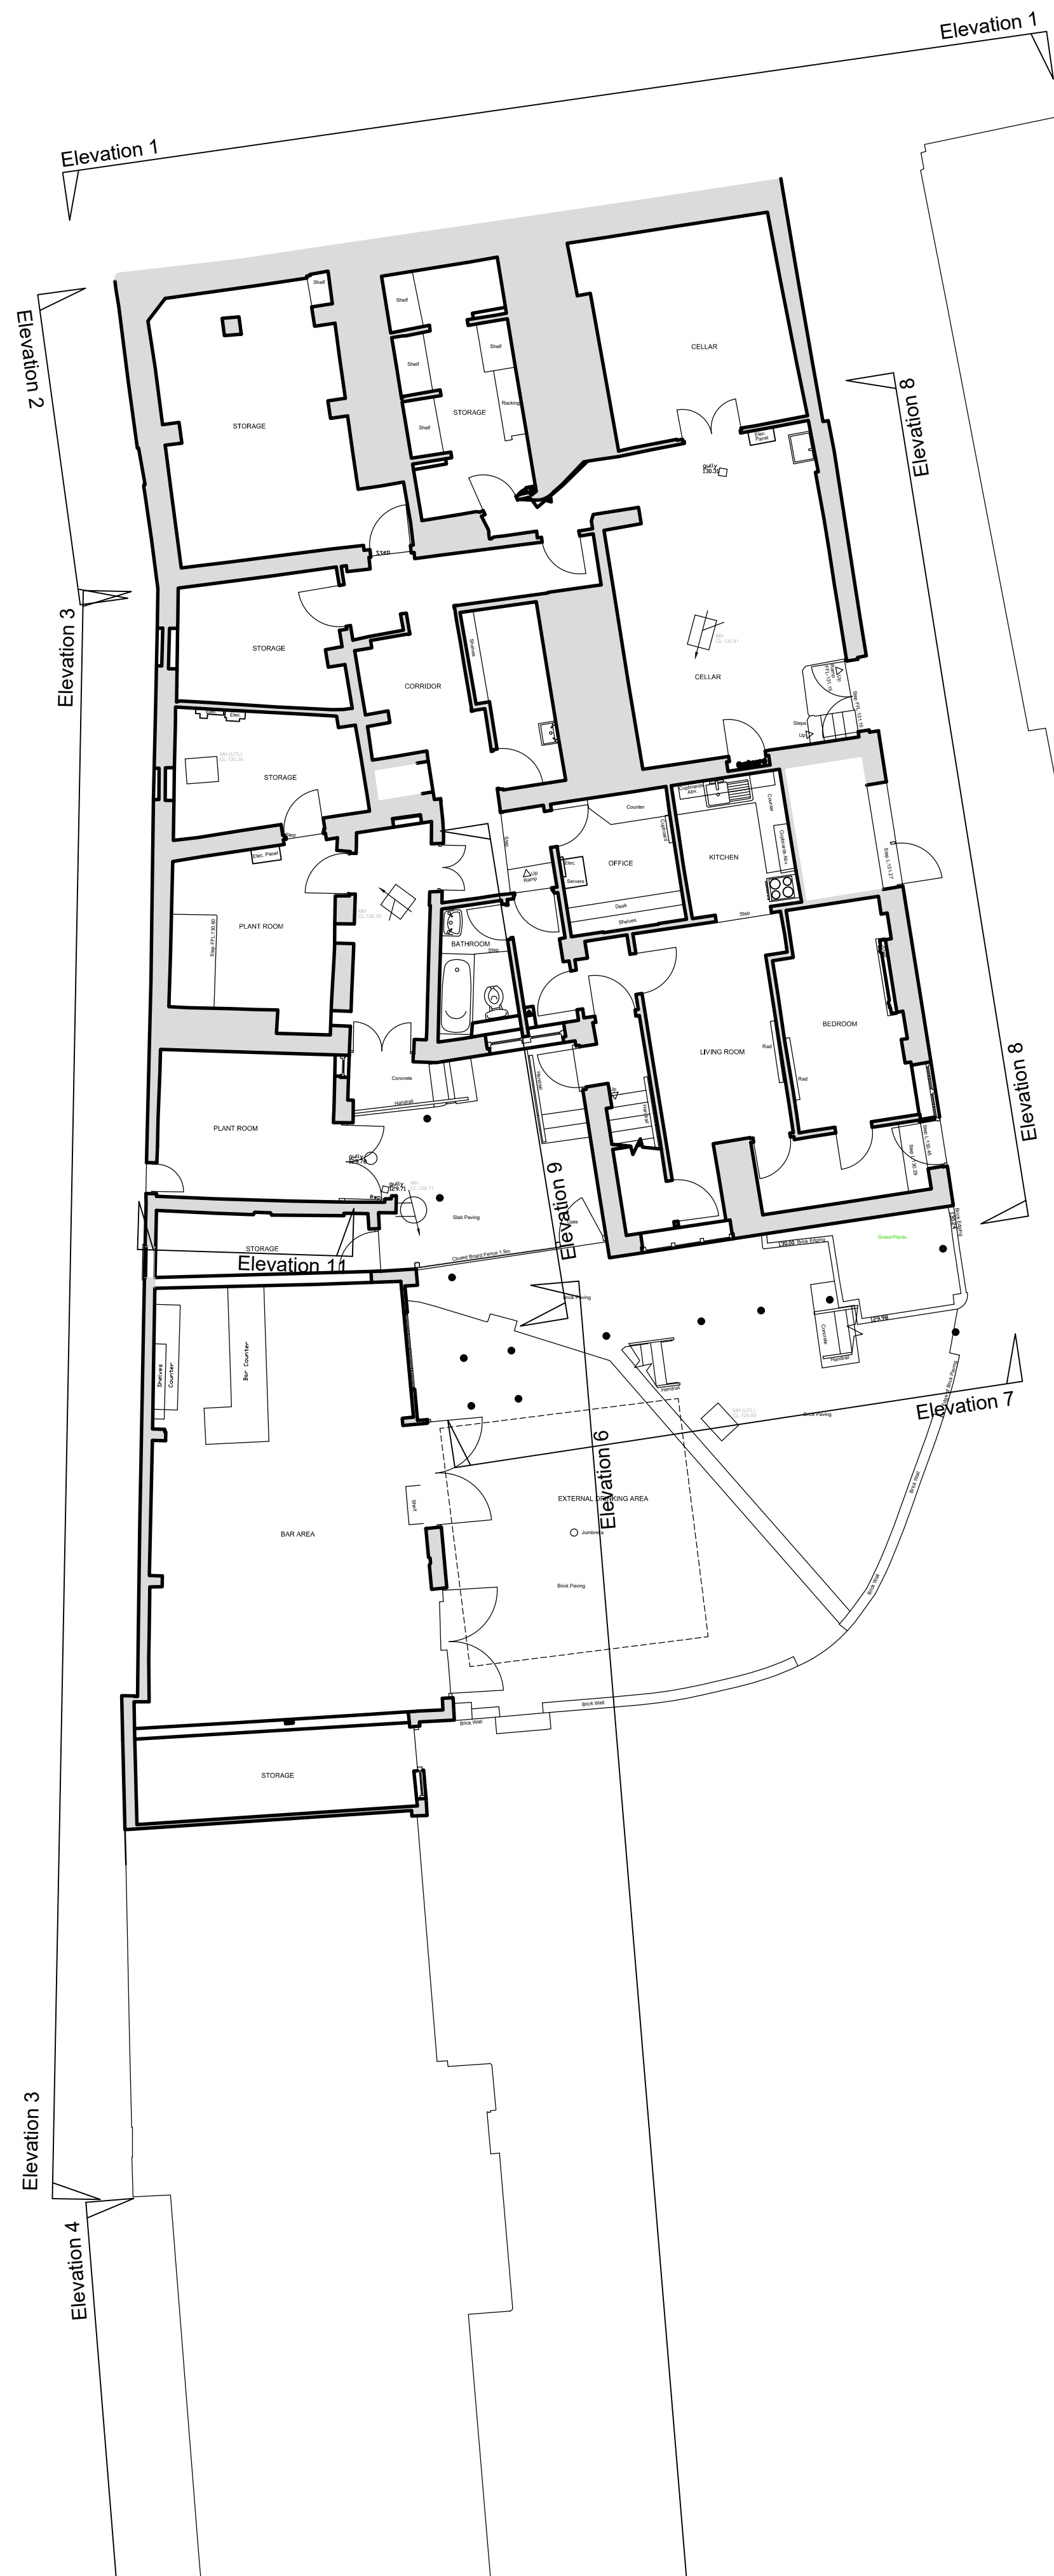


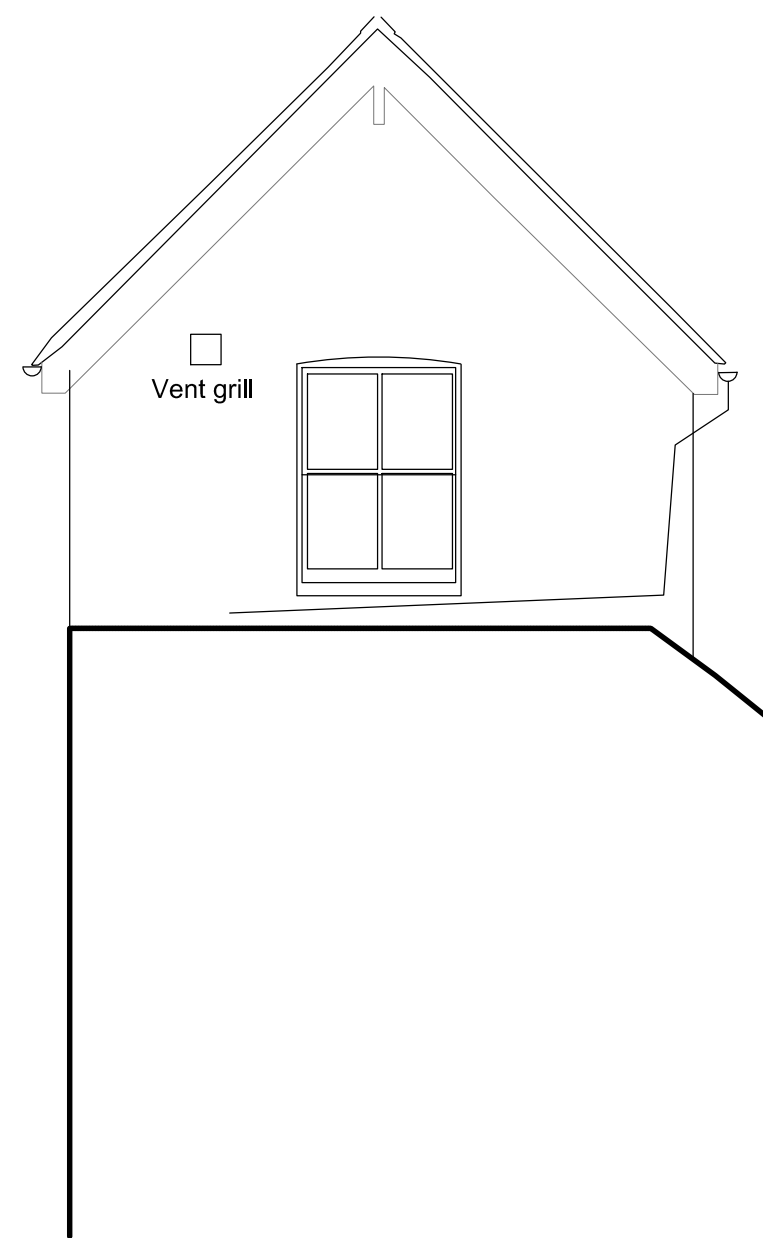

Elevation 3

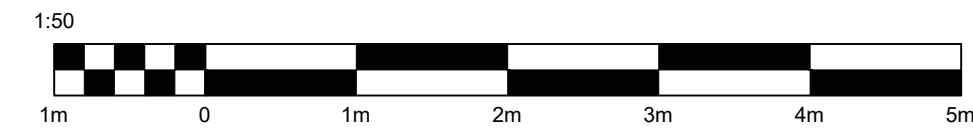

Elevation 11

This drawing is the property of GBA Designs Limited. Copyright is reserved by them and this drawing is issued on the condition that it is not reproduced or copied in part or in whole without their written consent. Do not scale from this drawing. All dimensions to be checked on site before commencement of work. This drawing is to be read in conjunction with specifications and/or other consultants drawings as applicable.

REV.	DESCRIPTION	DATE
------	-------------	------

architectural & interior designers
Suite 18•70 Churchill Square Business Centre•
Kings Hill•Kent•
ME19 4YU•
tel:01732523521 fax:01732523522 email:info@gbadesigns.com



proposed development at:
THE DORSET ARMS
58 High Street
East Grinstead RH19 3DE

Existing Elevations -Planning

SCALE	DATE:	DWG NO.
1:50@A1	Aug 2025	2490-1010