


KEY

- RED LINE BOUNDARY
- PROPOSED FEATHERED TREE, INCLUDING STAKE AND TIE. SEE SPECIFICATION NOTES 1.1, 2.2, 2.3, 2.5, 3.1-3.4, 4.1-4.2 AND 5.1.
- PROPOSED STANDARD TREE, INCLUDING DOUBLE STAKE AND TIE. SEE SPECIFICATION NOTES 1.1, 2.2, 2.3, 2.5, 3.1-3.4, 4.1-4.2 AND 5.1.
- PROPOSED HEAVY STANDARD TREE, INCLUDING DOUBLE STAKE AND TIE. SEE SPECIFICATION NOTES 1.1, 2.2, 2.3, 2.5, 3.1-3.4, 4.1-4.2 AND 5.1.
- PROPOSED EXTRA HEAVY STANDARD TREE, INCLUDING DOUBLE STAKE AND TIE. SEE SPECIFICATION NOTES 1.1, 2.2, 2.3, 2.5, 3.1-3.4, 4.1-4.2 AND 5.1.
- PROPOSED CONIFEROUS OR BROAD LEAF EVERGREEN TREE, INCLUDING STAKE AND TIE. SEE SPECIFICATION NOTES 1.1, 2.2, 2.3, 2.5, 3.1-3.4, 4.1-4.2 AND 5.1.
- PROPOSED MULTISTEM TREE, INCLUDING UNDERGROUND GUYING. SEE SPECIFICATION NOTES 1.1, 2.2, 2.3, 2.5, 3.1-3.4, 4.1-4.2 AND 5.1.
- SHRUB AND HERBACEOUS PLANTING, INCLUDING BIODEGRADABLE SHEET AND BARK MULCH (ACCORDING TO SPECIFICATION), SEE SPECIFICATION NOTES 1.1-1.2, 2.1-2.3, 3.1-3.3, 4.1-4.2 AND 5.1.
- HEDGE PLANTING, INCLUDING BIODEGRADABLE SHEET AND PINE NUGGET MULCH (ACCORDING TO SPECIFICATION), REFER TO HEDGE SCHEDULES ON PLAN AND THE SCHEDULE OF QUANTITIES. SEE SPECIFICATION NOTES 1.1-1.2, 2.1-2.3, 3.1-3.3, 4.1-4.2 AND 5.1.
- CULTIVATED TURF UNLESS OTHERWISE STATED ON PLAN. SEE SPECIFICATION NOTES BA, CS AND E1.
- BULB PLANTING MIX, WINTER/SRING FLOWERING VARIETIES. REFER TO SCHEDULE FOR FURTHER INFORMATION.
- CLIMBING SHRUB IN SHRUB BEDS, GRASS/ GRAVEL OR IN PITS IN PAVING. (SEE PLAN), TWINING VARIETIES (MARKED 'T') SEE NOTE C7. SELF CLIMBING VARIETIES (MARKED 'S') SEE NOTE C8. SEE SPECIFICATION NOTES C1-3, C8, D1-2 AND E1.
- SPECIMEN SHRUBS IN SHRUB BEDS OR PITS PLANTED IN GRASS/ GRAVEL AREAS. SPECIMEN SHRUBS IN GRASS. SEE SPECIFICATION NOTES A1, B1-3, C1-3, D1-2 AND E1.
- SEASONAL HIGHLIGHT HERBACEOUS PLANTS WITHIN SHRUB BED. SEE SPECIFICATION NOTES A1, B1-3, C1-3, D1-2 AND E1.
- EXISTING TREE/VEGETATION TO BE RETAINED. SEE GENERAL NOTE A1 AND E1. IF PREPARED, SEE ALSO ARB PLAN AND SCHEDULE BY OTHERS FOR ANY SURGERY WORKS.
- INDICATIVE LOCATION OF PROPOSED ROOT BARRIER. PROVIDE RE-ROOT 2000 1m DEPTH IN LOCATION SHOWN TO PROTECT UNDERGROUND SERVICES. LOCATION TO BE AGREED WITH ENGINEER AND LANDSCAPE ARCHITECT.
- WASHED, ROUNDED, BUFF COLOURED GRAVEL, 20mm GAUGE, 40MM DEPTH, FINISHED LEVEL 15mm BELOW ADJACENT SURFACES, Laid OVER 'COVERT' OVER LIGHTLY CONSOLIDATED SUBGRADE.

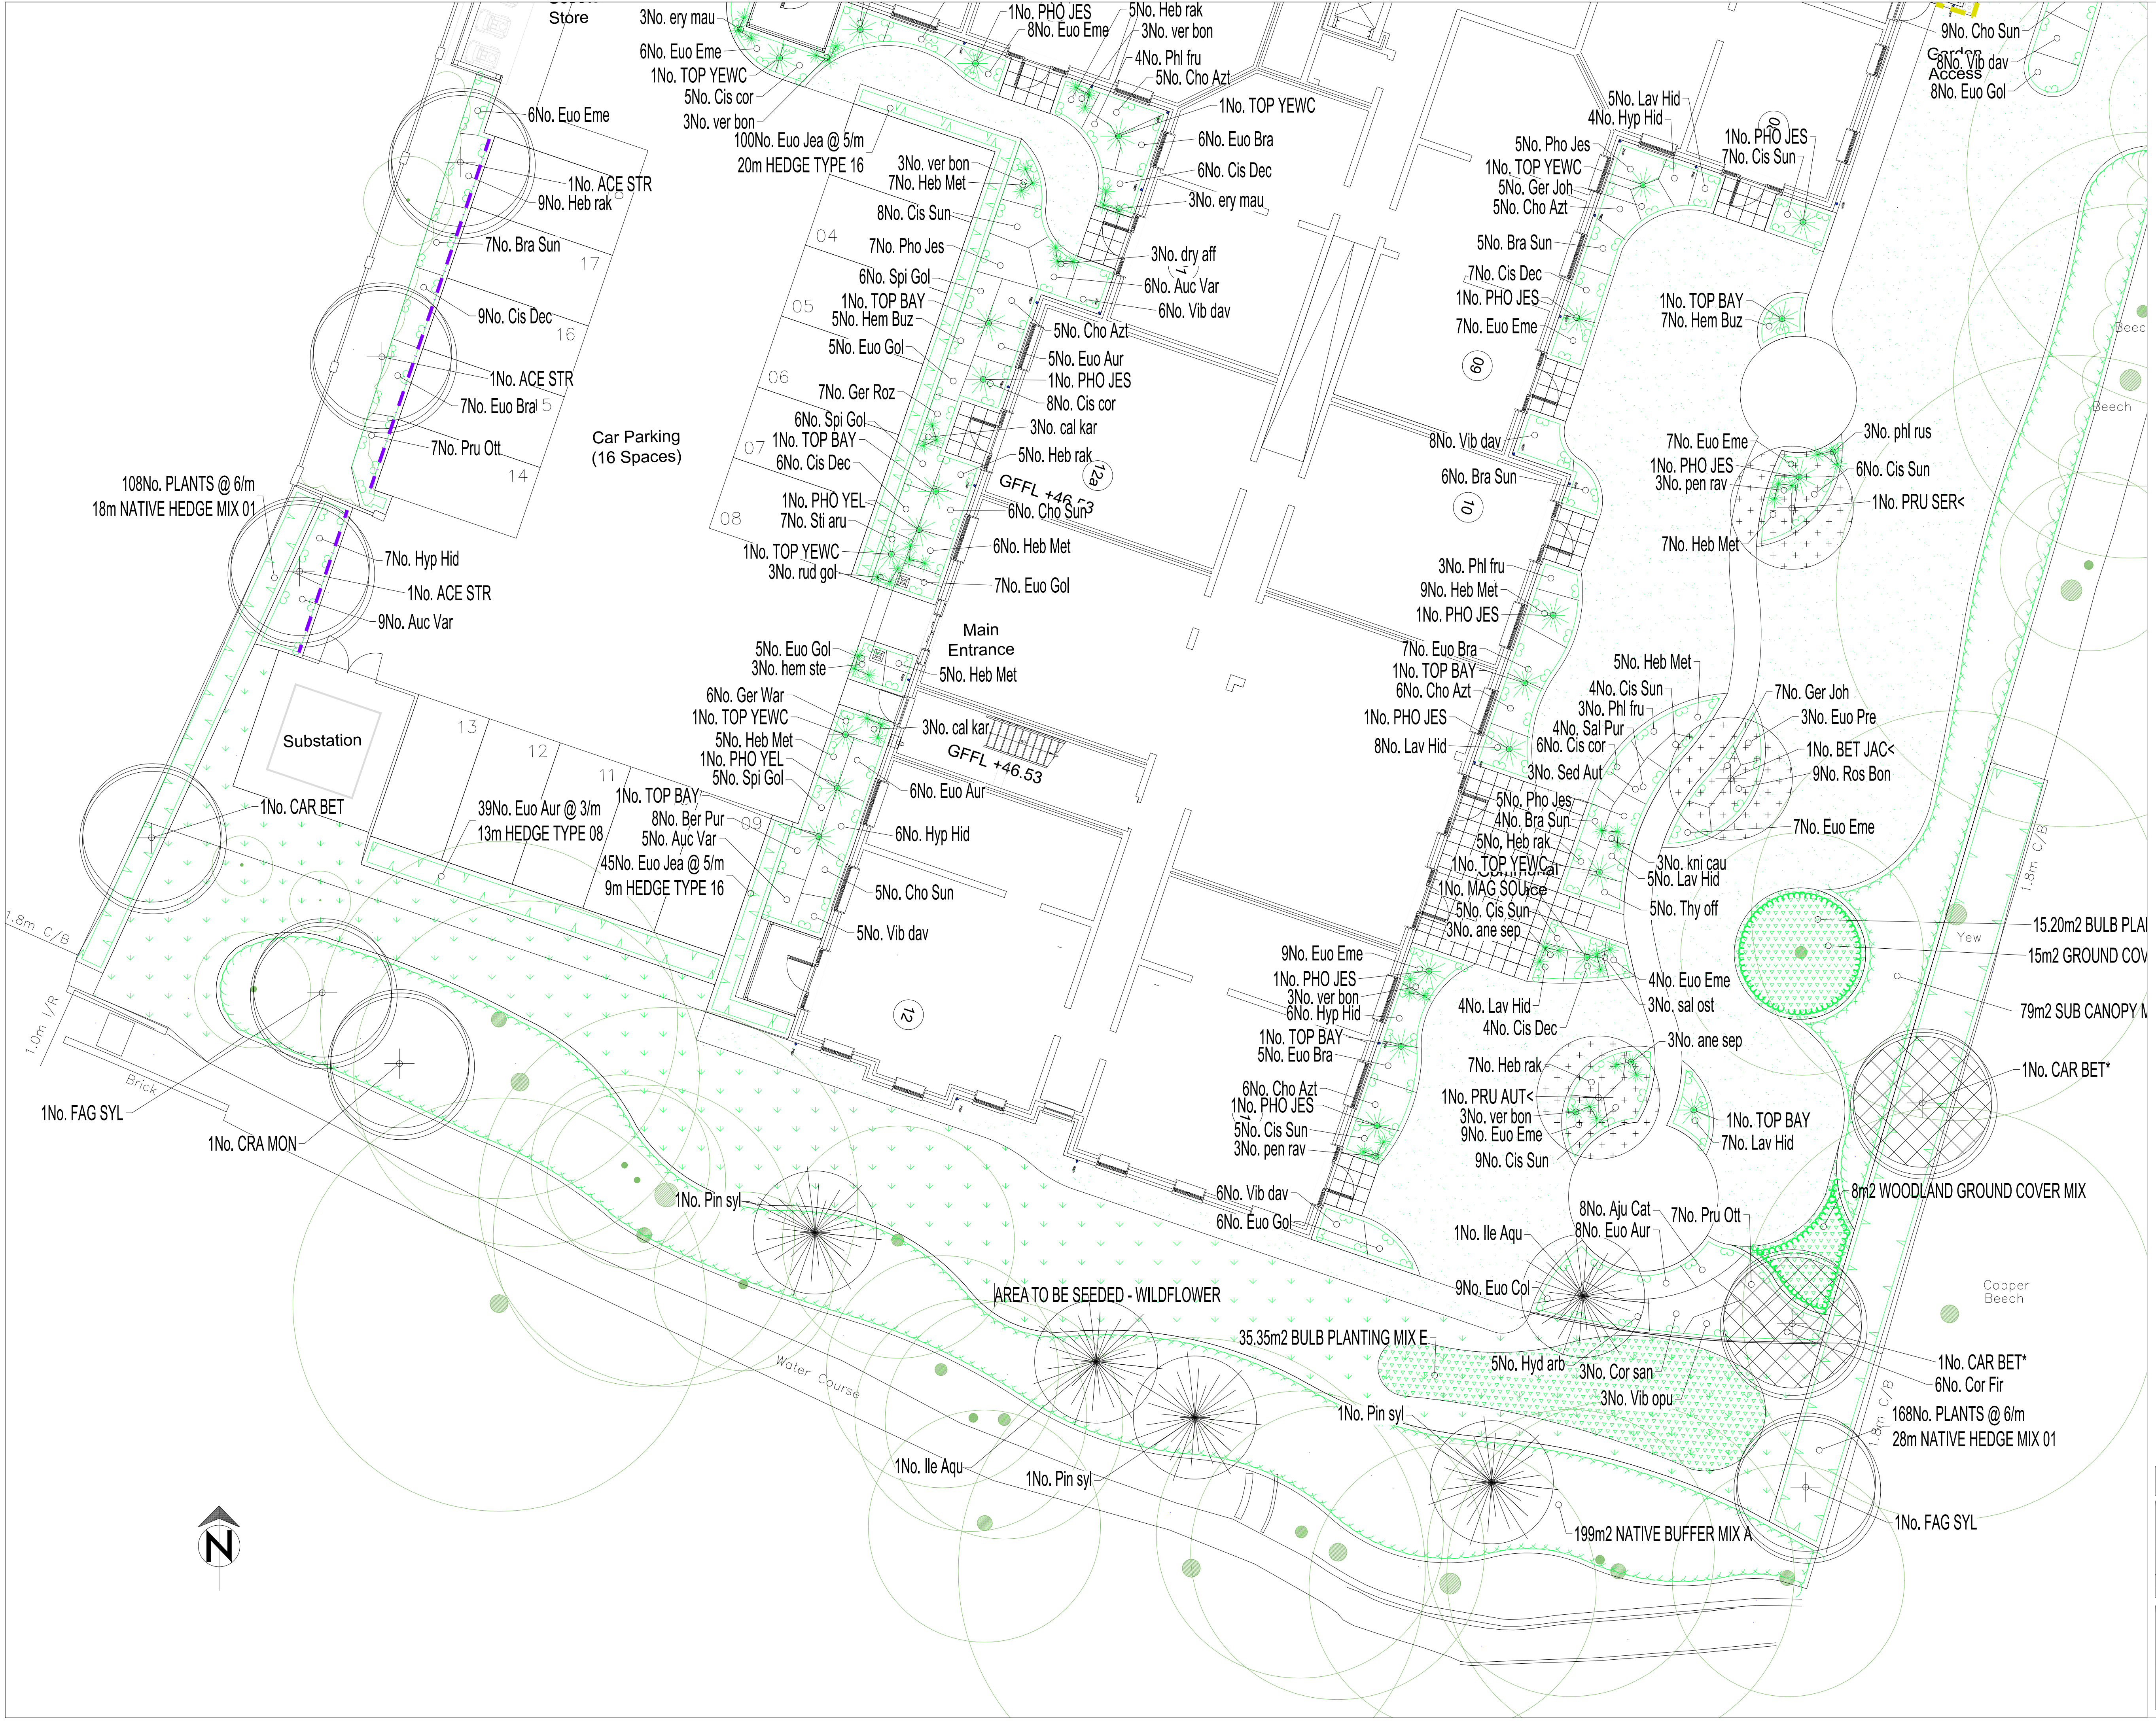

REV.	DATE	DETAILS

CLIENT CHURCHILL LIVING		DWG. TITLE DETAILED LANDSCAPE PROPOSALS	
SITE WASSCOCKS			
PURPOSE OF ISSUE PLANNING			
DRG BY AJW	CHECKED JBA	AUTHD JBA	SCALE 1:1000@A1
DATE SEPTEMBER 25		DWG NO. JBA 23 358-03	
REV. 			

JAMES BLAKE
ASSOCIATES

Head Office:
34-52 Our Westgate, Bury St Edmunds, Suffolk, IP33 3PA Tel: (01284) 335797
jamesblake@jakeandmarc.com www.jakeandmarc.com

LANDSCAPE ARCHITECTURE • ARBORICULTURE • ECOLOGY