



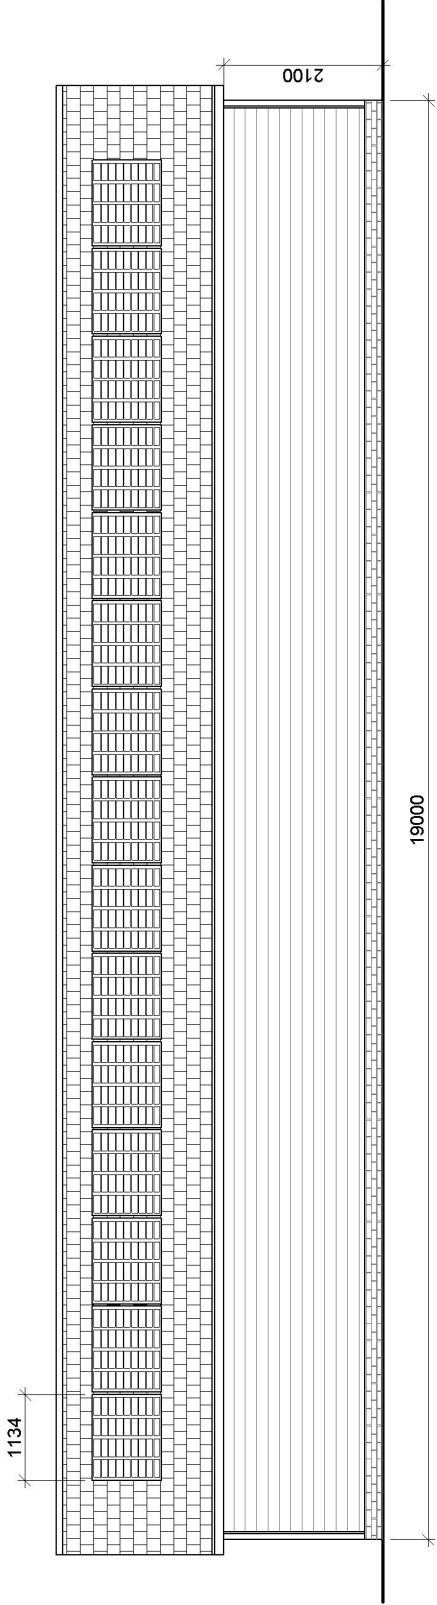


REAR ELEVATION


Roof may / may not include Marley Solar Tile on front and/or rear elevations. To be combined with relevant tiles Slate or Composite.

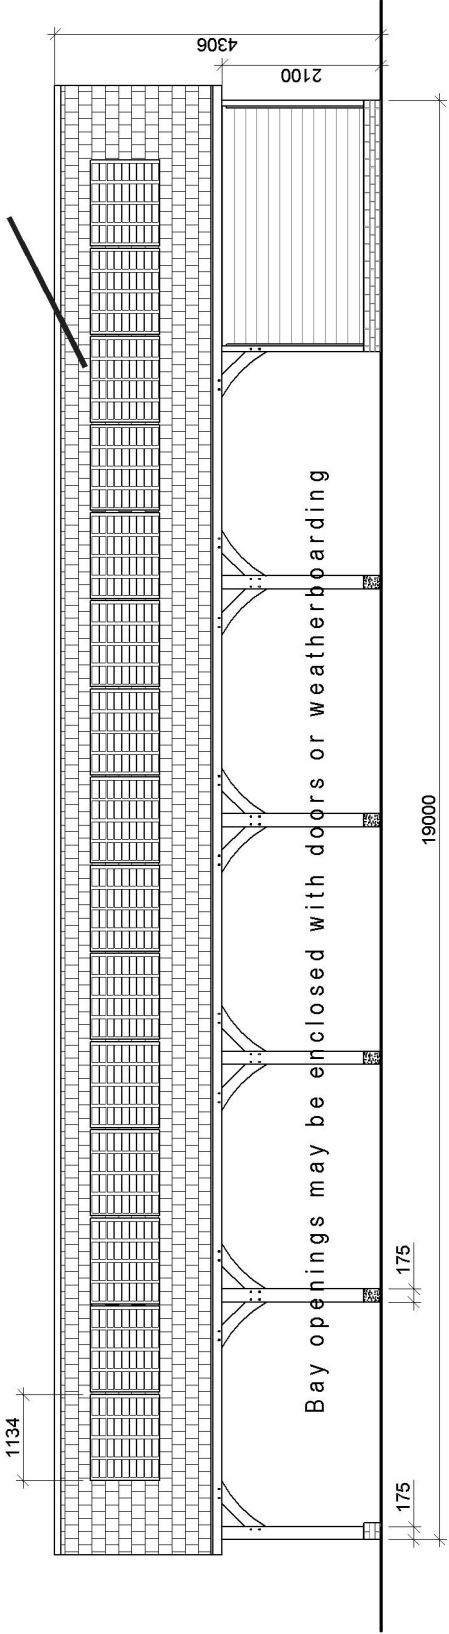


FRONT ELEVATION

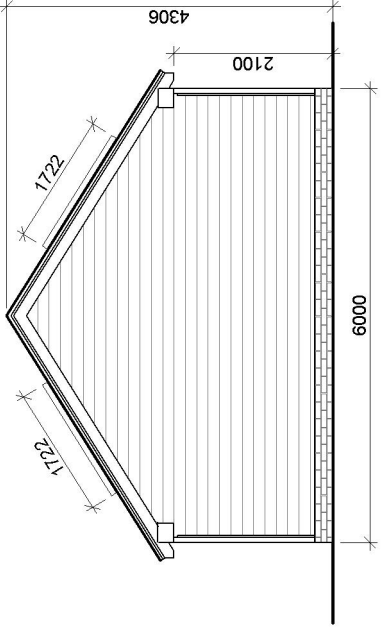

RIGHT SIDE ELEVATION

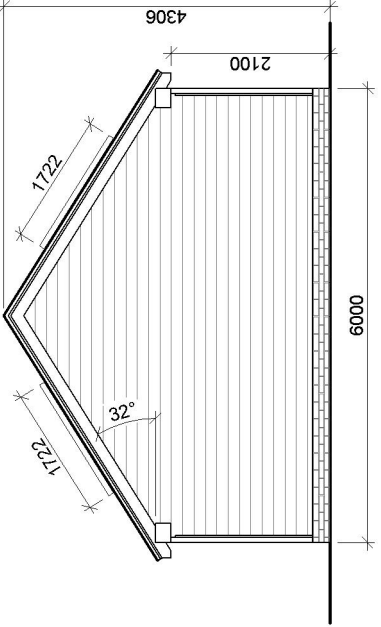

LEFT SIDE ELEVATION

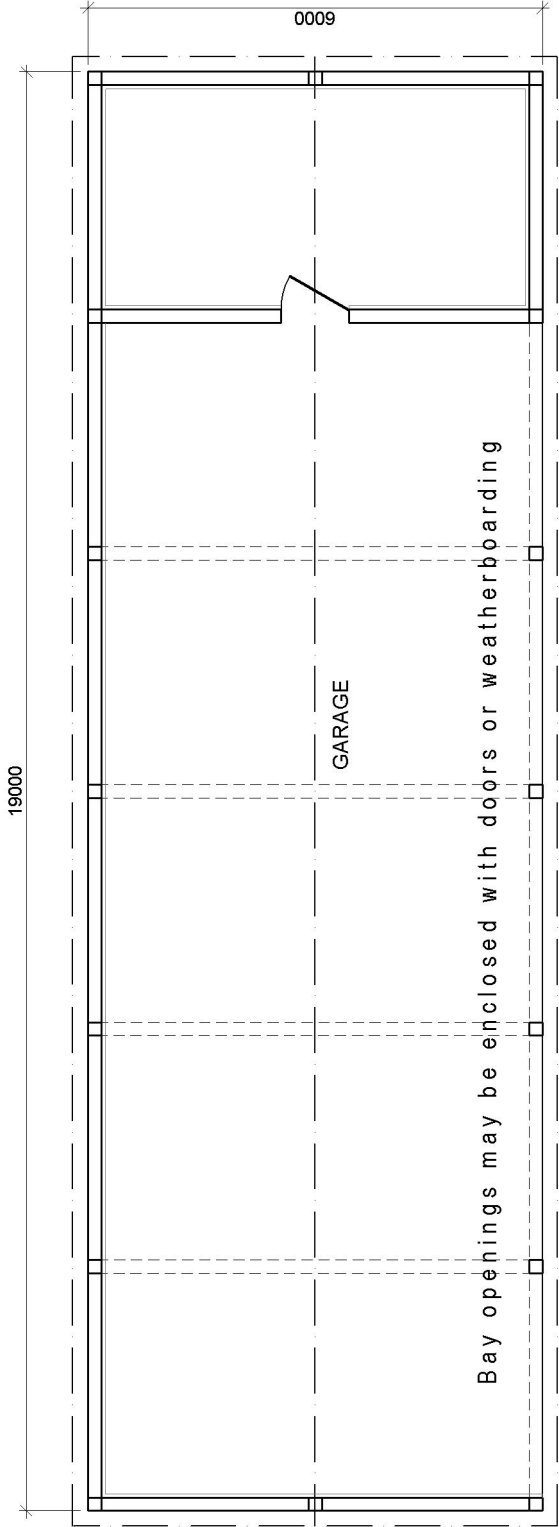

GROUND FLOOR PLAN

