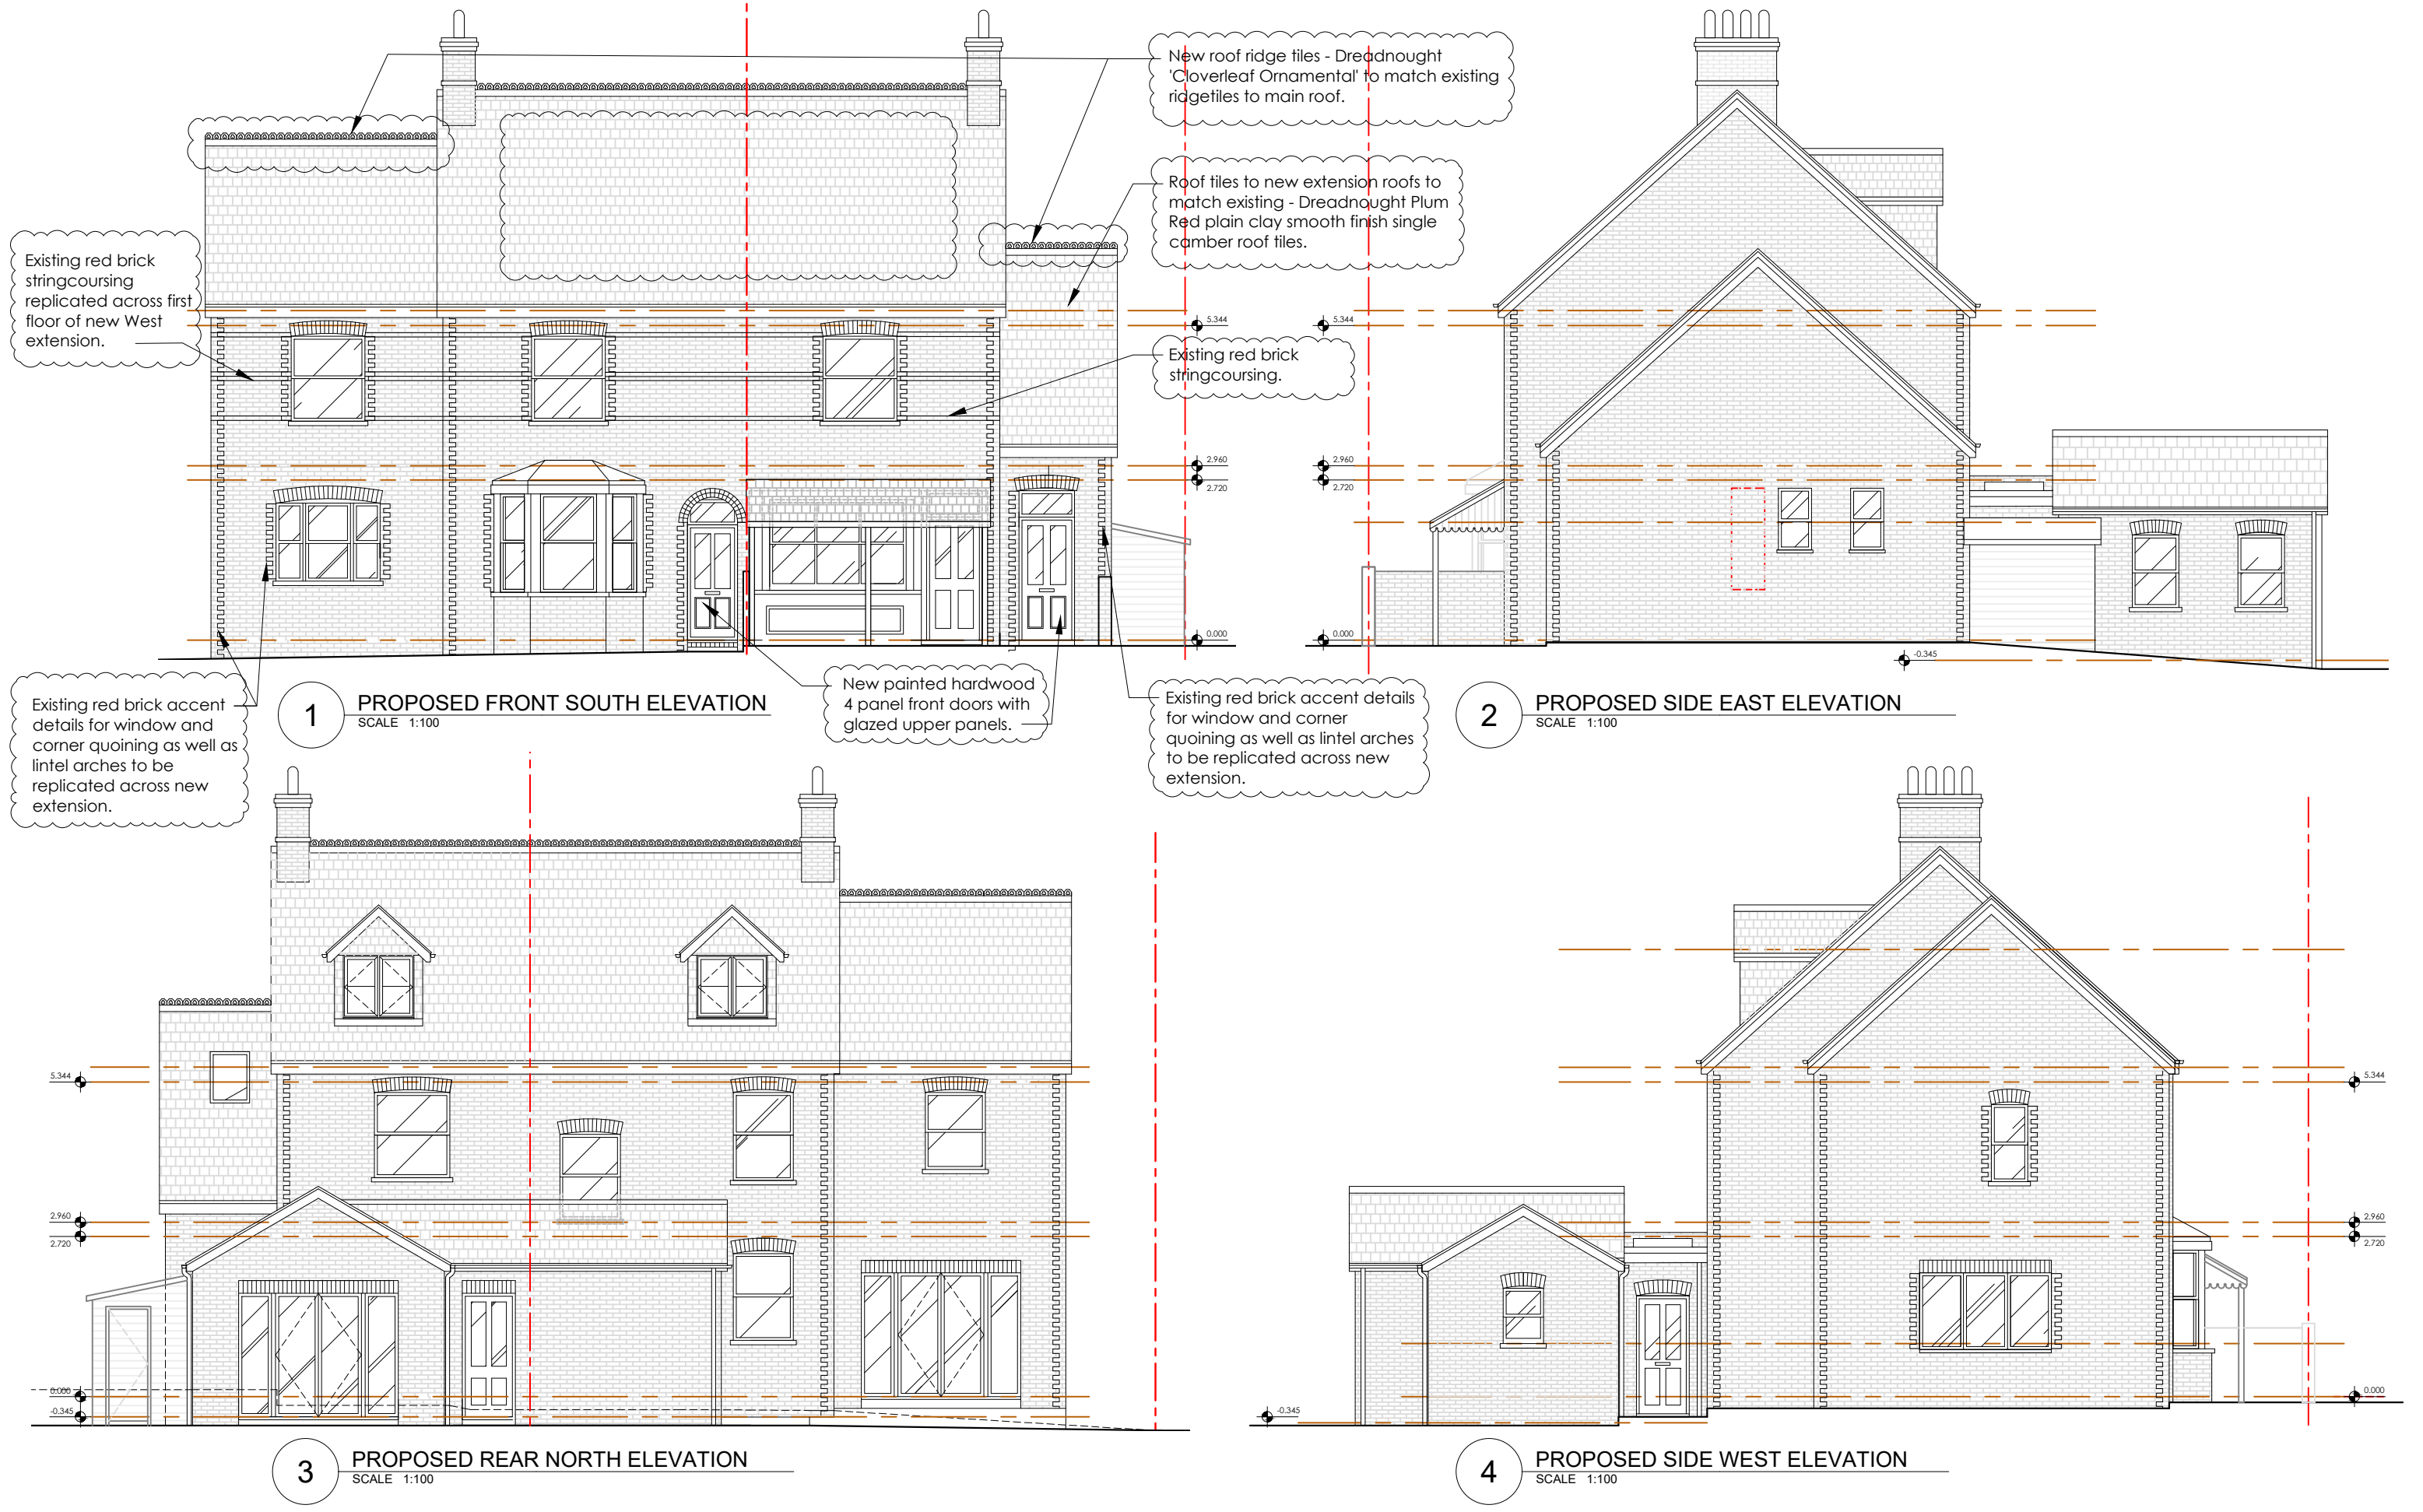


REVISIONS		
A	PV Panels added to South roof.	20/03/2025
B	PV Panels removed, note added.	02/06/2025

STATUS		PROJECT	
PROPOSED		CLAREMONT, COPTHORNE BANK	
TITLE			
PROPOSED ELEVATIONS			
SCALE	DATE	DRAWING NUMBER	REV
1:100	2025.02.24	204	B

VICTORIA MUSTARD ARCHITECT
135 Crawley Down Road, Felbridge, East Grinstead RH19 2PS
Mob 07779 245 093 vicki@victoriarmustardarchitects.com