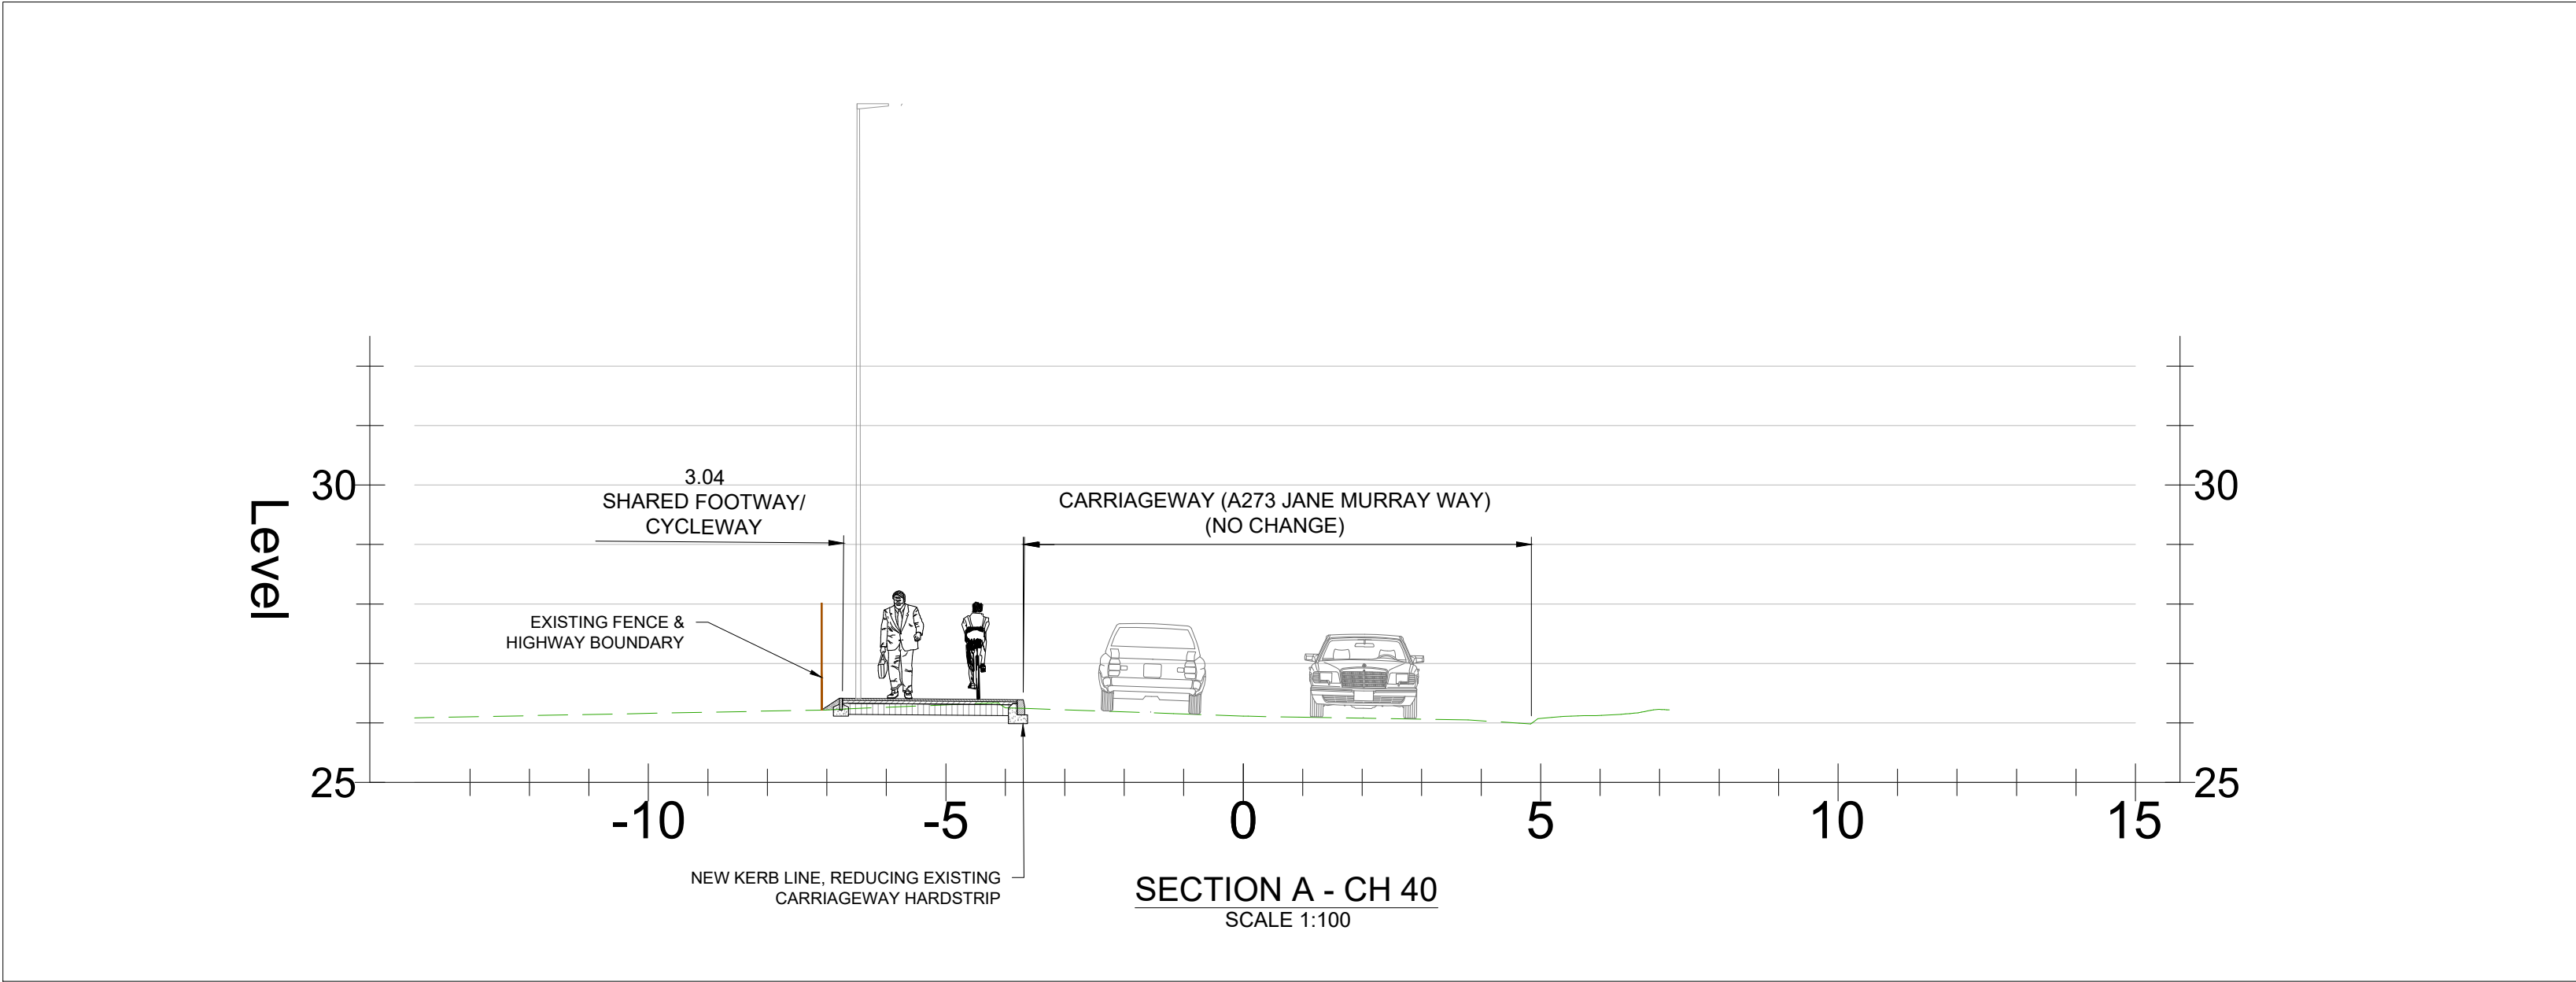
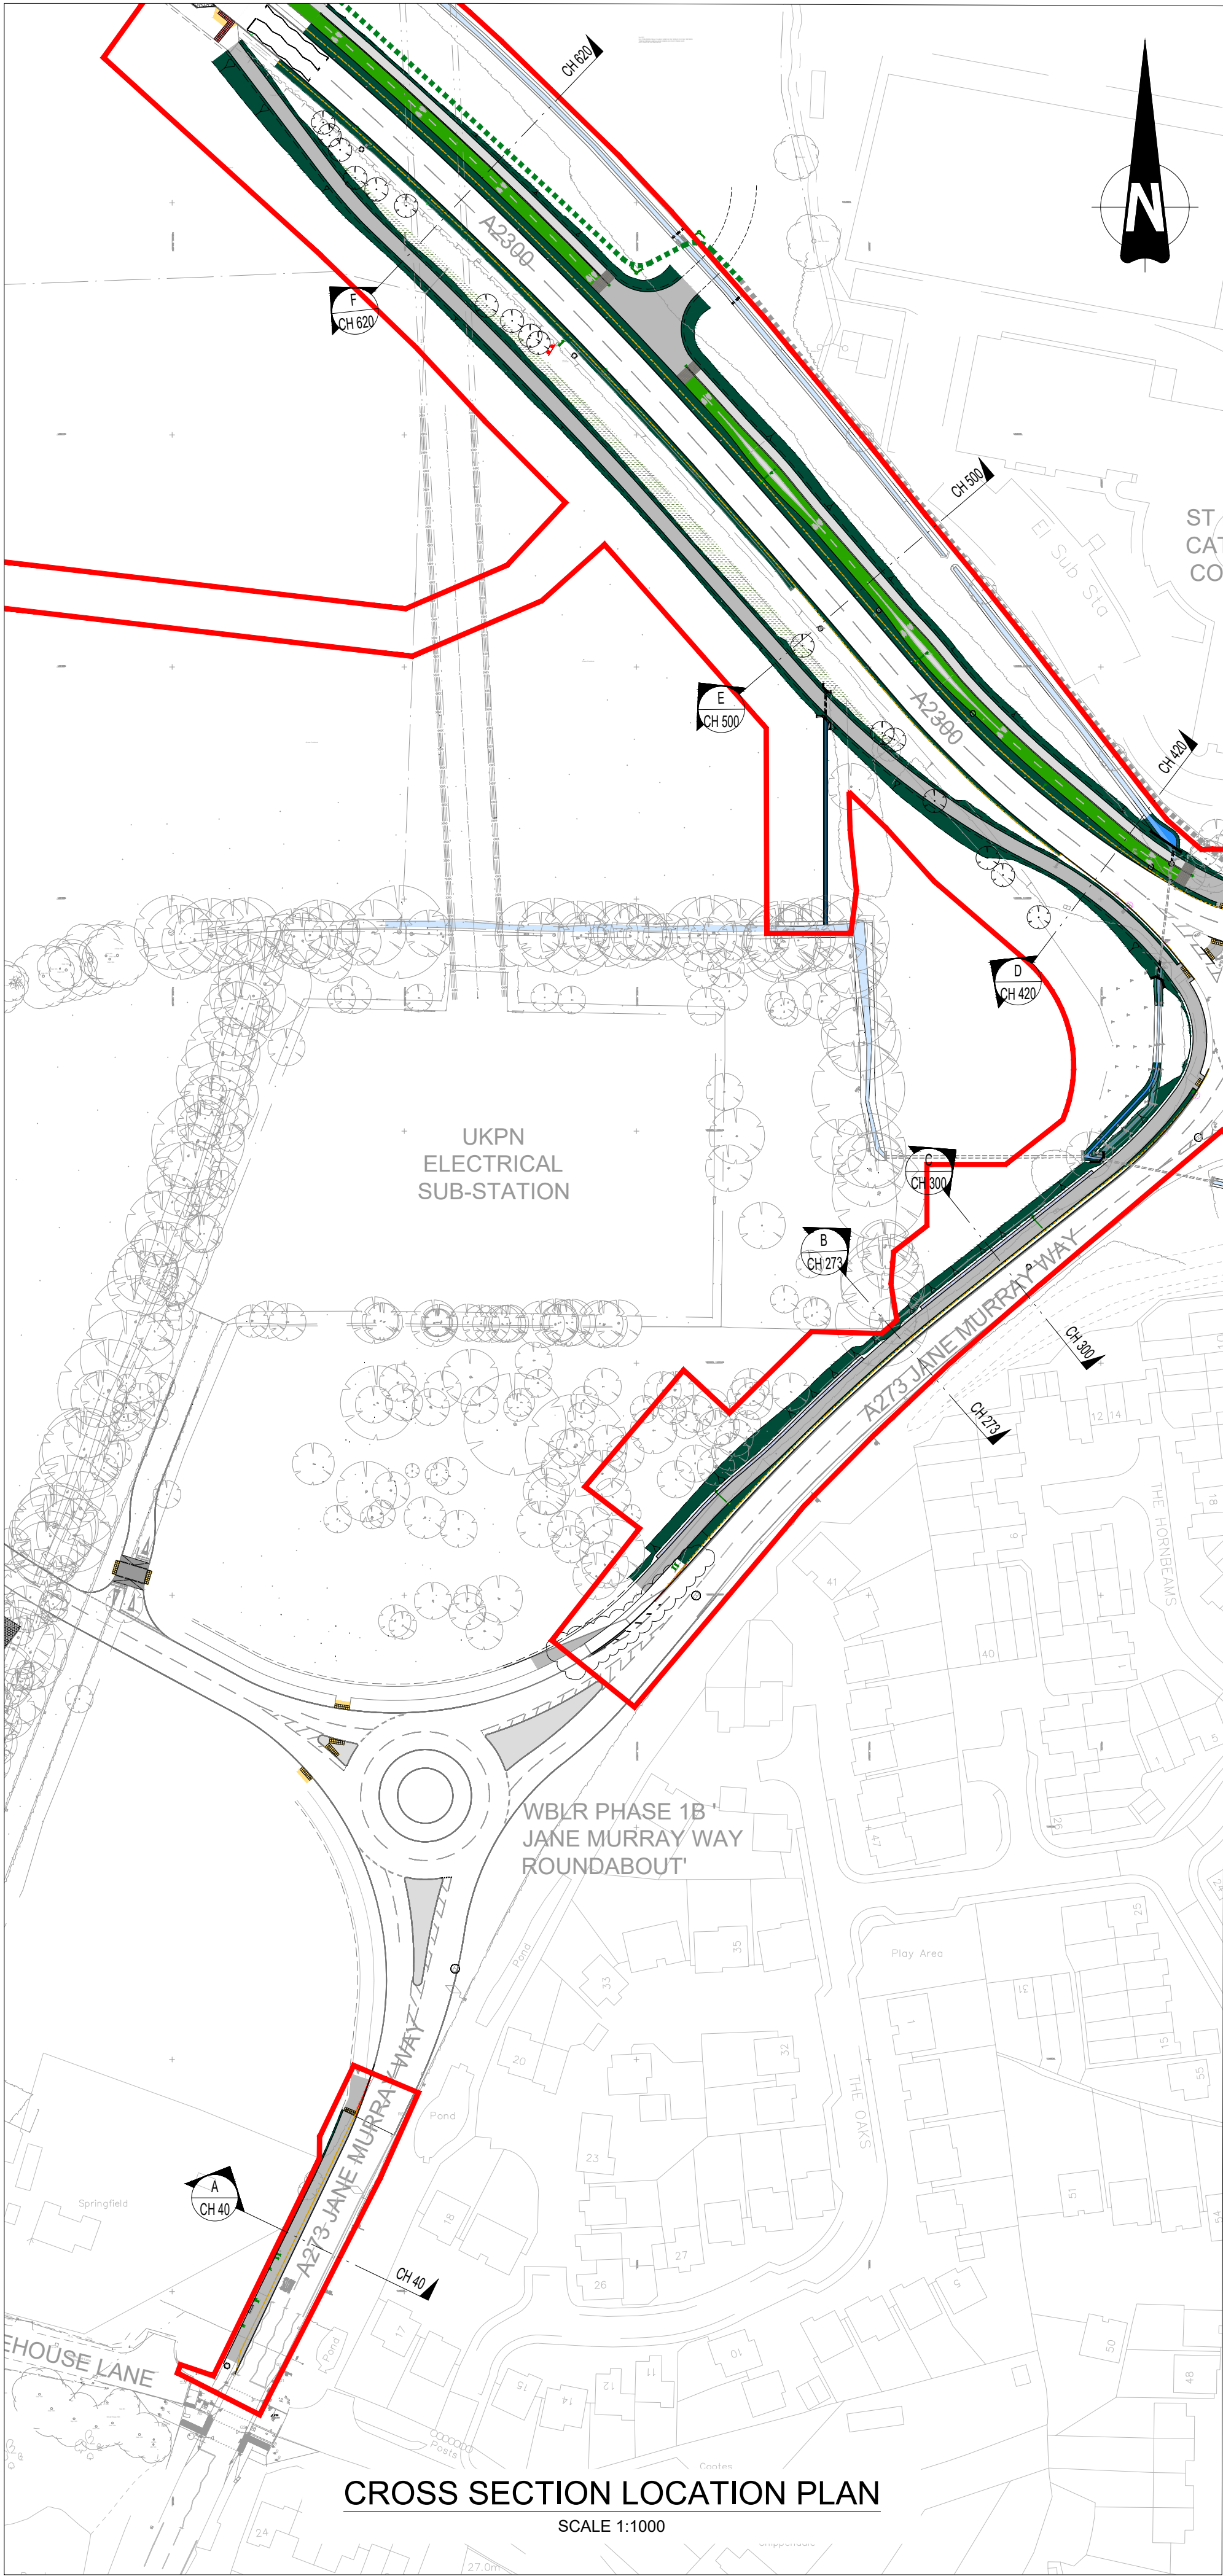


This drawing should not be scaled. Dimensions to be verified on site.
Any discrepancies should be referred to the Engineer prior to work being put in hand.
This drawing is the property of Waterman Infrastructure & Environment Limited, and the drawing is issued on the condition that it is not copied, reproduced, related or disclosed to any unauthorised person, either wholly or in part without the consent in writing of Waterman Infrastructure & Environment Limited
Pickfords Wharf, Clink Street, London SE1 9DG T 020 7928 7688 F 03333 444 501

GENERAL NOTES

- NOTES:
1. ALL DIMENSIONS ARE IN METRES UNLESS NOTED OTHERWISE.
 2. PROPOSED EARTWORKS TIE-IN SLOPES ARE 1 VERTICAL IN 3 HORIZONTAL.
 3. TREE LOCATION AND SIZE SHOWN ON SECTIONS ARE APPROXIMATE.

KEY

- PHASE 3 CONSTRUCTION WORKS BOUNDARY
- EXISTING GROUND PROFILE

P02	26.11.24	ADJUSTMENT TO RED LINE BOUNDARY	MK
P01	09.09.24	PRELIMINARY ISSUE	MK
Rev	Date	Description	By

Amendments	
Project	WBLR Phase 3
Title	DEVELOPED CROSS SECTIONS SHEET 1 OF 3



Crown House 2 - 8 Gloucester Road Redhill Surrey RH1 1FH
T 01342 893800 F 03333 444 501
mail@watermangroup.com www.watermangroup.com

FOR PLANNING	
Designed By	SP
Checked By	SP
Waterman Ref	WIE19442
Drawn By	MK
Date	AUG. 24
Scales @ A1	AS SHOWN
Project - Originator - Volume - Level - Type - Role - Number	Revision
19442-WIE-ZZ-XX-DR-C-950071	P02