


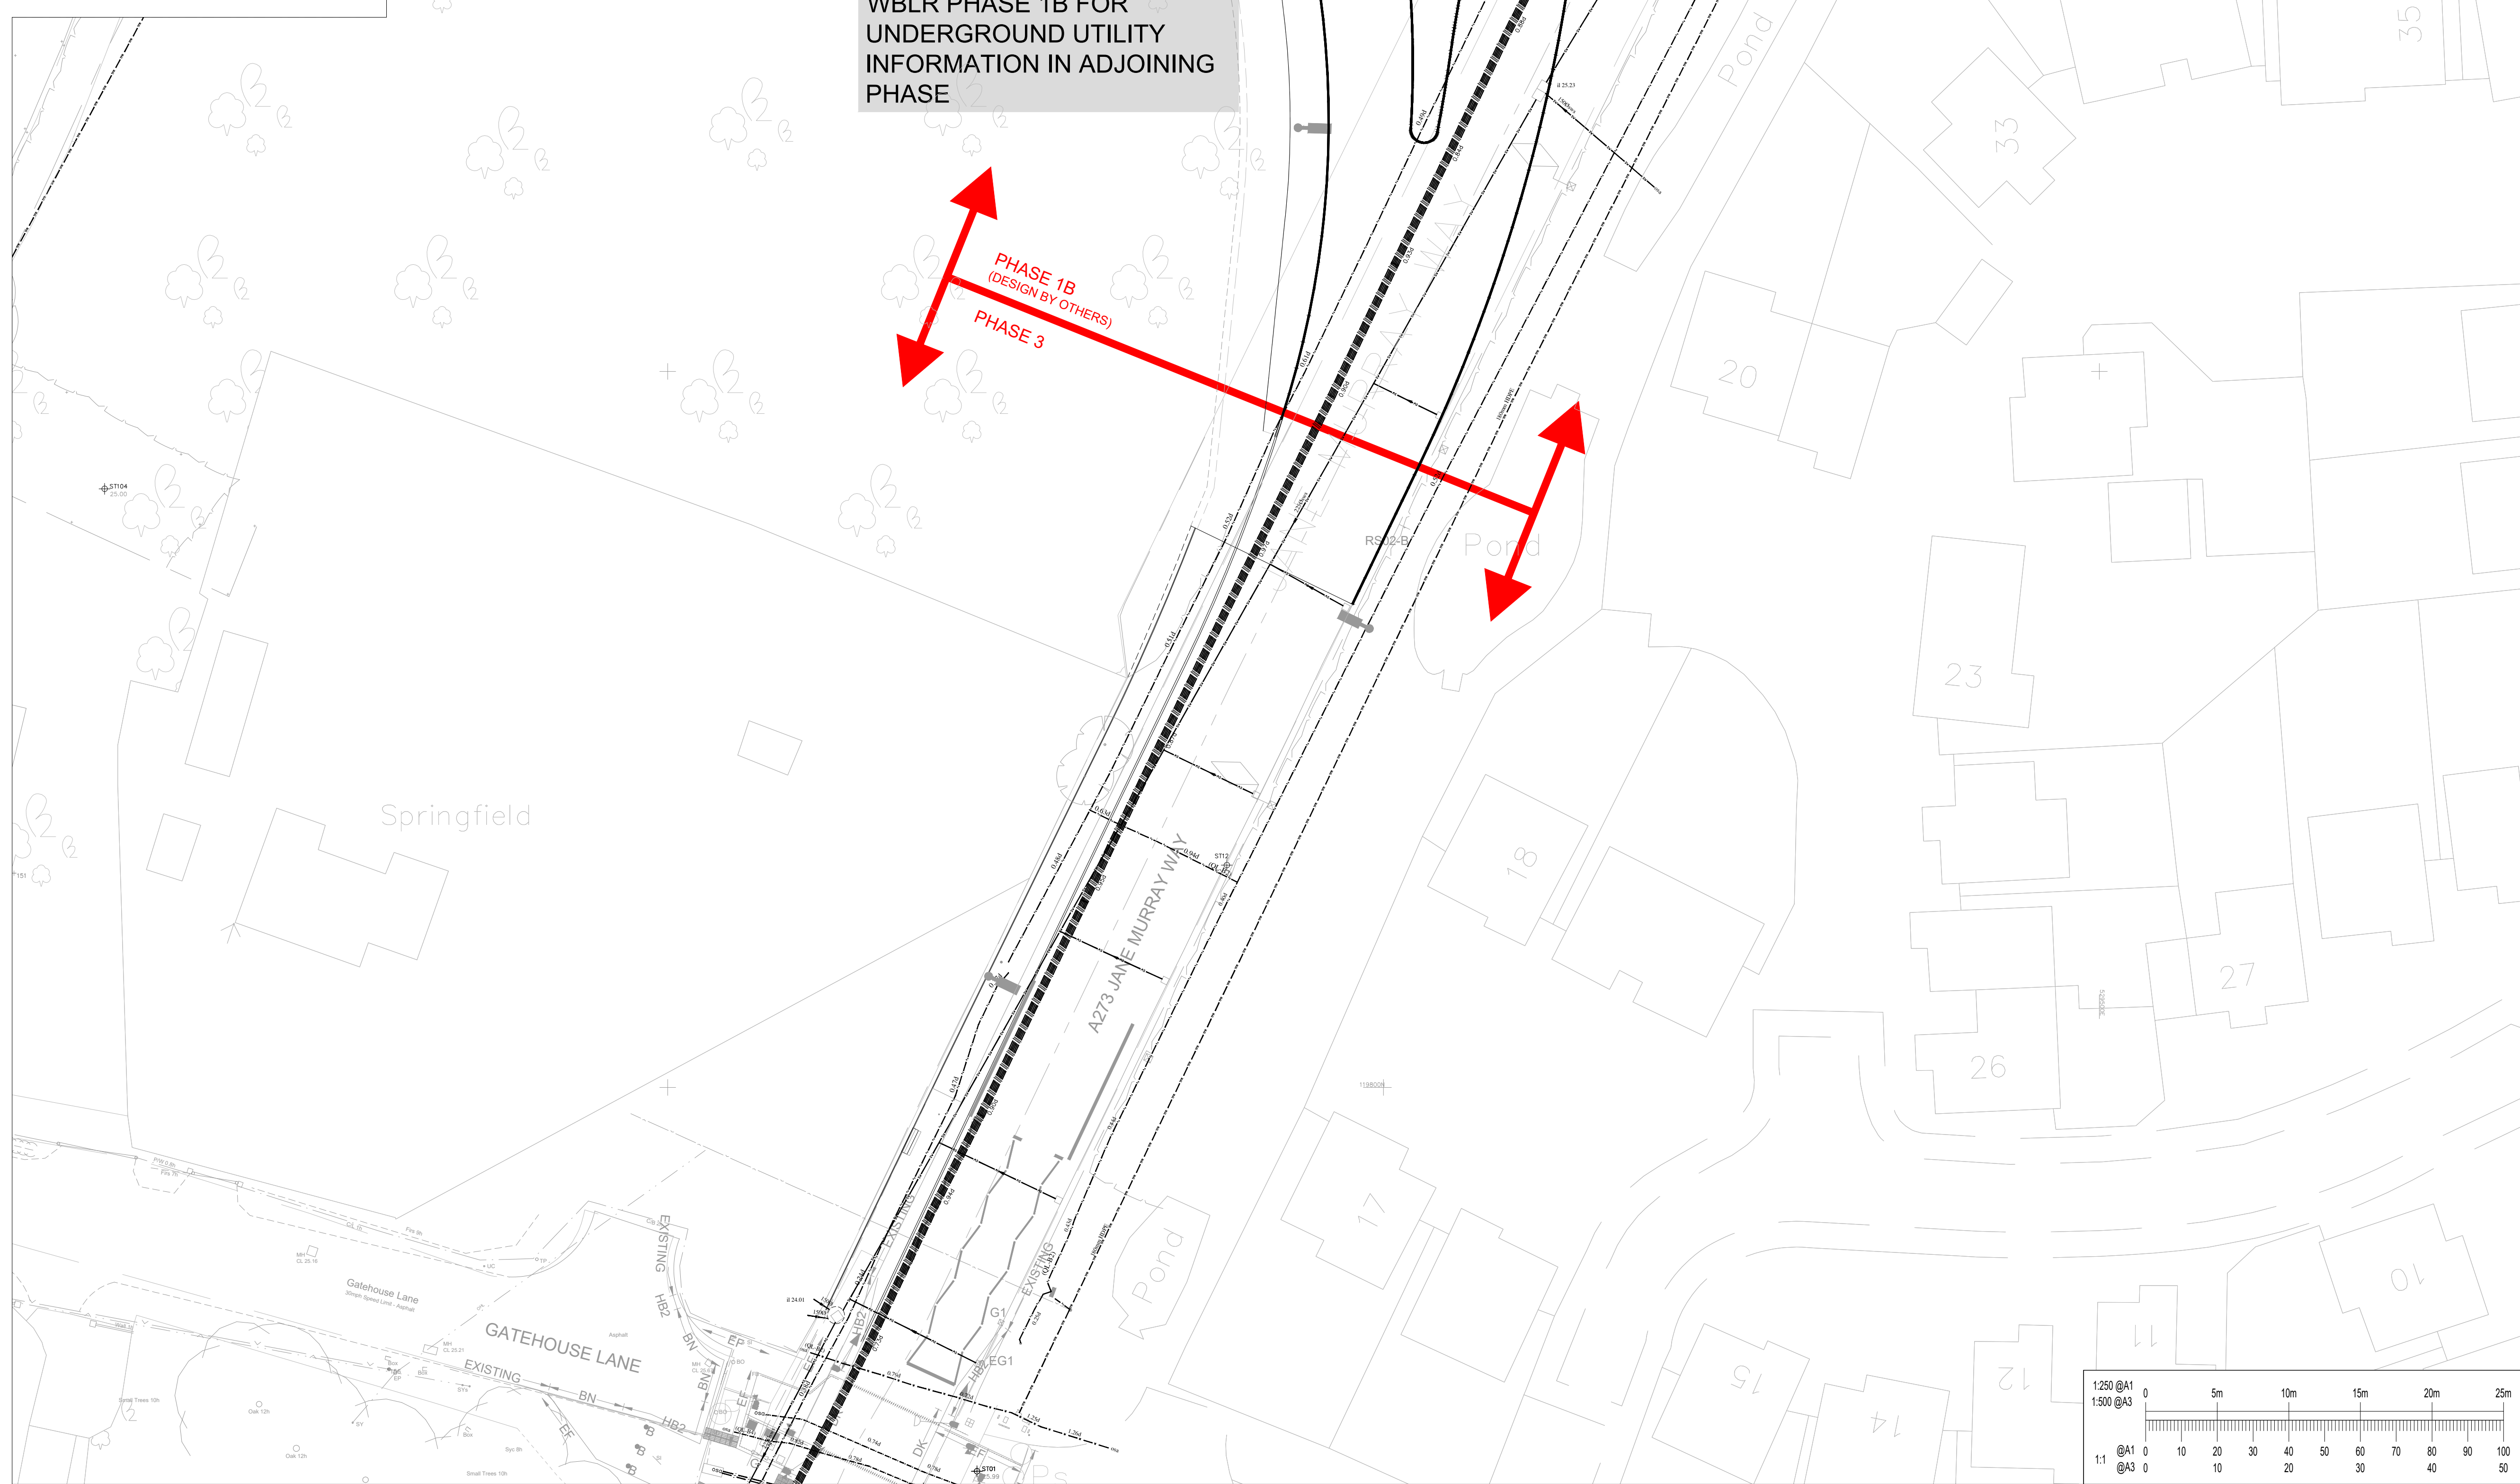

This drawing is the property of Waterman Infrastructure & Environment Limited, and the drawing is issued on the condition that it is not copied reproduced, retained or disclosed to any unauthorised person, either wholly or in part without the consent in writing of Waterman Infrastructure & Environment Limited
Pickfords Wharf, Clink Street, London SE1 9DG t 020 7928 7888 f 03333 444 501

NOTES:

1. THE LOCATION & DETAILS OF EXISTING UTILITIES SHOWN ON THIS DRAWING IS BASED ON PLANS RECEIVED FROM MIDLAND SURVEY LTD 2020.
2. SHE INFORMATION TO BE COMPLETED DURING DETAILED DESIGN STAGE.

KEY:

EXISTING UTILITIES TAKEN FROM GPR SURVEY:

	N	ELECTRIC CABLE
	W	WATER PIPE
	FW	FOUL SEWER
	SW	STORM SEWER
	CW	COMBINED SEWER
	COM	DATA CABLE
	T	TELECOM CABLE
	U	UNIDENTIFIED SERVICE
	TFR	TAKEN FROM RECORD

SERVICES NEW SUPPLIES:

PROVISIONAL ROUTE OF 132 KV
ELECTRIC CABLES INTENDED TO BE
INSTALLED BY UKPN IN 2024.
EXACT/AS BUILT ROUTE TO BE
CONFIRM FOLLOWING
INSTALLATION.

NEW 150mm Ø DUCTING FOR 11KV ELECTRICAL SUPPLY.

LOW VOLTAGE ELECTRICAL SUPPLY
FOR STREET LIGHTING (ROUTE AND
POINT OF CONNECTION TO EXISTING
NETWORK TO BE CONFIRMED
DURING DETAILED DESIGN)

X.NO NUMBER OF NEW DUCTS

===== WATERMAIN ROUTE (SOUTH EAST WATER)

 SLUICE VALVE.



WOH
FIRE HYDRANT/WASHOUT.

P03	08.10.24	SHE BOX REMOVED, CROSS SECTION ARROWS ENLARGED	MK
P02	27.09.24	FOR PLANNING	JTC
P01	11:04:23	PRELIMINARY ISSUE	UF
Rev	Date	Description	By

Amendments

STATUTORY UNDERTAKERS
DIVERSIONS & NEW SUPPLIES
SUMMARY
SHEET 1 OF 4

Client

 Homes England

 Jackson



Crown House 2 - 8 Gloucester Road Redhill Surrey RH1 1FH

101342 893800 103333 444 501

mail@watermangroup.com www.watermangroup.com

Status	FOR PLANNING
1	2
3	4
5	6
99	100

FOR PLANNING

Designed By	UF	Checked By	SP	Watermain Ref	WIE19442
-------------	----	------------	----	---------------	----------

Drawn By	UF	Date	MARCH. 23	Scales @ A1	1:250
----------	----	------	-----------	-------------	-------

Project - Originator - Volume - Level - Type - Role - Number	Revision
--	----------

19442-WIE-77-XX-DB-C-960031 P03