


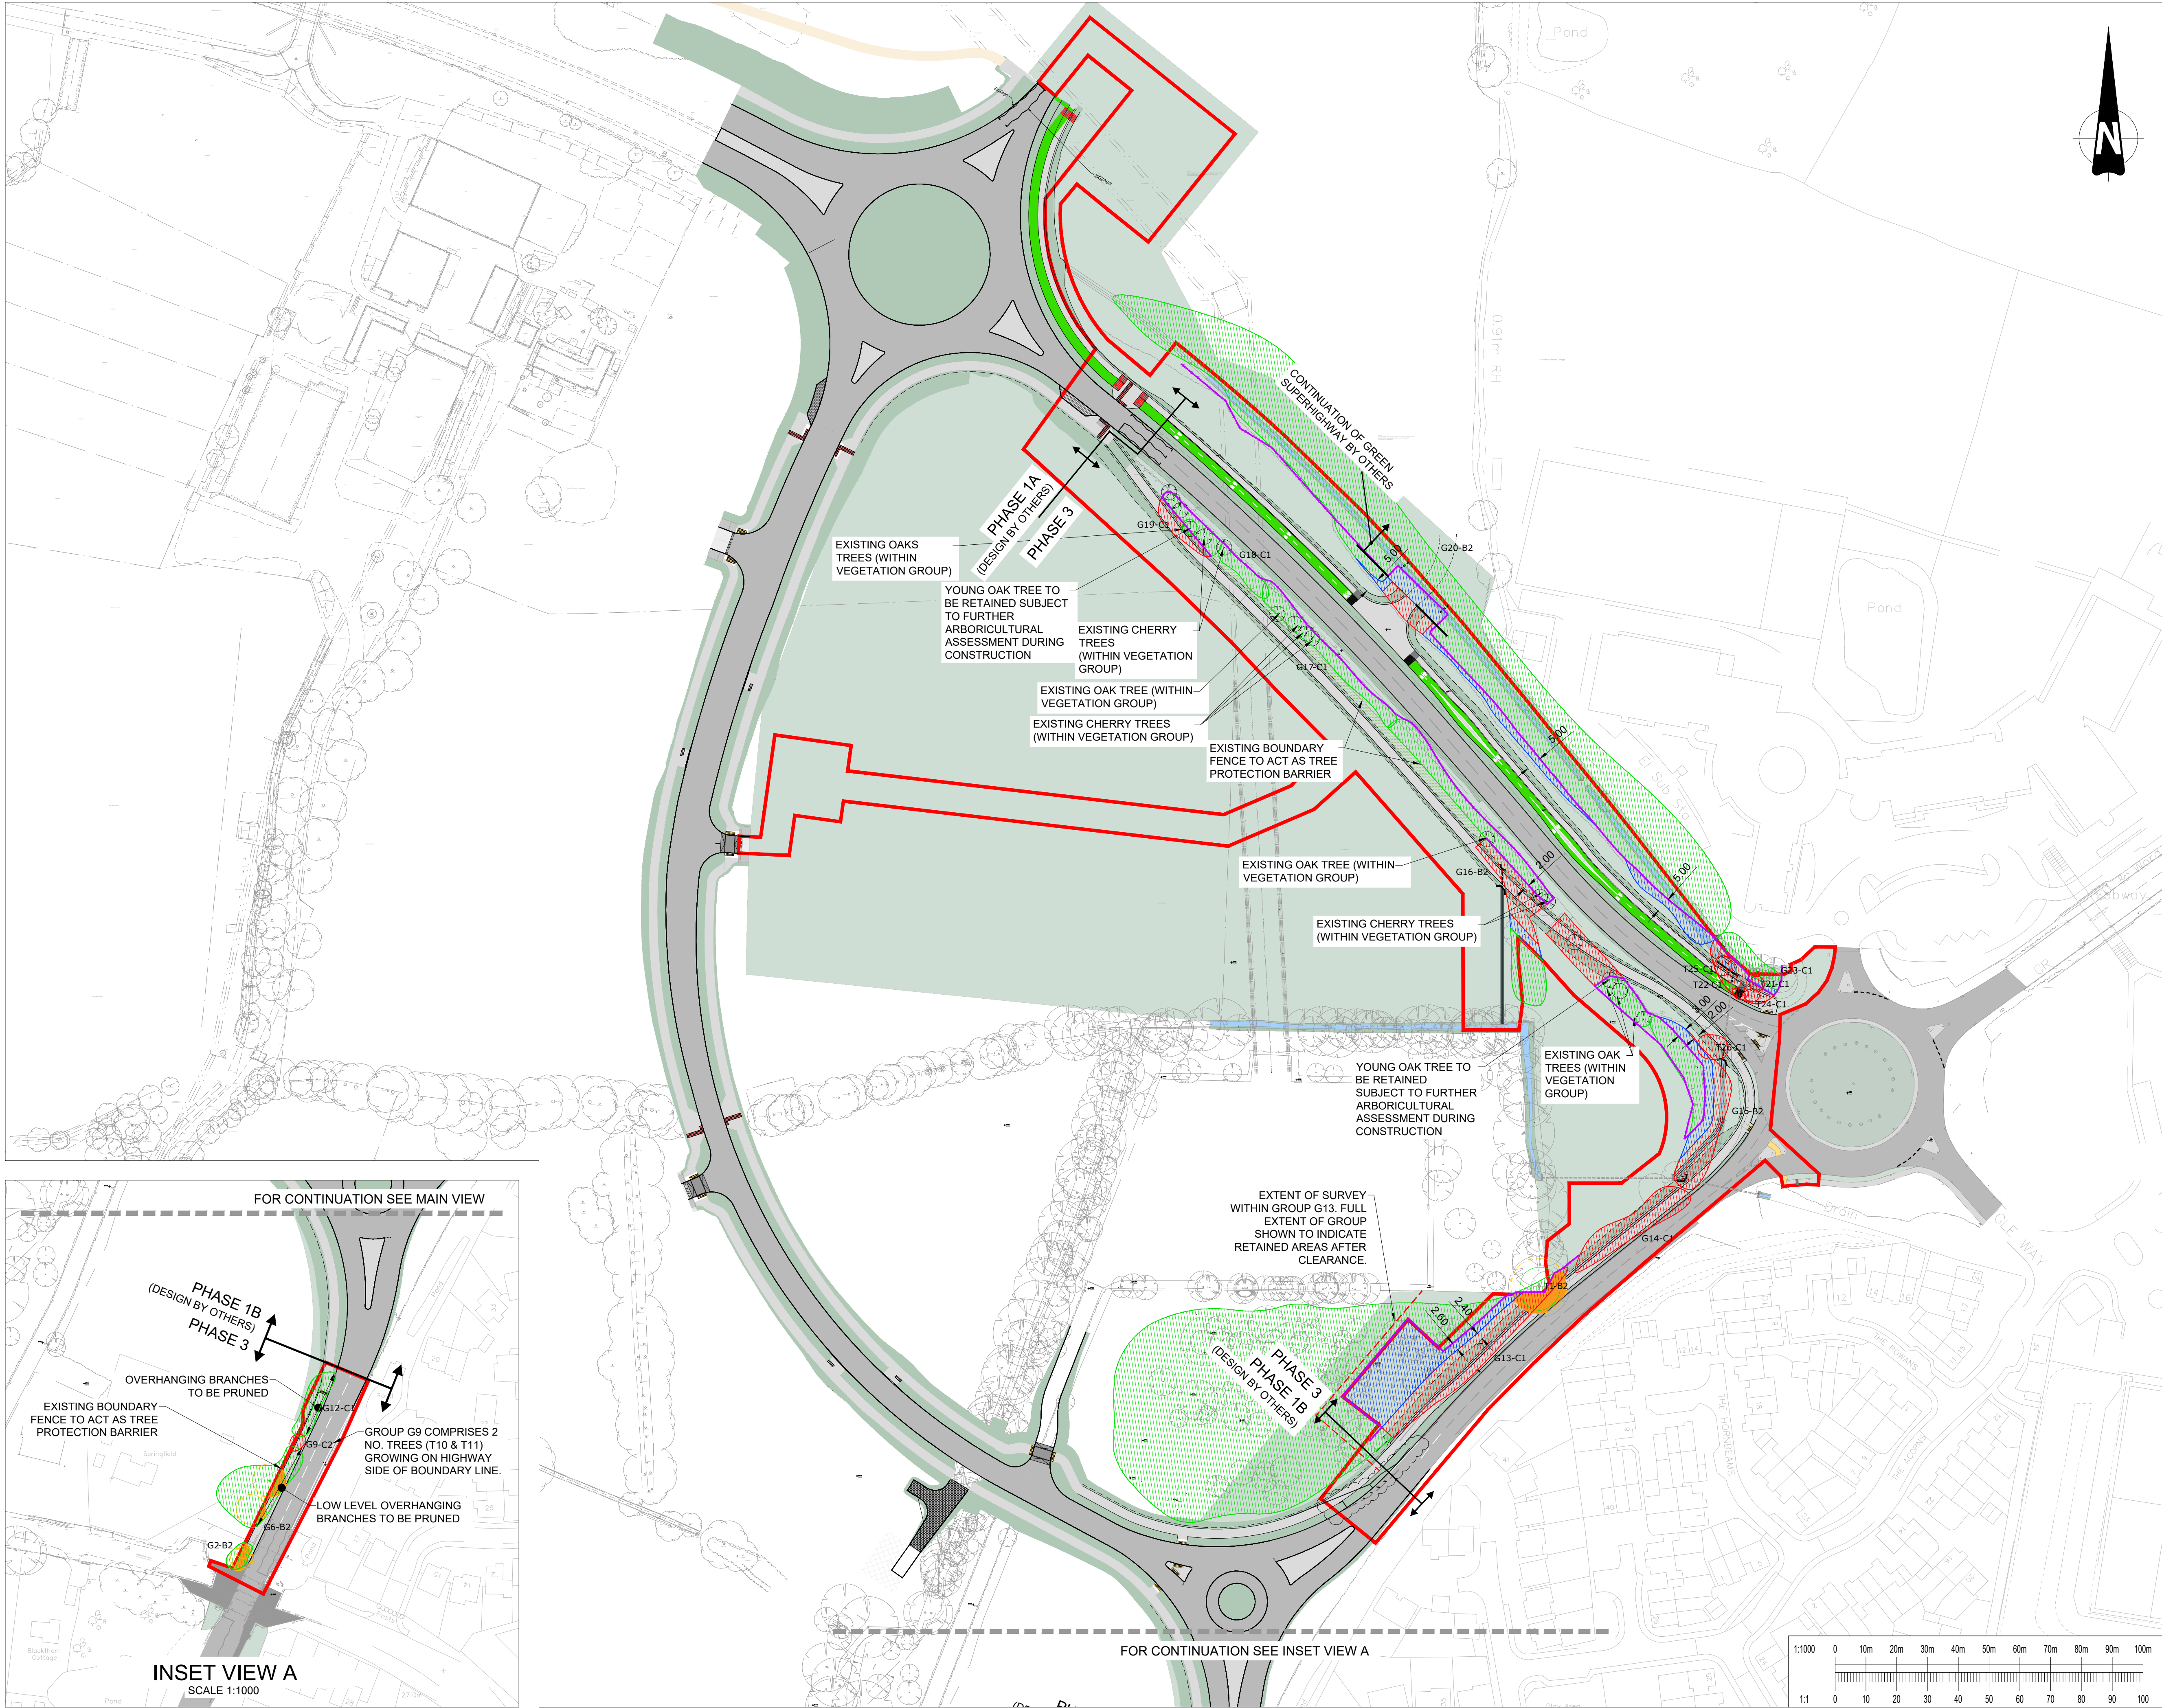

This drawing should not be scaled. Dimensions to be verified on site. Any discrepancies should be referred to the Engineer prior to work being put in hand.

This drawing is the property of Waterman Infrastructure & Environment Limited, and the drawing is issued on the condition that it is not copied, reproduced, related or disclosed to any unauthorised person, either wholly or in part without the consent in writing of Waterman Infrastructure & Environment Limited
Pickfords Wharf, Clink Street, London SE1 9DG 1 020 7928 7888 f 03333 444 501

GENERAL NOTES

- KEY:**
- PHASE 3 CONSTRUCTION WORKS BOUNDARY
 - TREES, GROUPS & HEDGES TO BE RETAINED
 - TREES, GROUPS & HEDGES TO BE REMOVED
 - ADDITIONAL TREES, GROUPS & HEDGES REMOVAL TO CREATE CONTRACTOR ACCESS
 - PRECAUTIONARY CONSTRUCTION (THE PROPOSED PAVEMENTS AND ASSOCIATED WORKS ARE TO BE DESIGNED TO MINIMISE EXCAVATION AND CONSTRUCTION WORKS ARE TO BE UNDERTAKEN IN ACCORDANCE WITH THE ARBORICULTURAL IMPACT ASSESSMENT & METHOD STATEMENT)
 - TREE PROTECTION FENCING
 - ROOT PROTECTION AREAS (RPA)

NOTES:

ROOT PROTECTION AREA
Root Protection Areas are calculated in accordance with BS5837: 2012. The precise morphology and disposition of roots may not be fully reflected by these areas, particularly where there are hard standings, however they provide a good indication of potential root constraint.

P05	08.10.24	PRECAUTIONARY CONSTRUCTION NOTE UPDATED AND ADJUSTMENT RED LINE BOUNDARY	MK	SP
P04	20.04.24	UPDATED WITH AGREED ALTERNATIVE LAYOUT OPTION WITH 1.0m WIDE VERGE	MK	SP
P03	08.04.24	ADDITIONAL AREA OF TREE CLEARANCE IS AT SOUTHER SIDE OF A2300 AND ALTERNATIVE LAYOUT OPTION ADDED BASED ON 1.0m WIDE VERGE.	UF	SP
P02	08.03.24	TREE CLEARANCE PLAN UPDATED TO SHOW THE LOWER LEVEL SHARED FOOTWAY ON A2300.	UF	RH
P01	04.01.23	PLANNING ISSUE	DC	RH
Rev	Date	Description	By	

Amendments

Project **BURGESS HILL**

Title **TREE REMOVAL AND PROTECTION PLAN**



Crown House 2 - 8 Gloucester Road Redhill Surrey RH1 1FH
1 01342 893800 f 03333 444 501
mail@watermangroup.com www.watermangroup.com

Status		PLANNING									
Designed By		FG		Checked By		RH		Waterman Ref		WIE19442-100	
Drawn By		DC		Date		JANUARY 2023		Scales @ A1		1:1000	
Project - Originator - Volume - Level - Type - Role - Number										Revision	
19442-100-WIE-ZZ-XX-DR-V-77-002										P05	