


- NOTE:
1. This drawing shall be read in conjunction with all other contract documentation.
  2. Do not scale from this drawing.

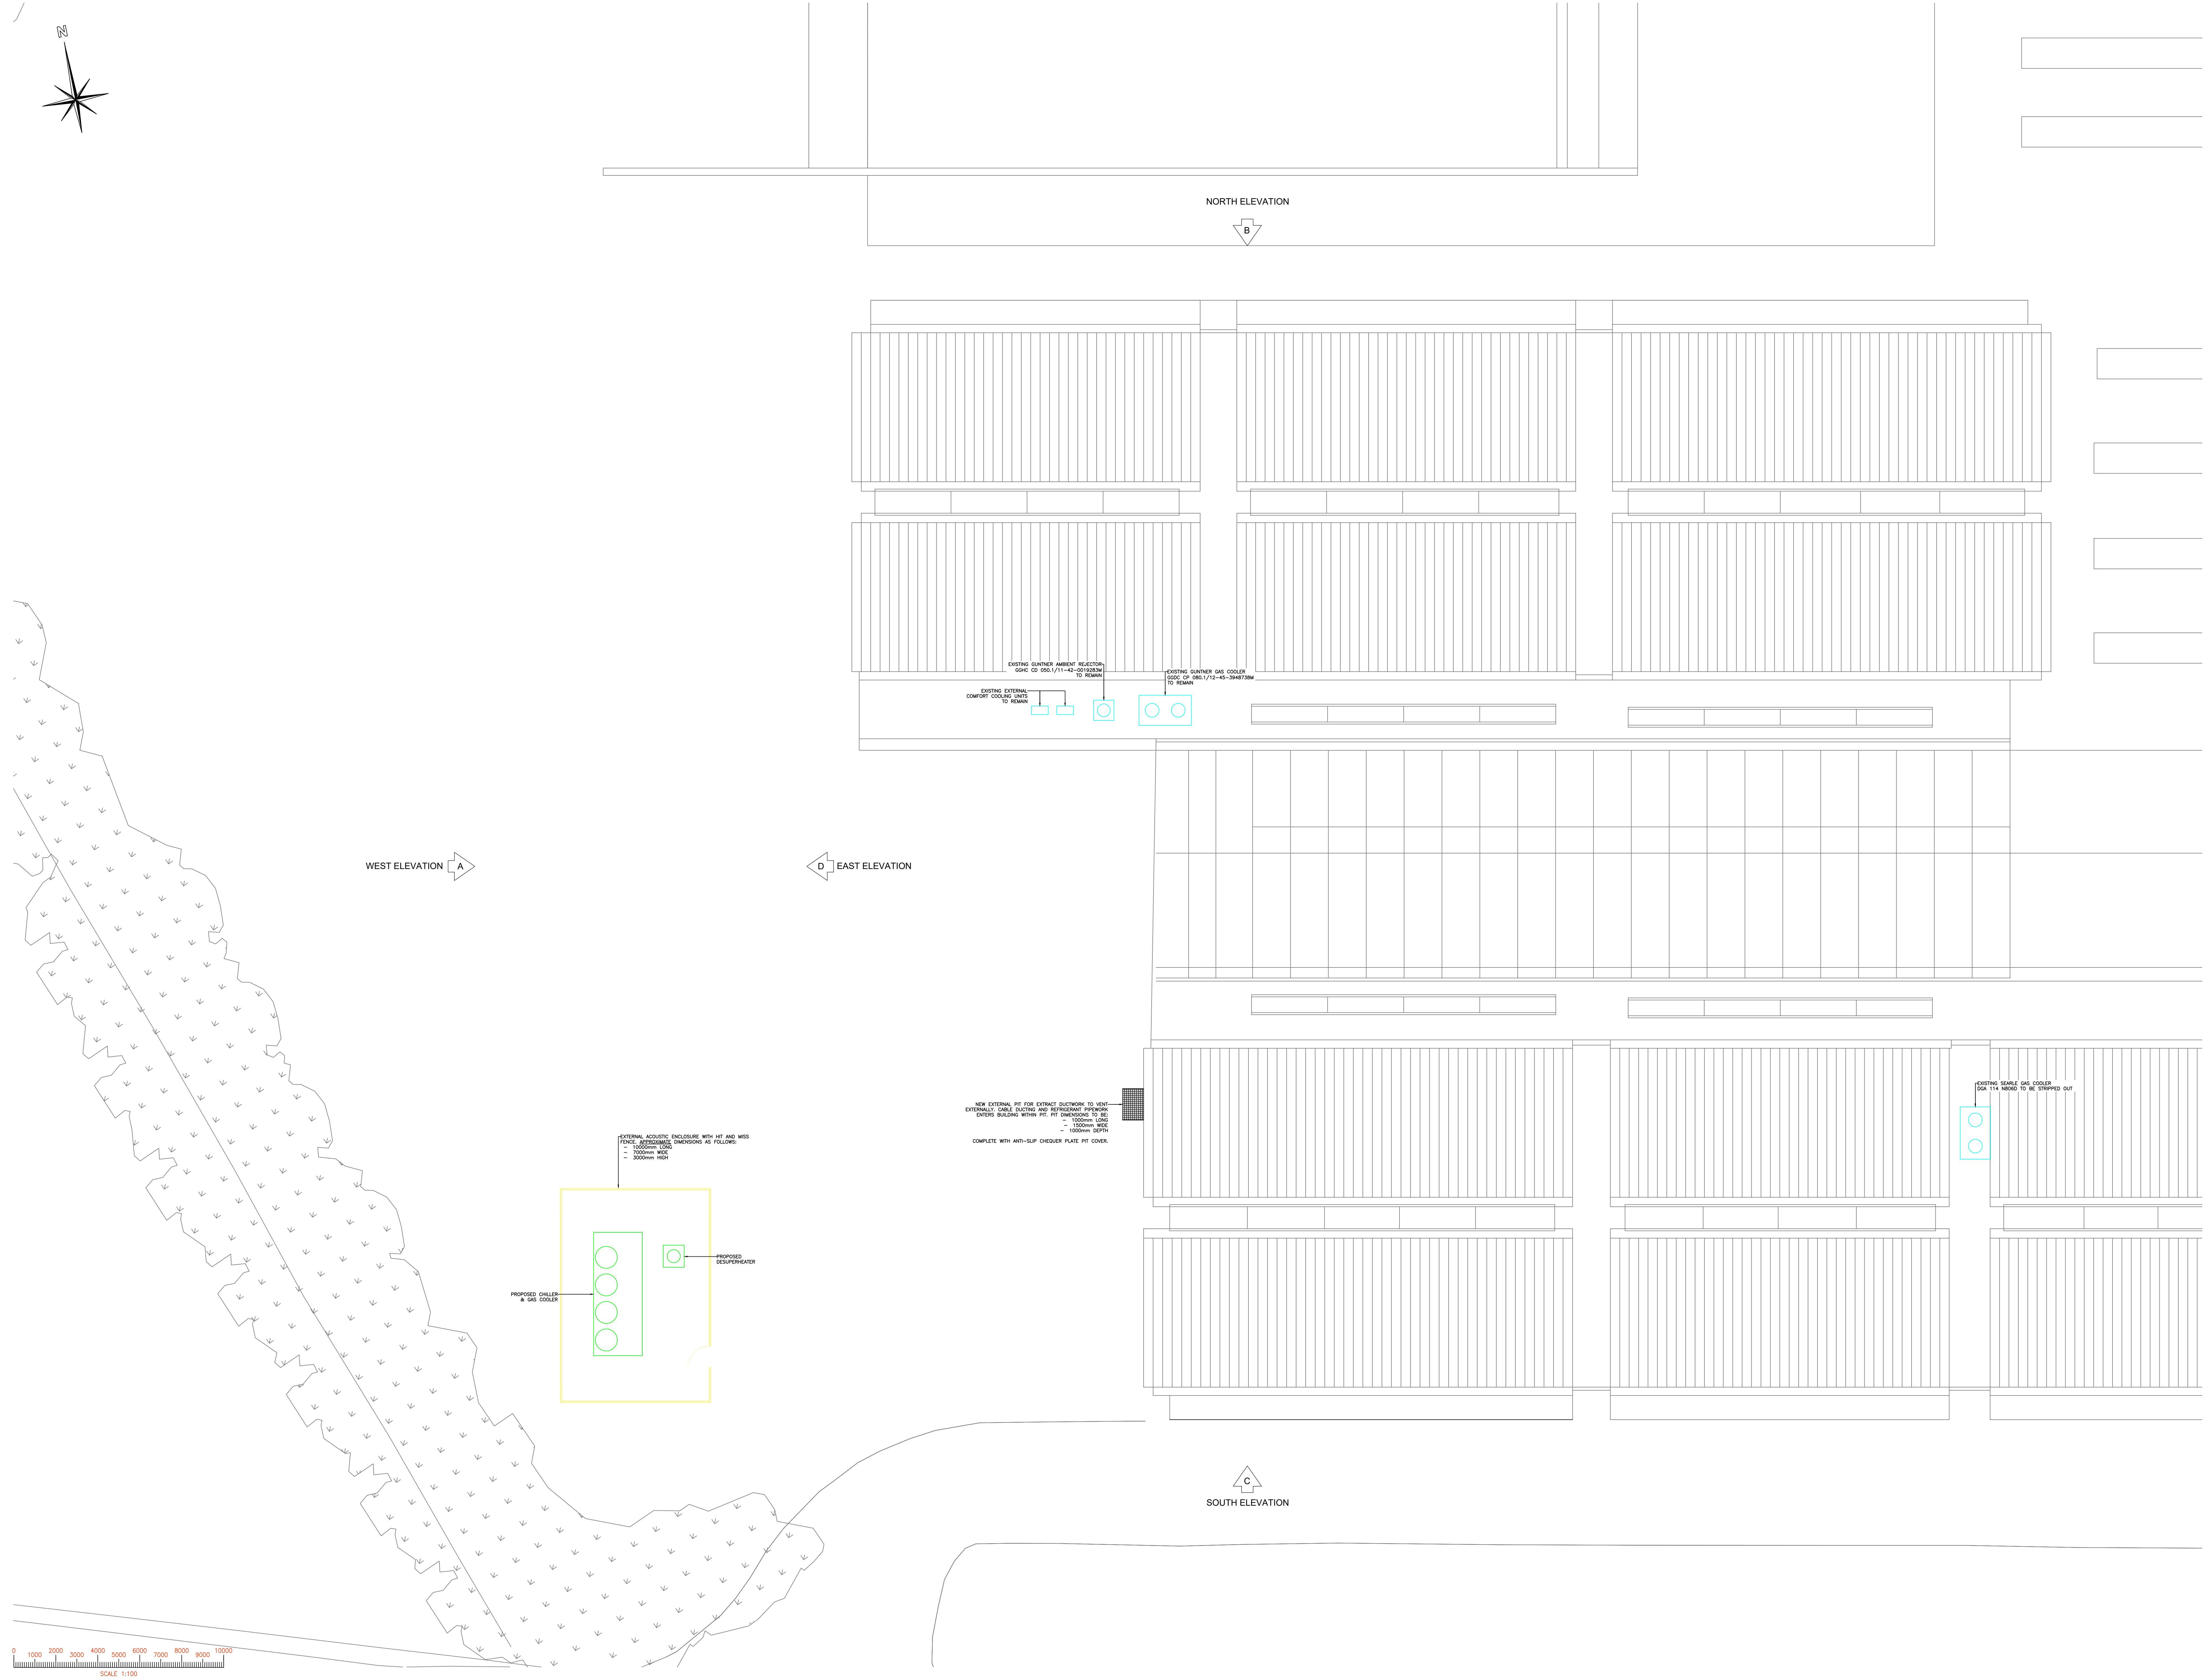

| REV | CHECKED | DATE     | DESCRIPTION    |
|-----|---------|----------|----------------|
| 1   | EH      | 03/03/26 | PLANNING ISSUE |

| REVISION SCHEDULE |                                                               |
|-------------------|---------------------------------------------------------------|
| CLIENT            | ROYAL BOTANIC GARDENS<br>KEW<br>RICHMOND<br>SURREY<br>TWO SAE |

PROJECT TITLE  
MILLENIUM SEED BANK, WAKEHURST  
COLD ROOM PLANT REPLACEMENT

DRAWING TITLE  
PROPOSED ELEVATION LAYOUT

|                                     |      |                |       |       |            |
|-------------------------------------|------|----------------|-------|-------|------------|
| Sheet Size:                         | A0   | Scale:         | 1:100 | Date: | 03/03/2026 |
| Project No:                         | 2084 | Planning Issue | Rev:  | I     |            |
| Drawing No: 2084-HDE-XX-DR-ME-00010 |      |                |       |       |            |



**HEATON**  
DESIGN & ENGINEERING

4 Meadow Court, 4143 High Street,  
Widney, Oxfordshire, OX28 4ER  
Tel: +44(0) 1993 357337 www.heatonde.co.uk