
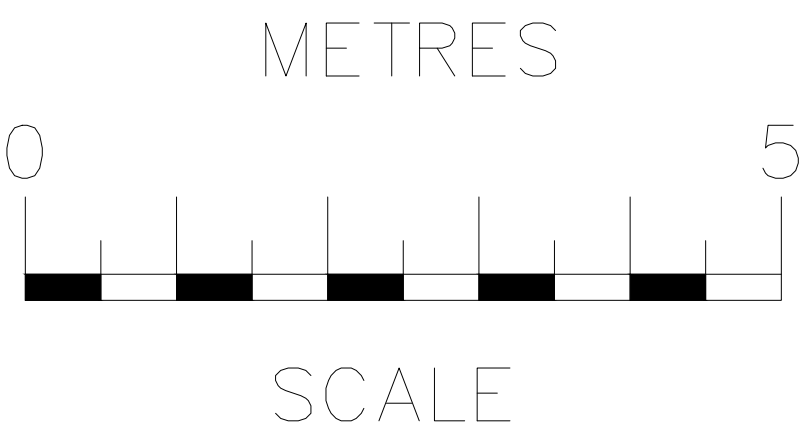


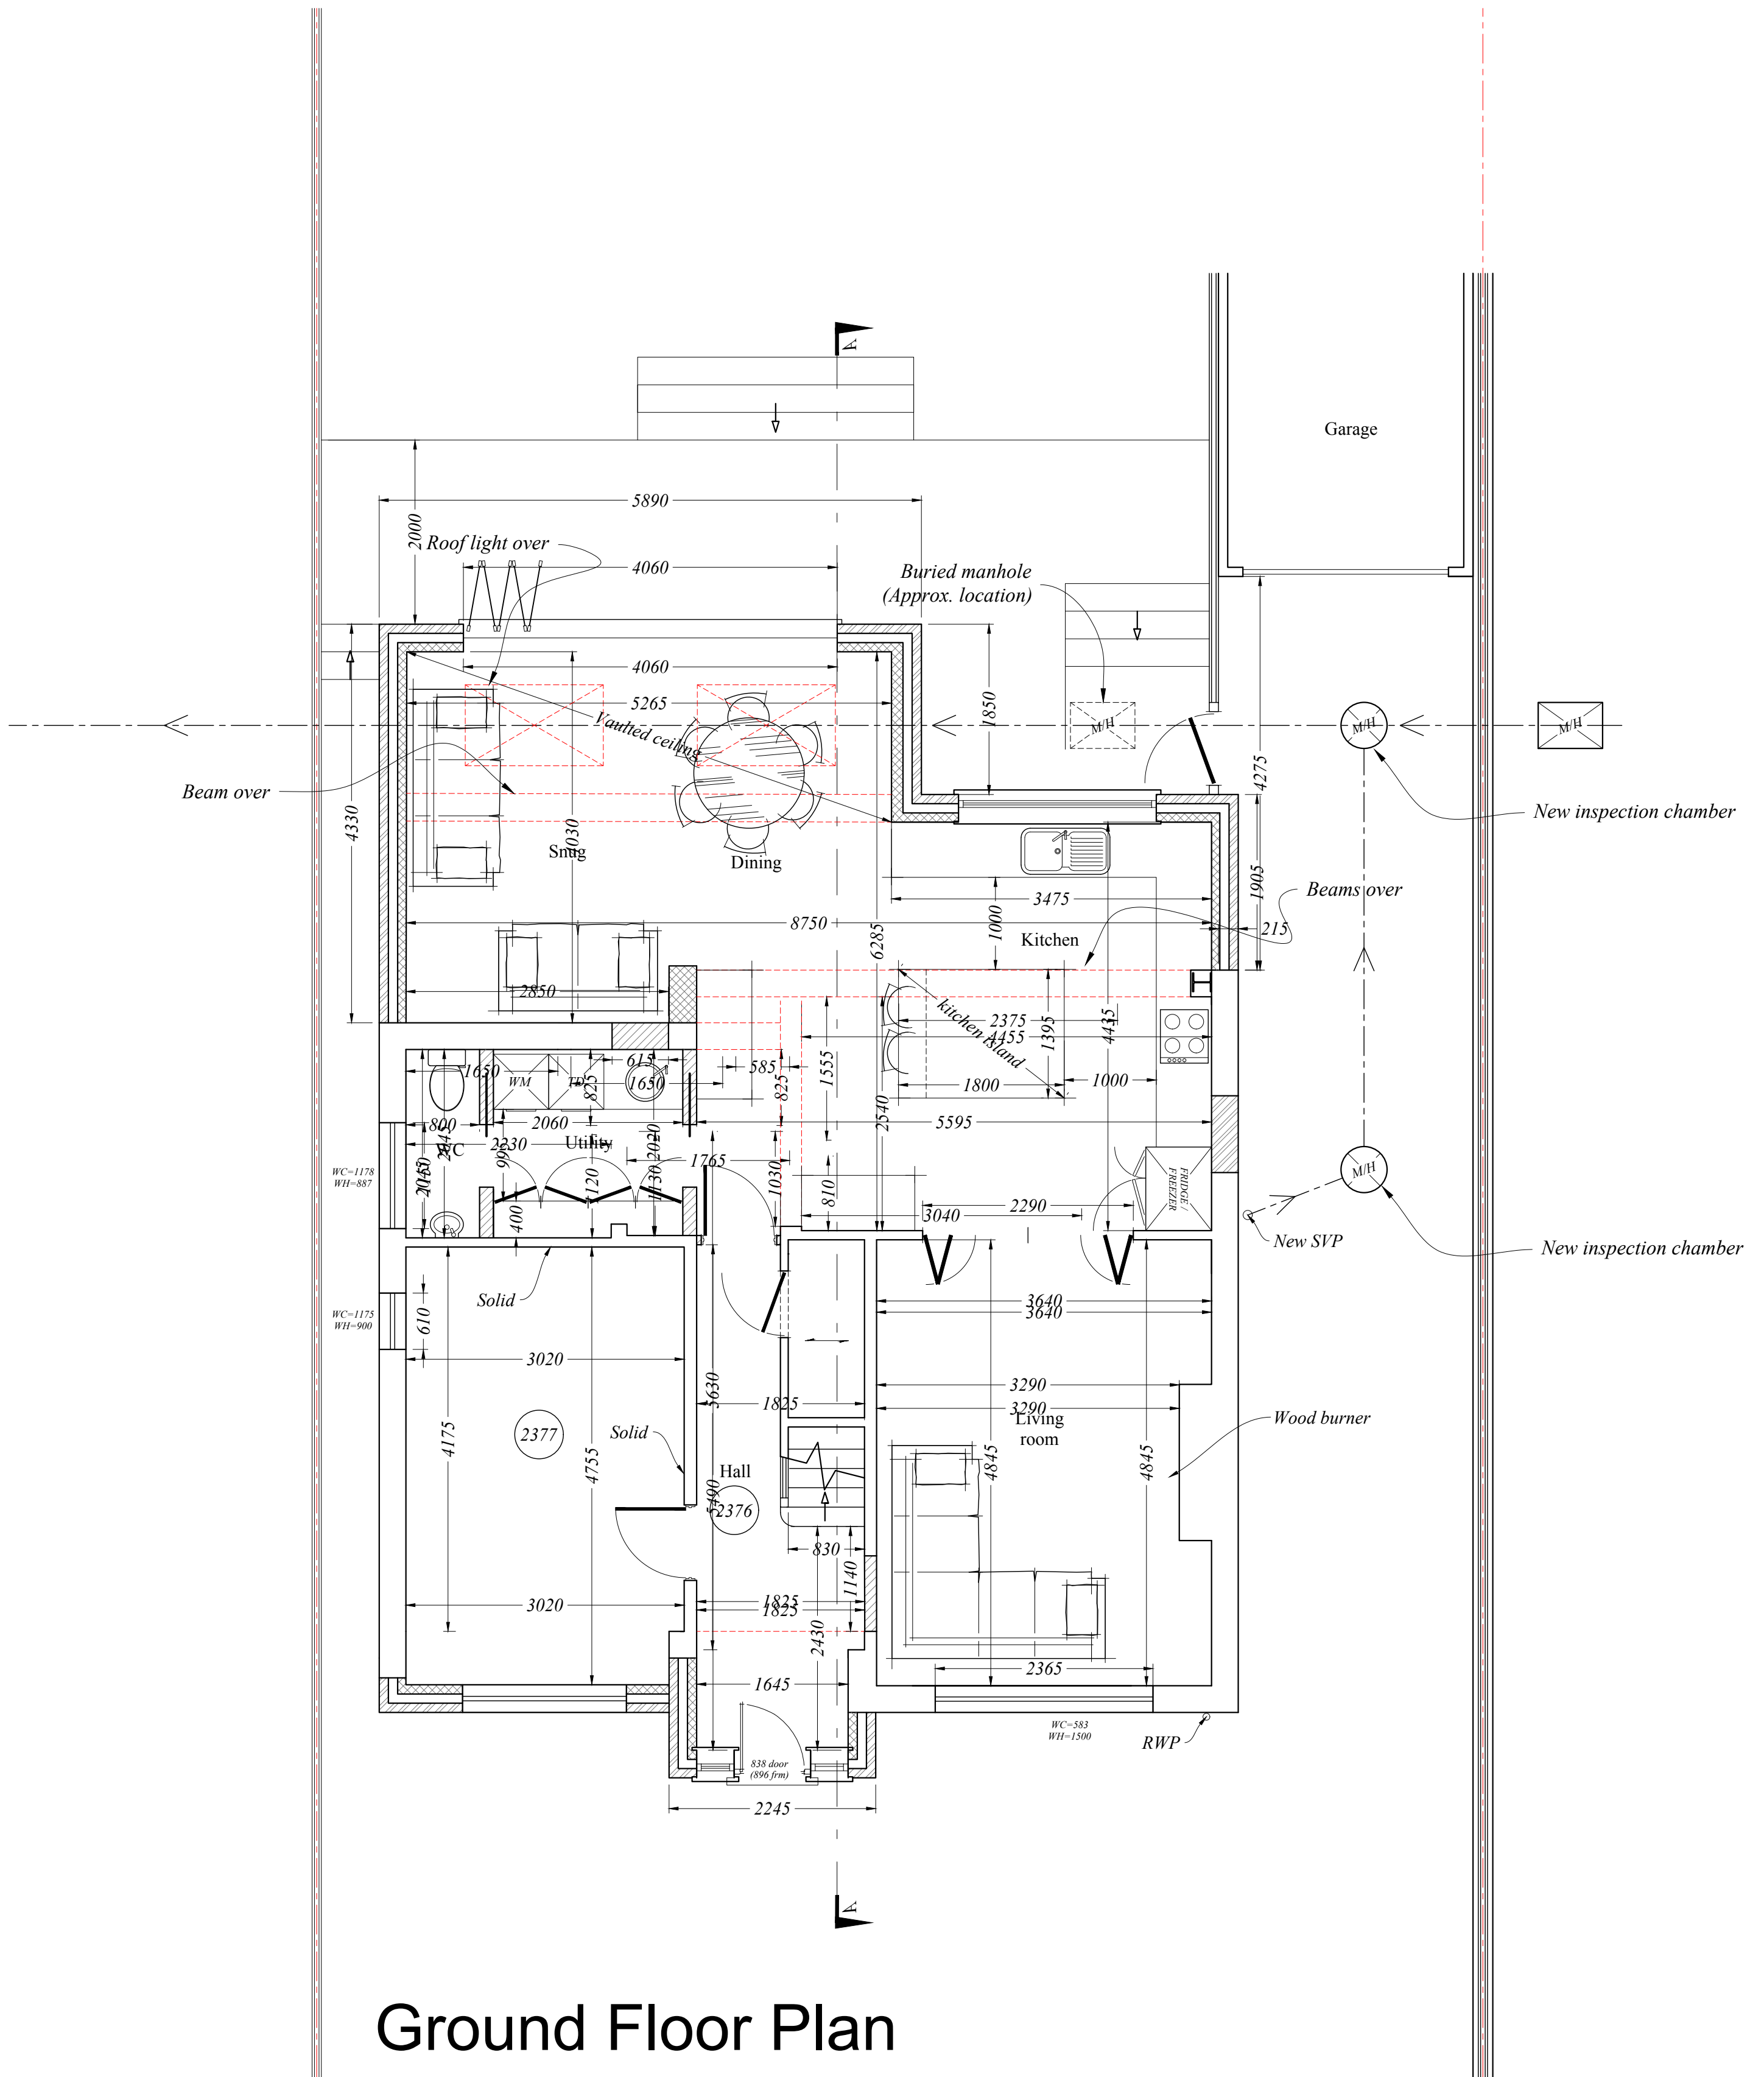

| rev   | date                                | description                                                        |
|---|-------------------------------------|--------------------------------------------------------------------|
| <p>RB Design<br/>           Corner Cottage, The Lanes, Felbridge, East Grinstead, RH19 2QY<br/>           Tel: 01342 523 766 Mob: 07988 998 928 e-mail: info@rossbondtchdesign.co.uk</p> |                                     |                                                                    |
| project:<br>28 Appledore Gardens, Lindfield<br>HAYWARDS HEATH RH16 2ET<br>client: James Morrow                                                                                           | drawing:<br>WORKS<br>PLANS PROPOSED | date:<br>28.11.25<br>scale @:<br>1:50<br>job no:<br>PLN 05<br>rev: |