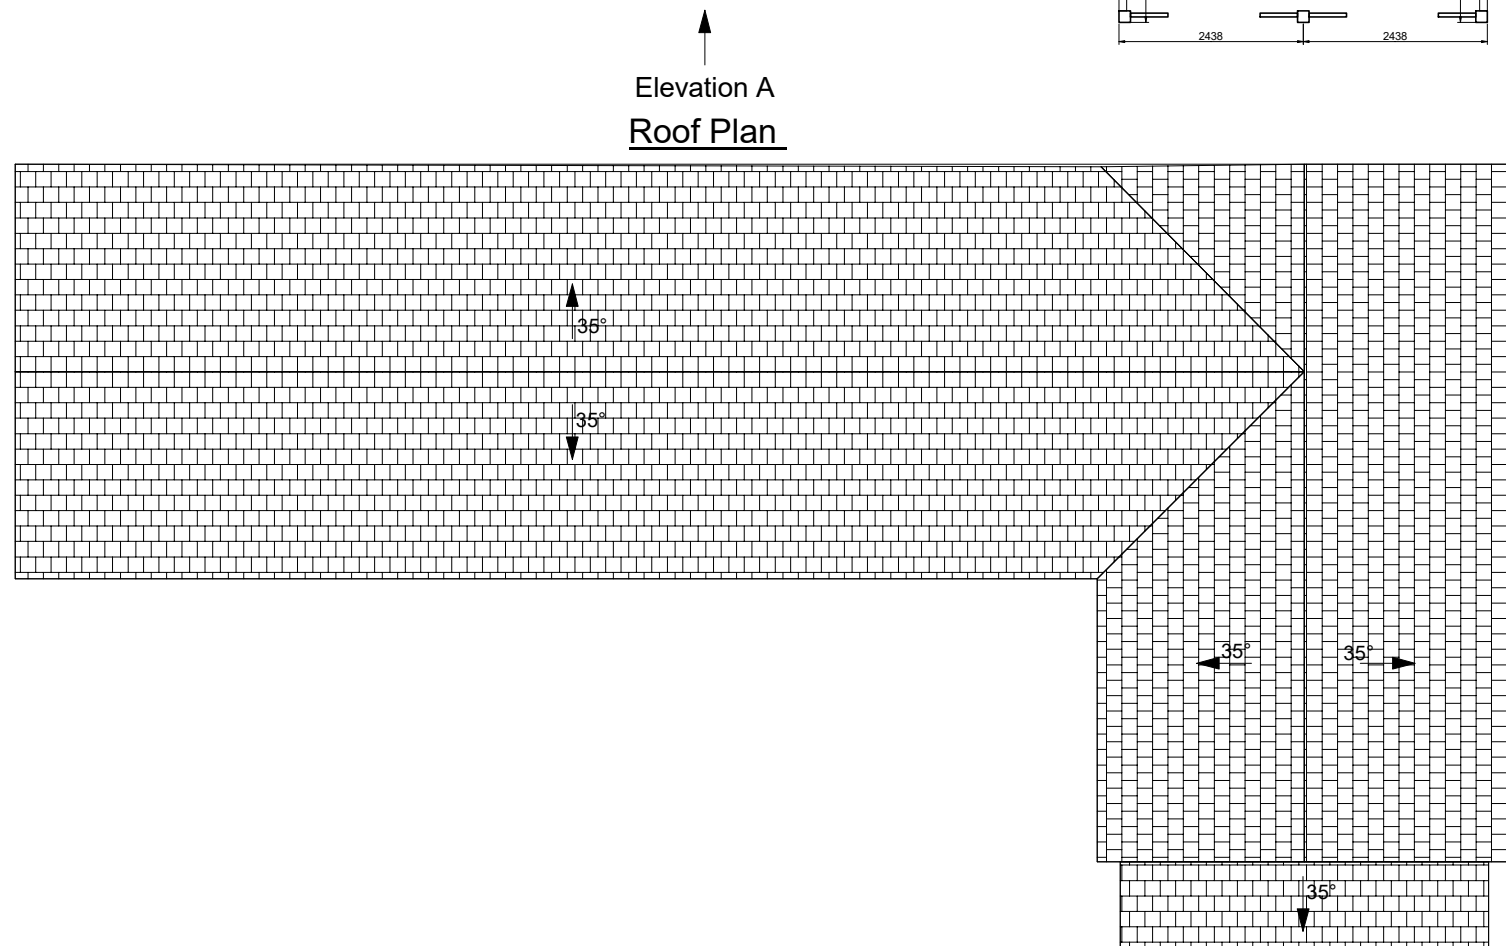
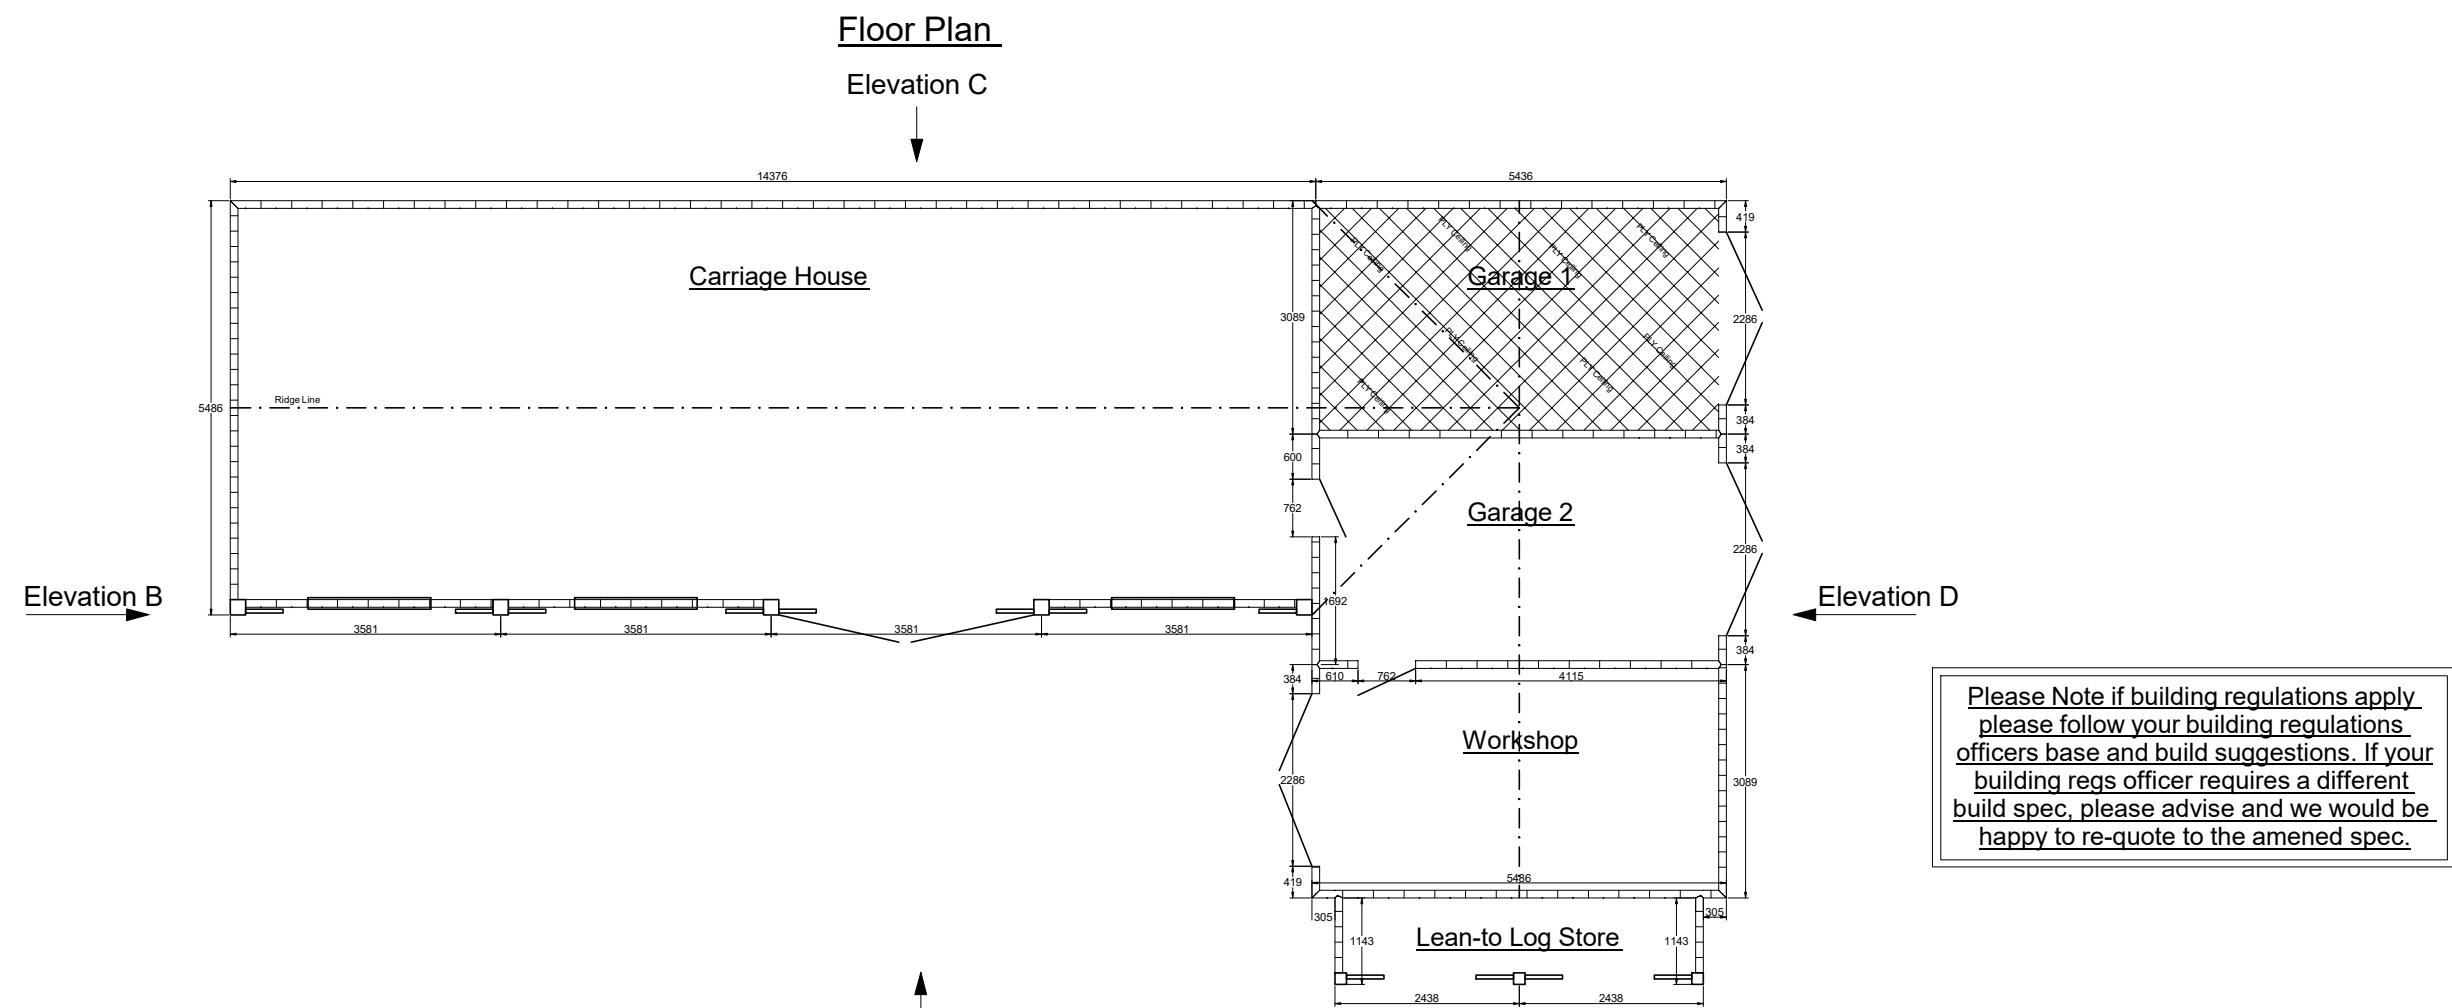


This drawing is NOT intended for Ground Works When laying the base plan please refer to the Base Plan The drawings do not show finishing strips and joining timber so may differ from finished product. If you require any assistance please contact our office. 01227 696111 This drawing is the copyright of Olson Timber Buildings and must not be copied, changed or re-used with out the prior consent of Olson Timber Buildings	Name: Mr I McGregor	
	Ref Number: 17903ZY	
	Date: 17.02.2026	