
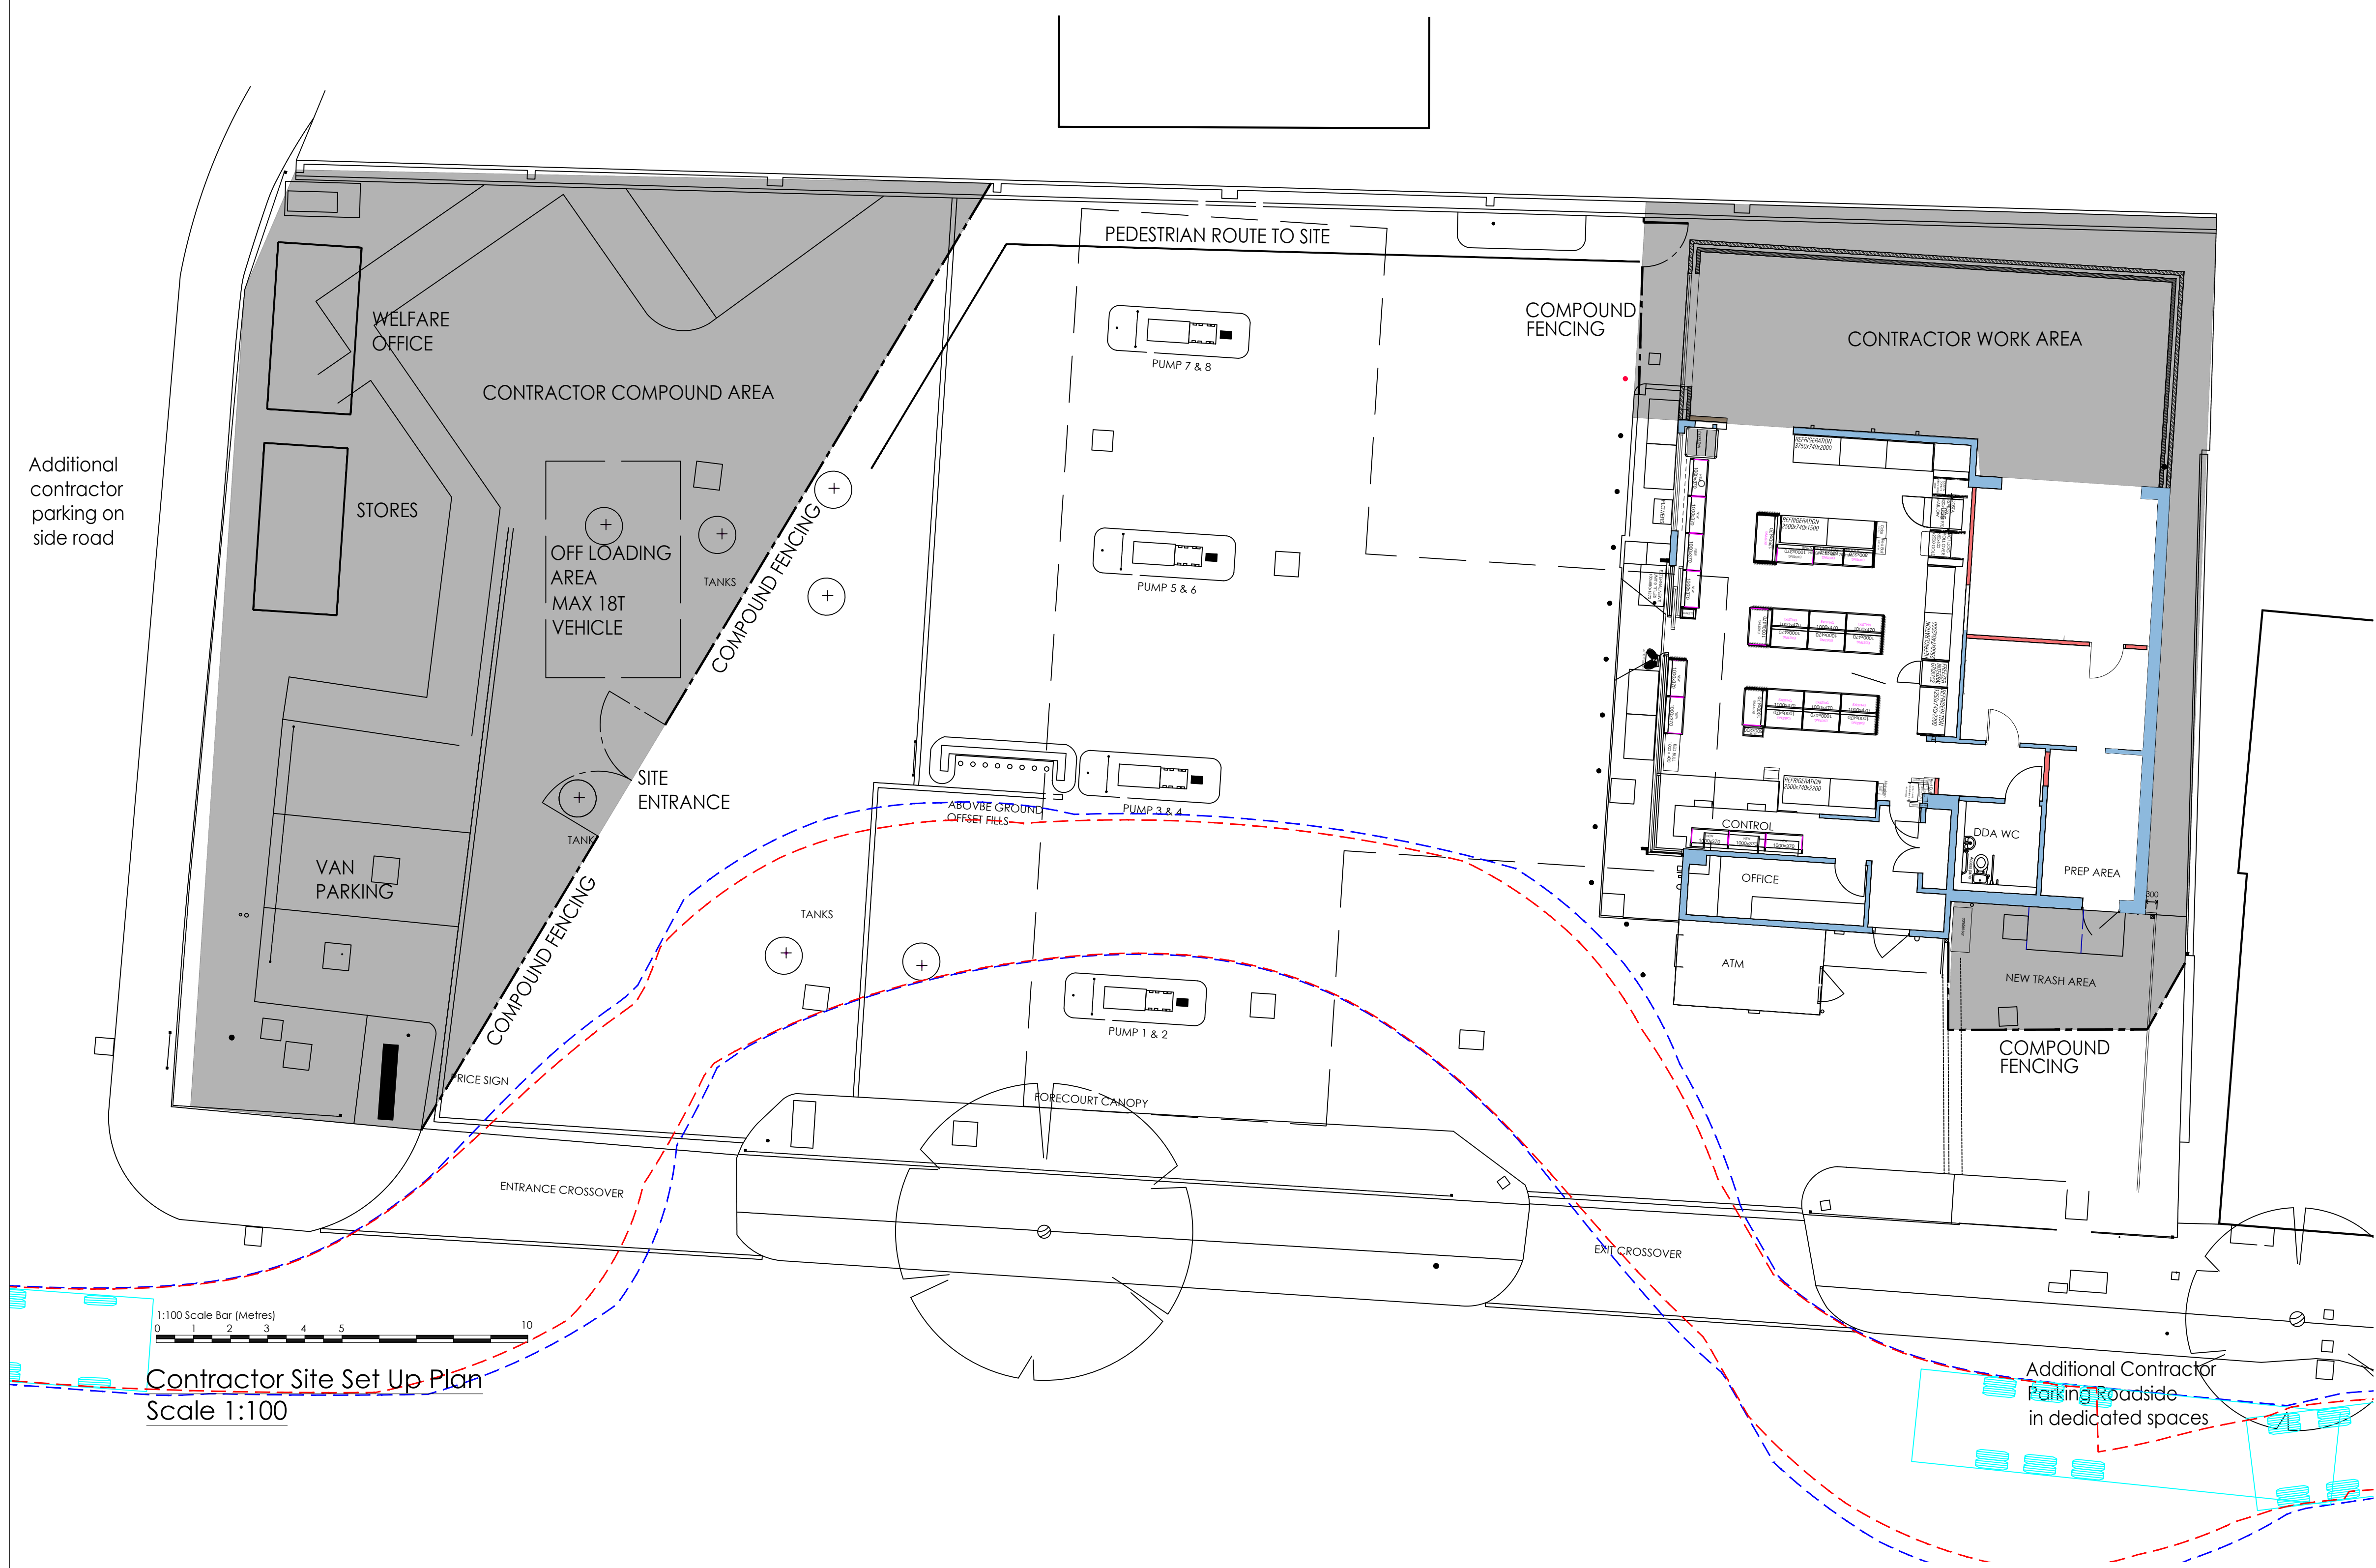


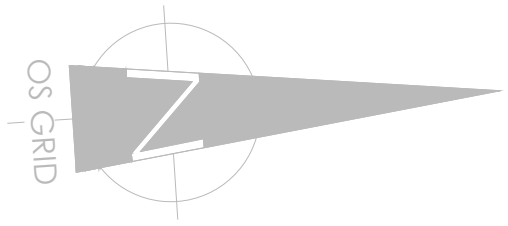

Contractor Site Set Up Plan
Scale 1:100

A	29-05-25	DB	Tanker tracking added.
-	21-05-25	GKY	Drawing Created

rev date by description

CLIENT
10 Bricket Road
St Albans
Hertfordshire, AL1 3JX



PROJECT LOCATION
Burgess Hill Service Station
173 London road, Burgess Hill,
West Sussex, RH15 8LJ

DRAWING
Contractor Set Up Plan

 **FROWSBURY**
Projects

Frowsbury Projects Limited
Office 3, Stronsay Business Centre
Tilford Road, Hindhead, GU26 6UG
Email: enquires@frowsbury.com

© This drawing is the copyright of FROWSBURY PROJECTS Ltd.

Date: May 2025	Draw By: GKY	A1 original plot size
Scale: 1:100 @A1	Dwg No: BHILL-FPS-MFG-528-CSU-01	Rev: A